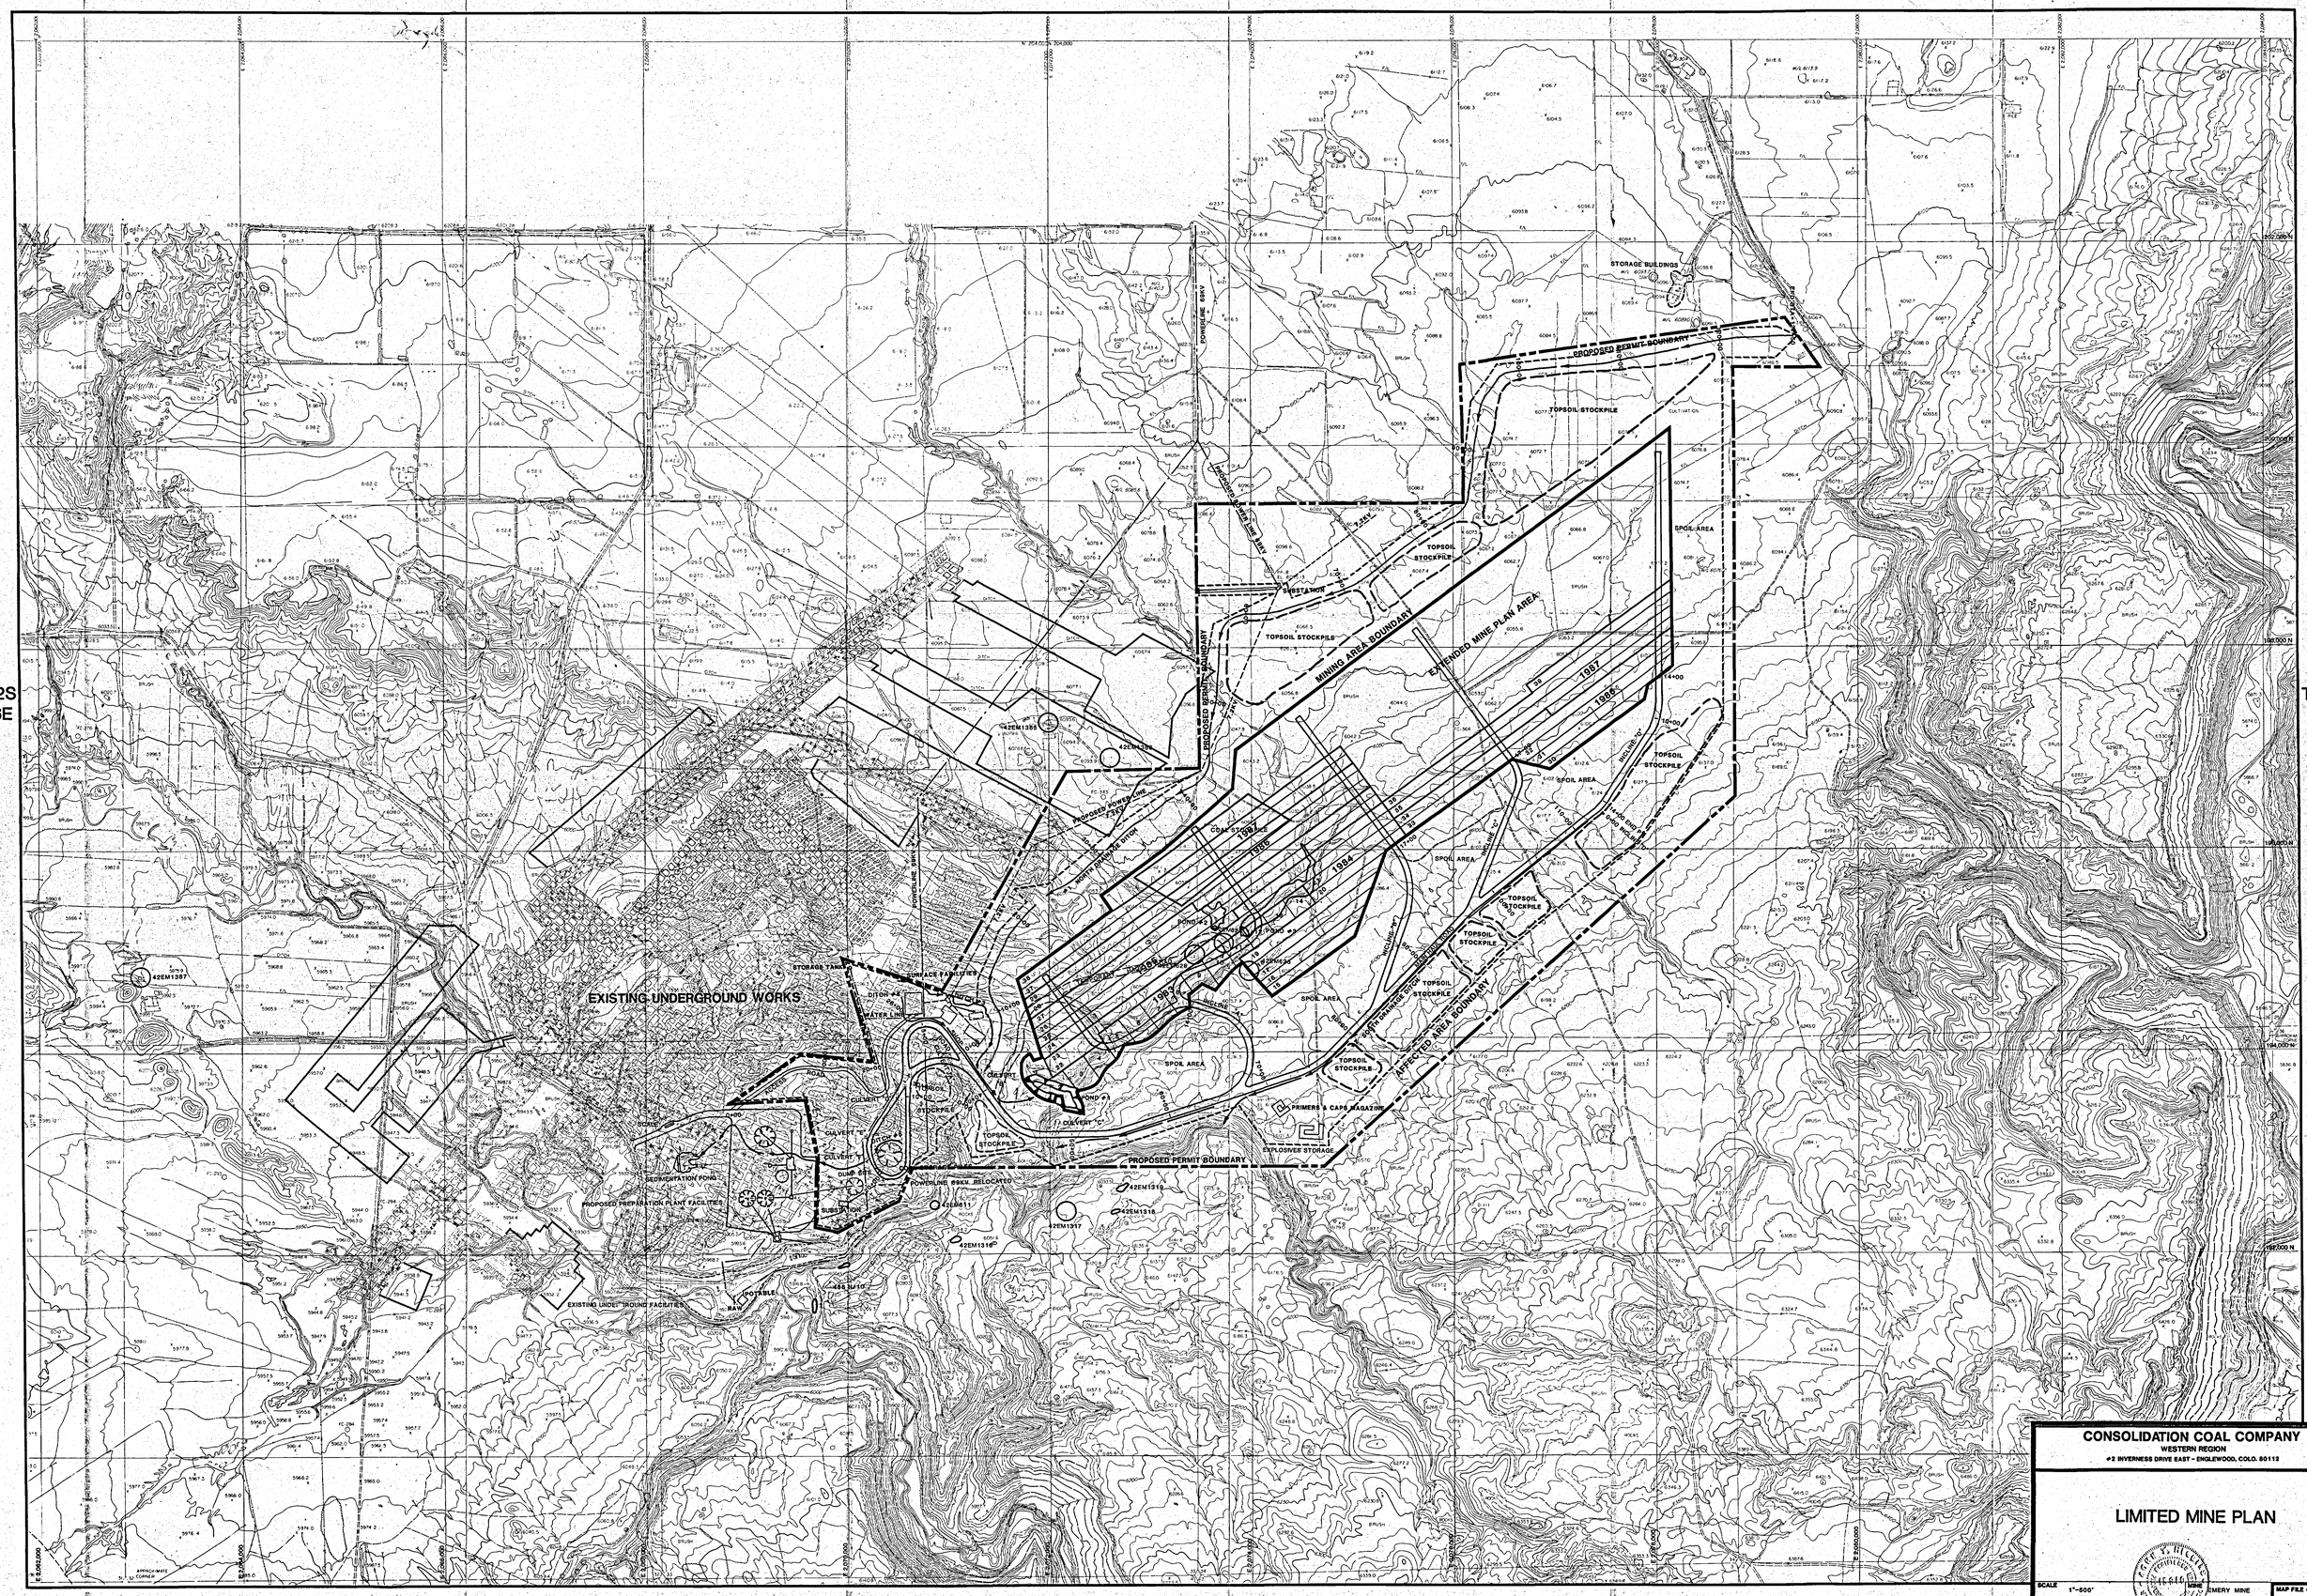

CONSOLIDATION COAL COMPANY
WESTERN REGION
#2 INVERNESS DRIVE EAST - ENGLEWOOD, COLO. 80112

LIMITED MINE PLAN

SCALE 1"=500'		MINE EMERY MINE	MAP FILE #
DRAWN BY RHK/AS	APP'D BY	DATE 4/19/82	
COUNTY EMERY	TOWNSHIP T22S	RANGE R6E	
REVISED	REVISED	REVISED	PLATE III-1