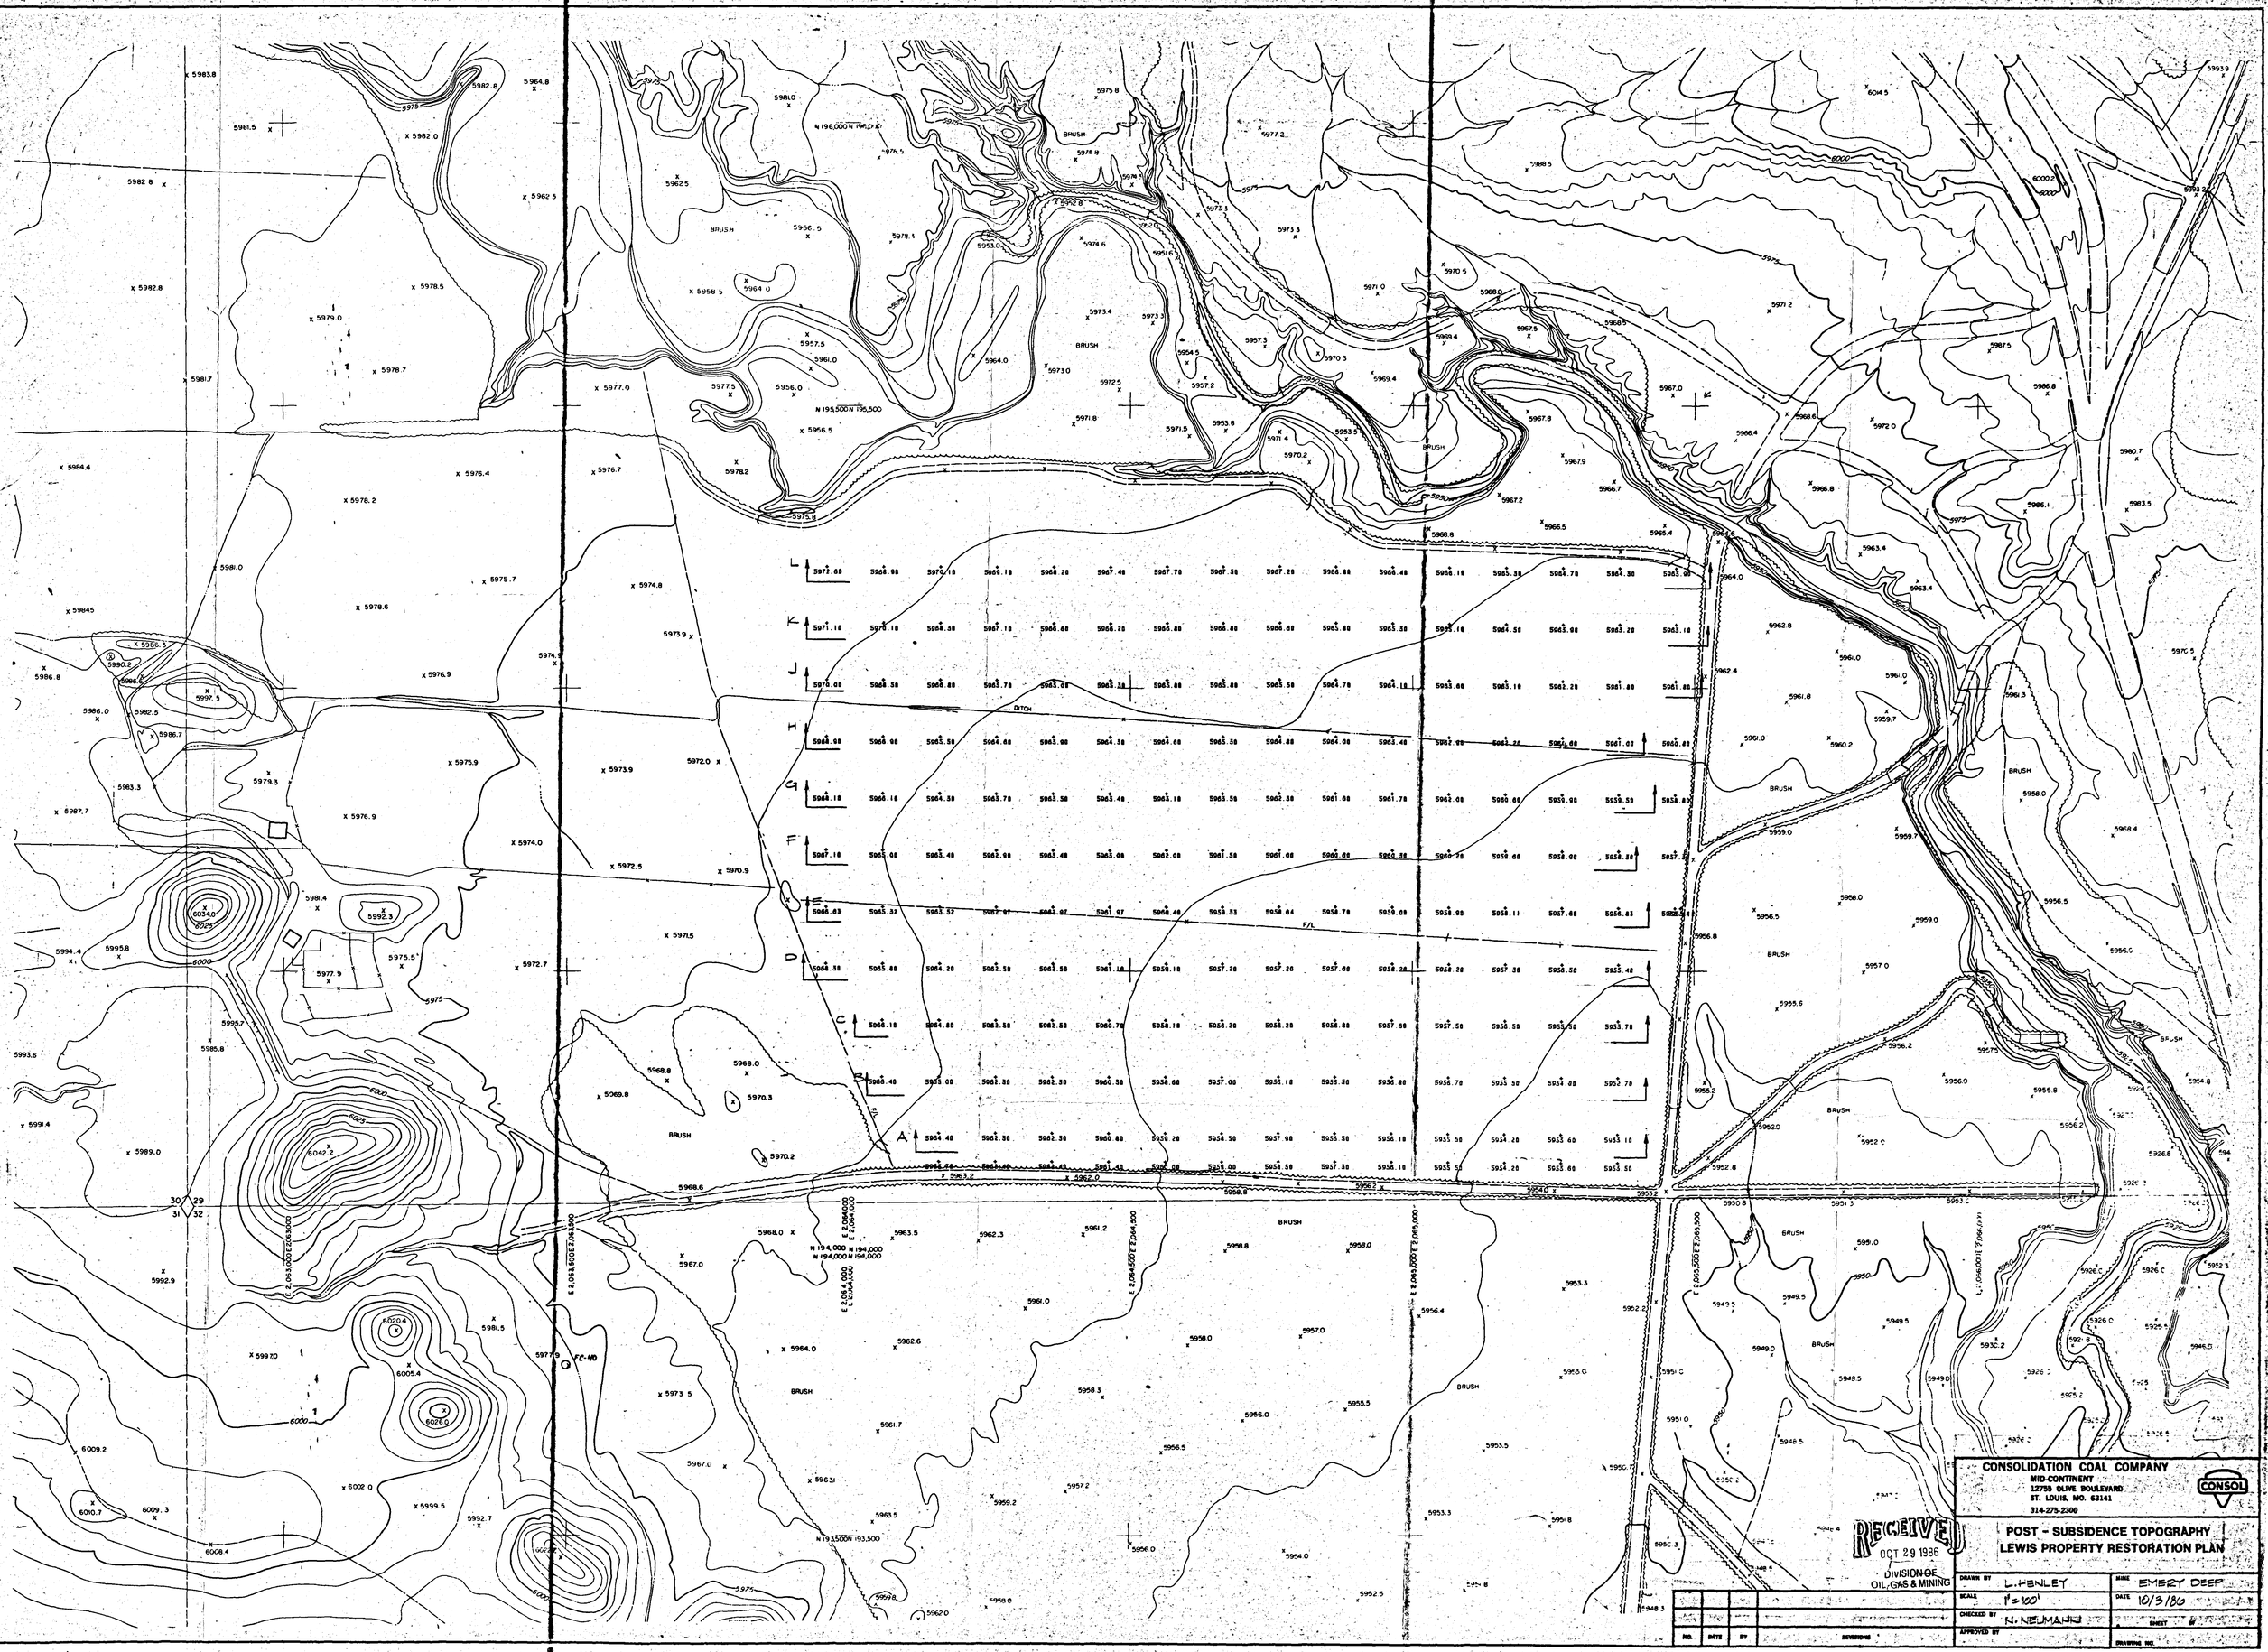
N 196,000 N 196,000
N 195,500 N 195,500
N 194,000 N 194,000
N 193,500 N 193,500
E 2,063,500 E 2,063,500
E 2,064,000 E 2,064,000
E 2,064,500 E 2,064,500
BRUSH
DITCH
F/L
FC-40
CONSOLIDATION COAL COMPANY
MID-CONTINENT
12759 OLIVE BOULEVARD
ST. LOUIS, MO. 63141
314-275-2300
CONSOL
POST - SUBSIDENCE TOPOGRAPHY
LEWIS PROPERTY RESTORATION PLAN
RECEIVED
OCT 29 1986
DIVISION OF
OIL, GAS & MINING
DRAWN BY L. HENLEY
SCALE 1"=100'
CHECKED BY N. NEUMANN
APPROVED BY
MINE EMERY DEEP
DATE 10/3/86
SHEET
DRAWING NO.
NO. DATE BY REVISIONS