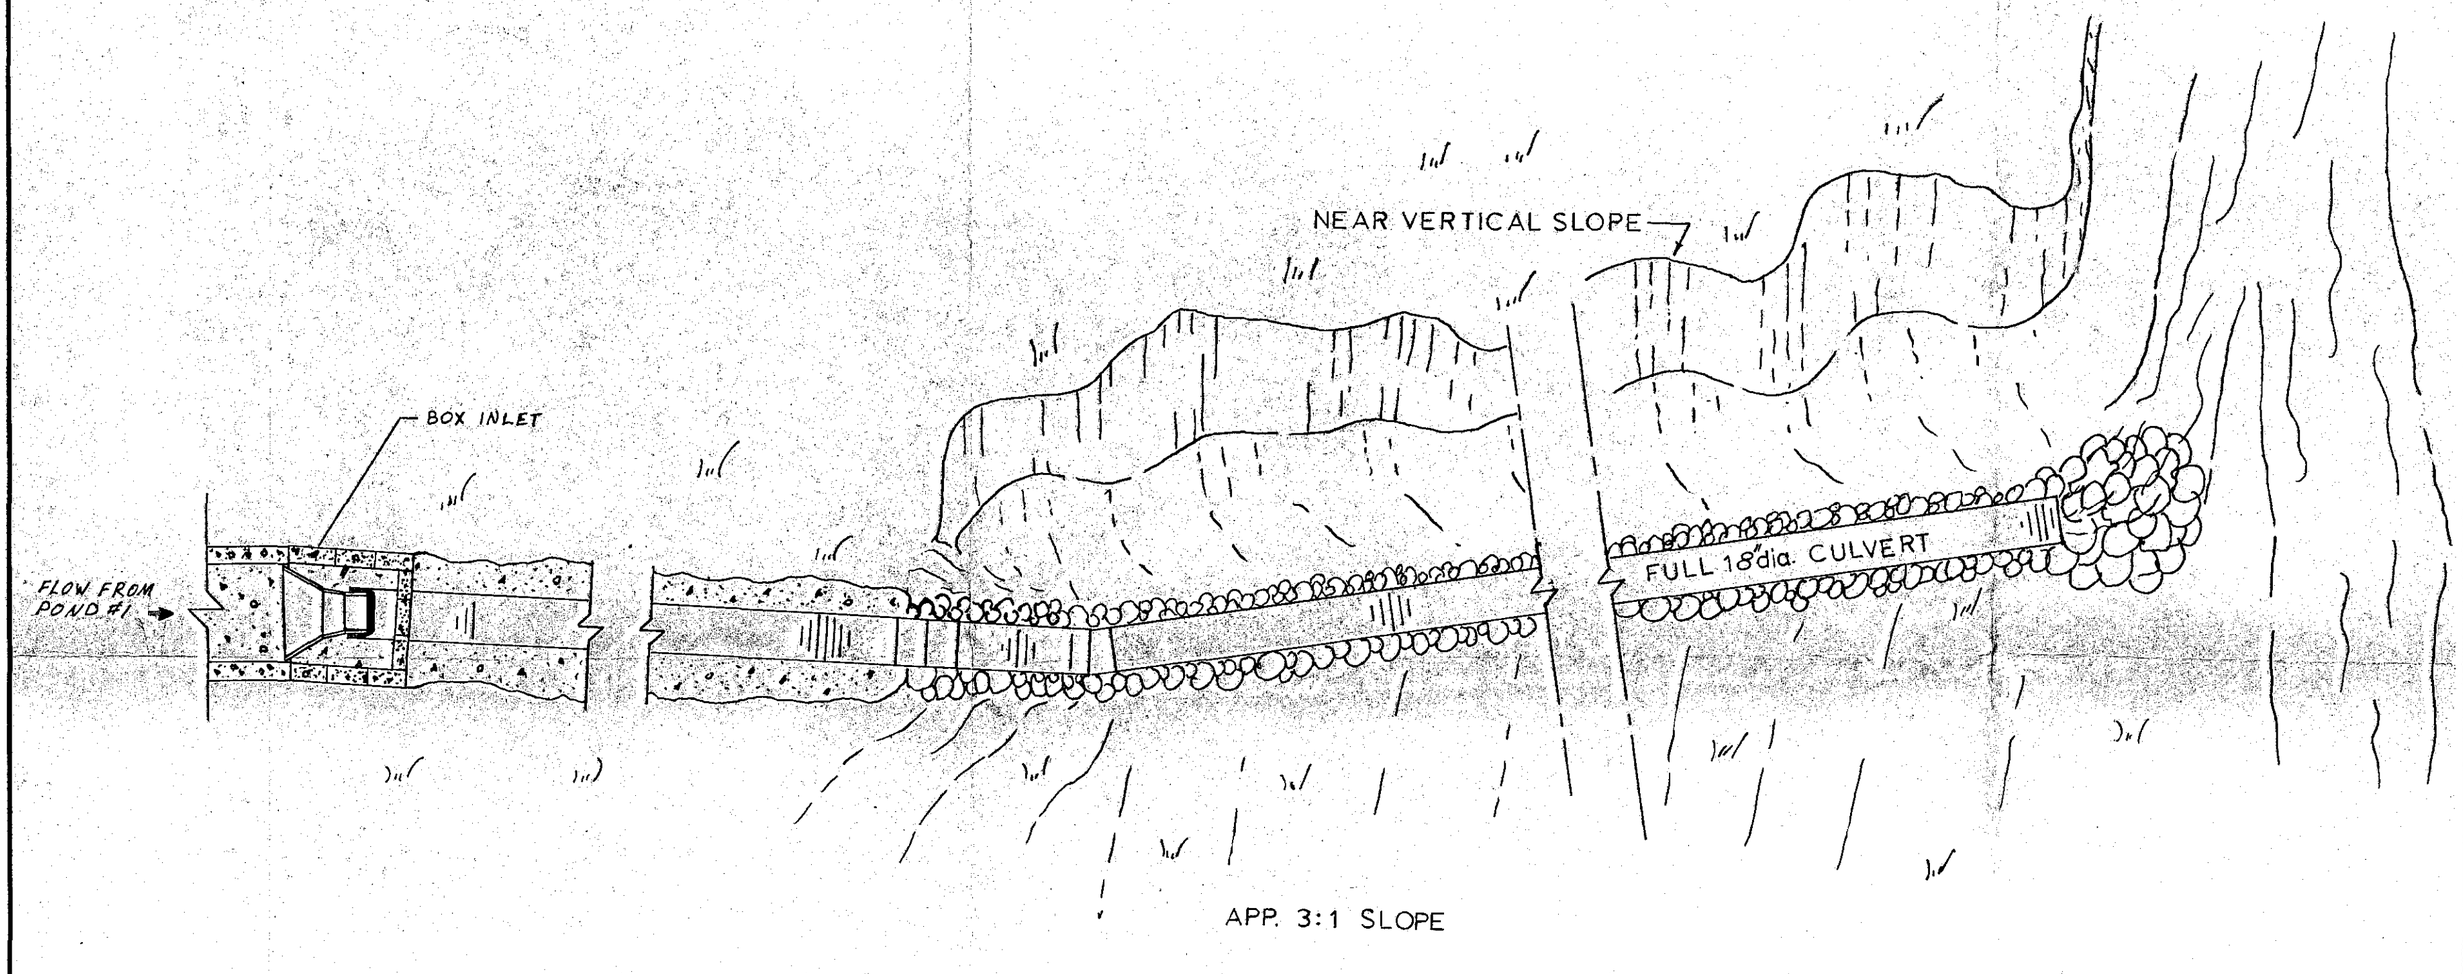

PLAN VIEW

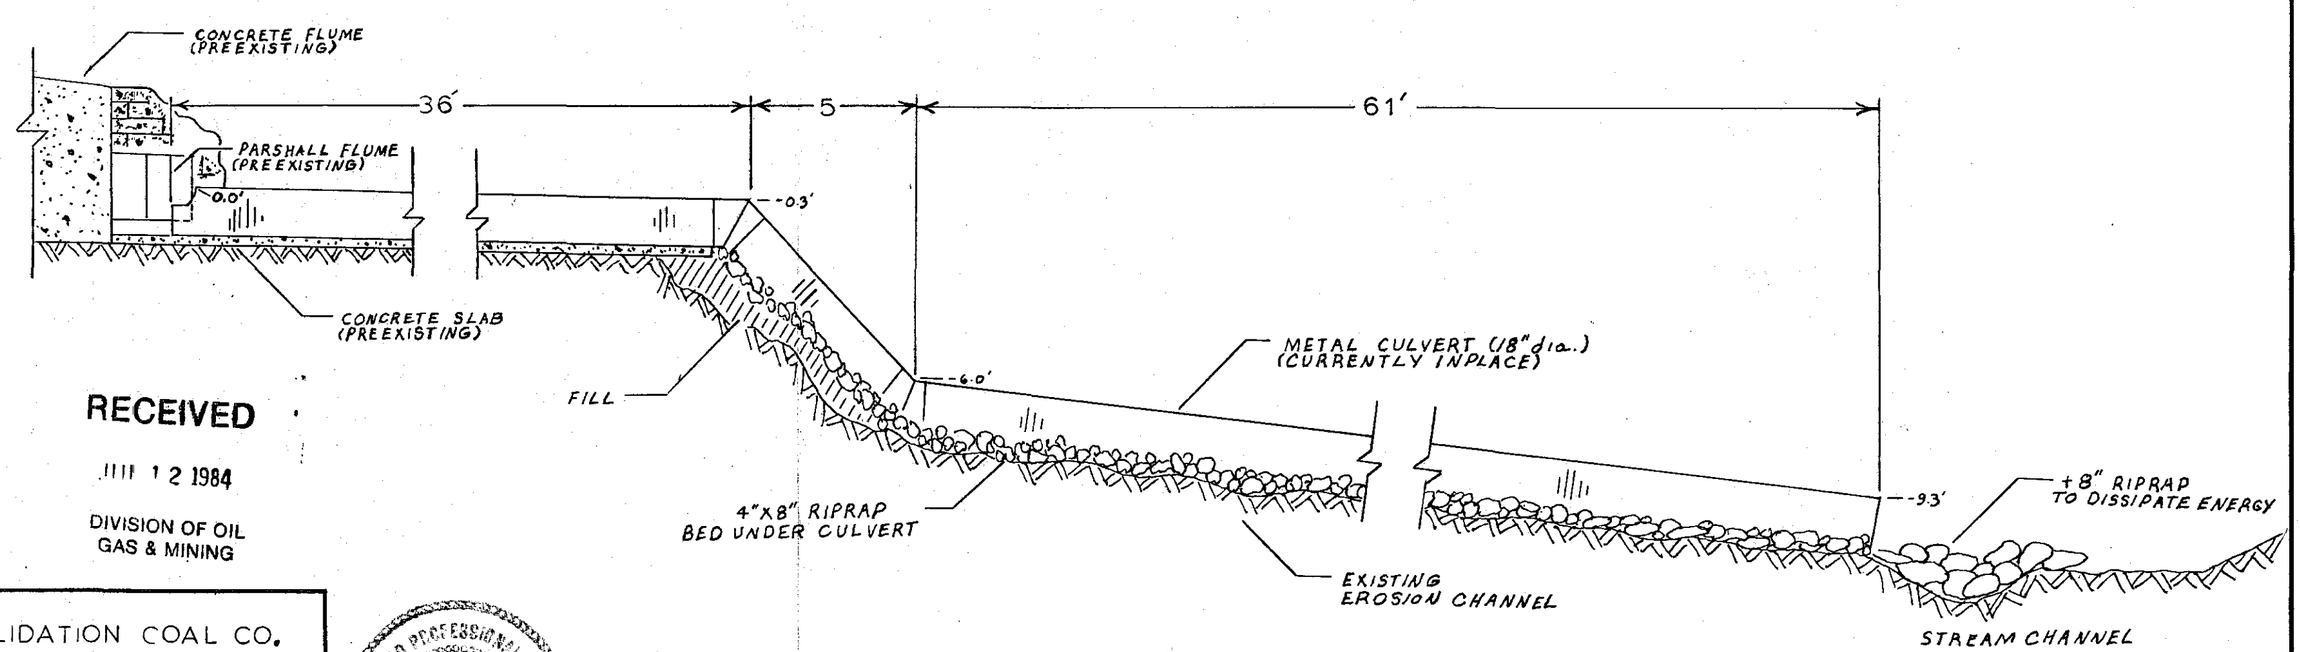

ELEVATION VIEW

RECEIVED
1 2 1984
DIVISION OF OIL GAS & MINING

CONSOLIDATION COAL CO.
EMERY MINE
POND #1 OUTLET

JULY 6, 1984

NOT TO SCALE PLATE 13-26