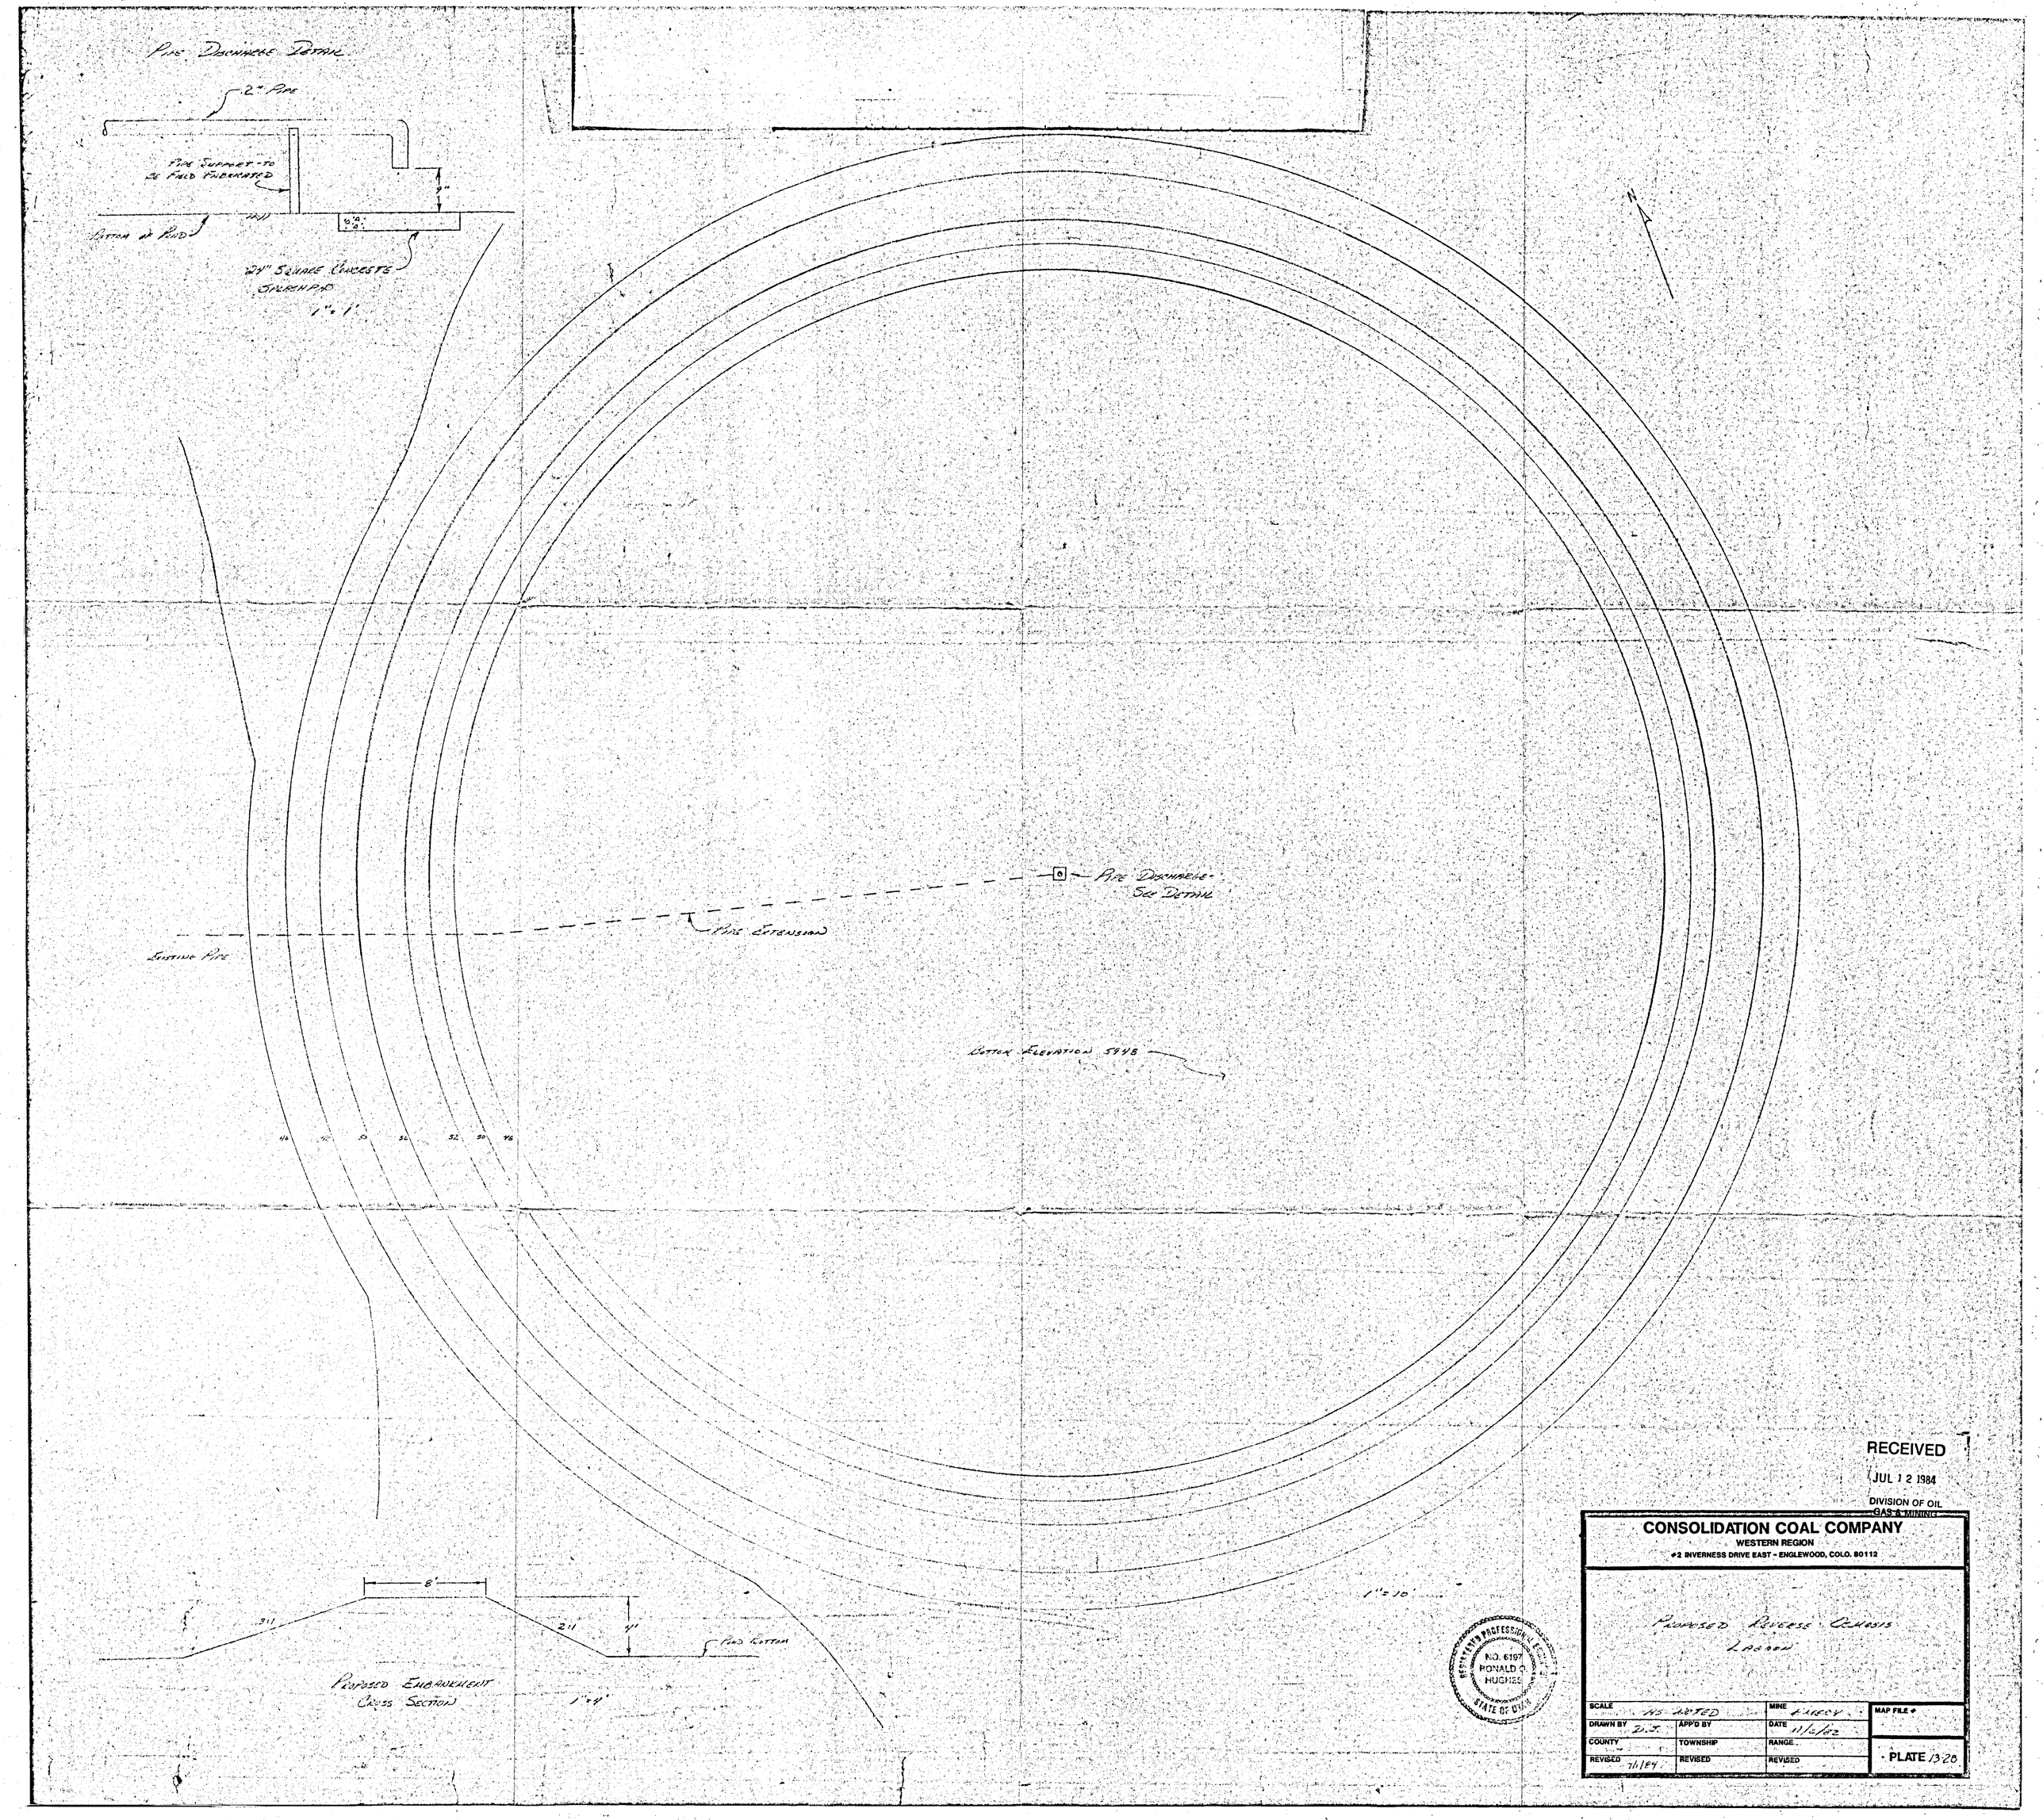

RECEIVED
JUL 12 1984
DIVISION OF OIL GAS & MINING

CONSOLIDATION COAL COMPANY
WESTERN REGION
#2 INVERNESS DRIVE EAST - ENGLEWOOD, COLO. 80112

Proposed Reverse Osmosis Lagoon

SCALE As Noted		MINE Emery	MAP FILE #
DRAWN BY D.J.	APP'D BY	DATE 11/2/82	
COUNTY	TOWNSHIP	RANGE	PLATE 13-28
REVISED 7/1/84	REVISED	REVISED	

REGISTERED PROFESSIONAL ENGINEER NO. 6197 RONALD O. HUGHES STATE OF UTAH