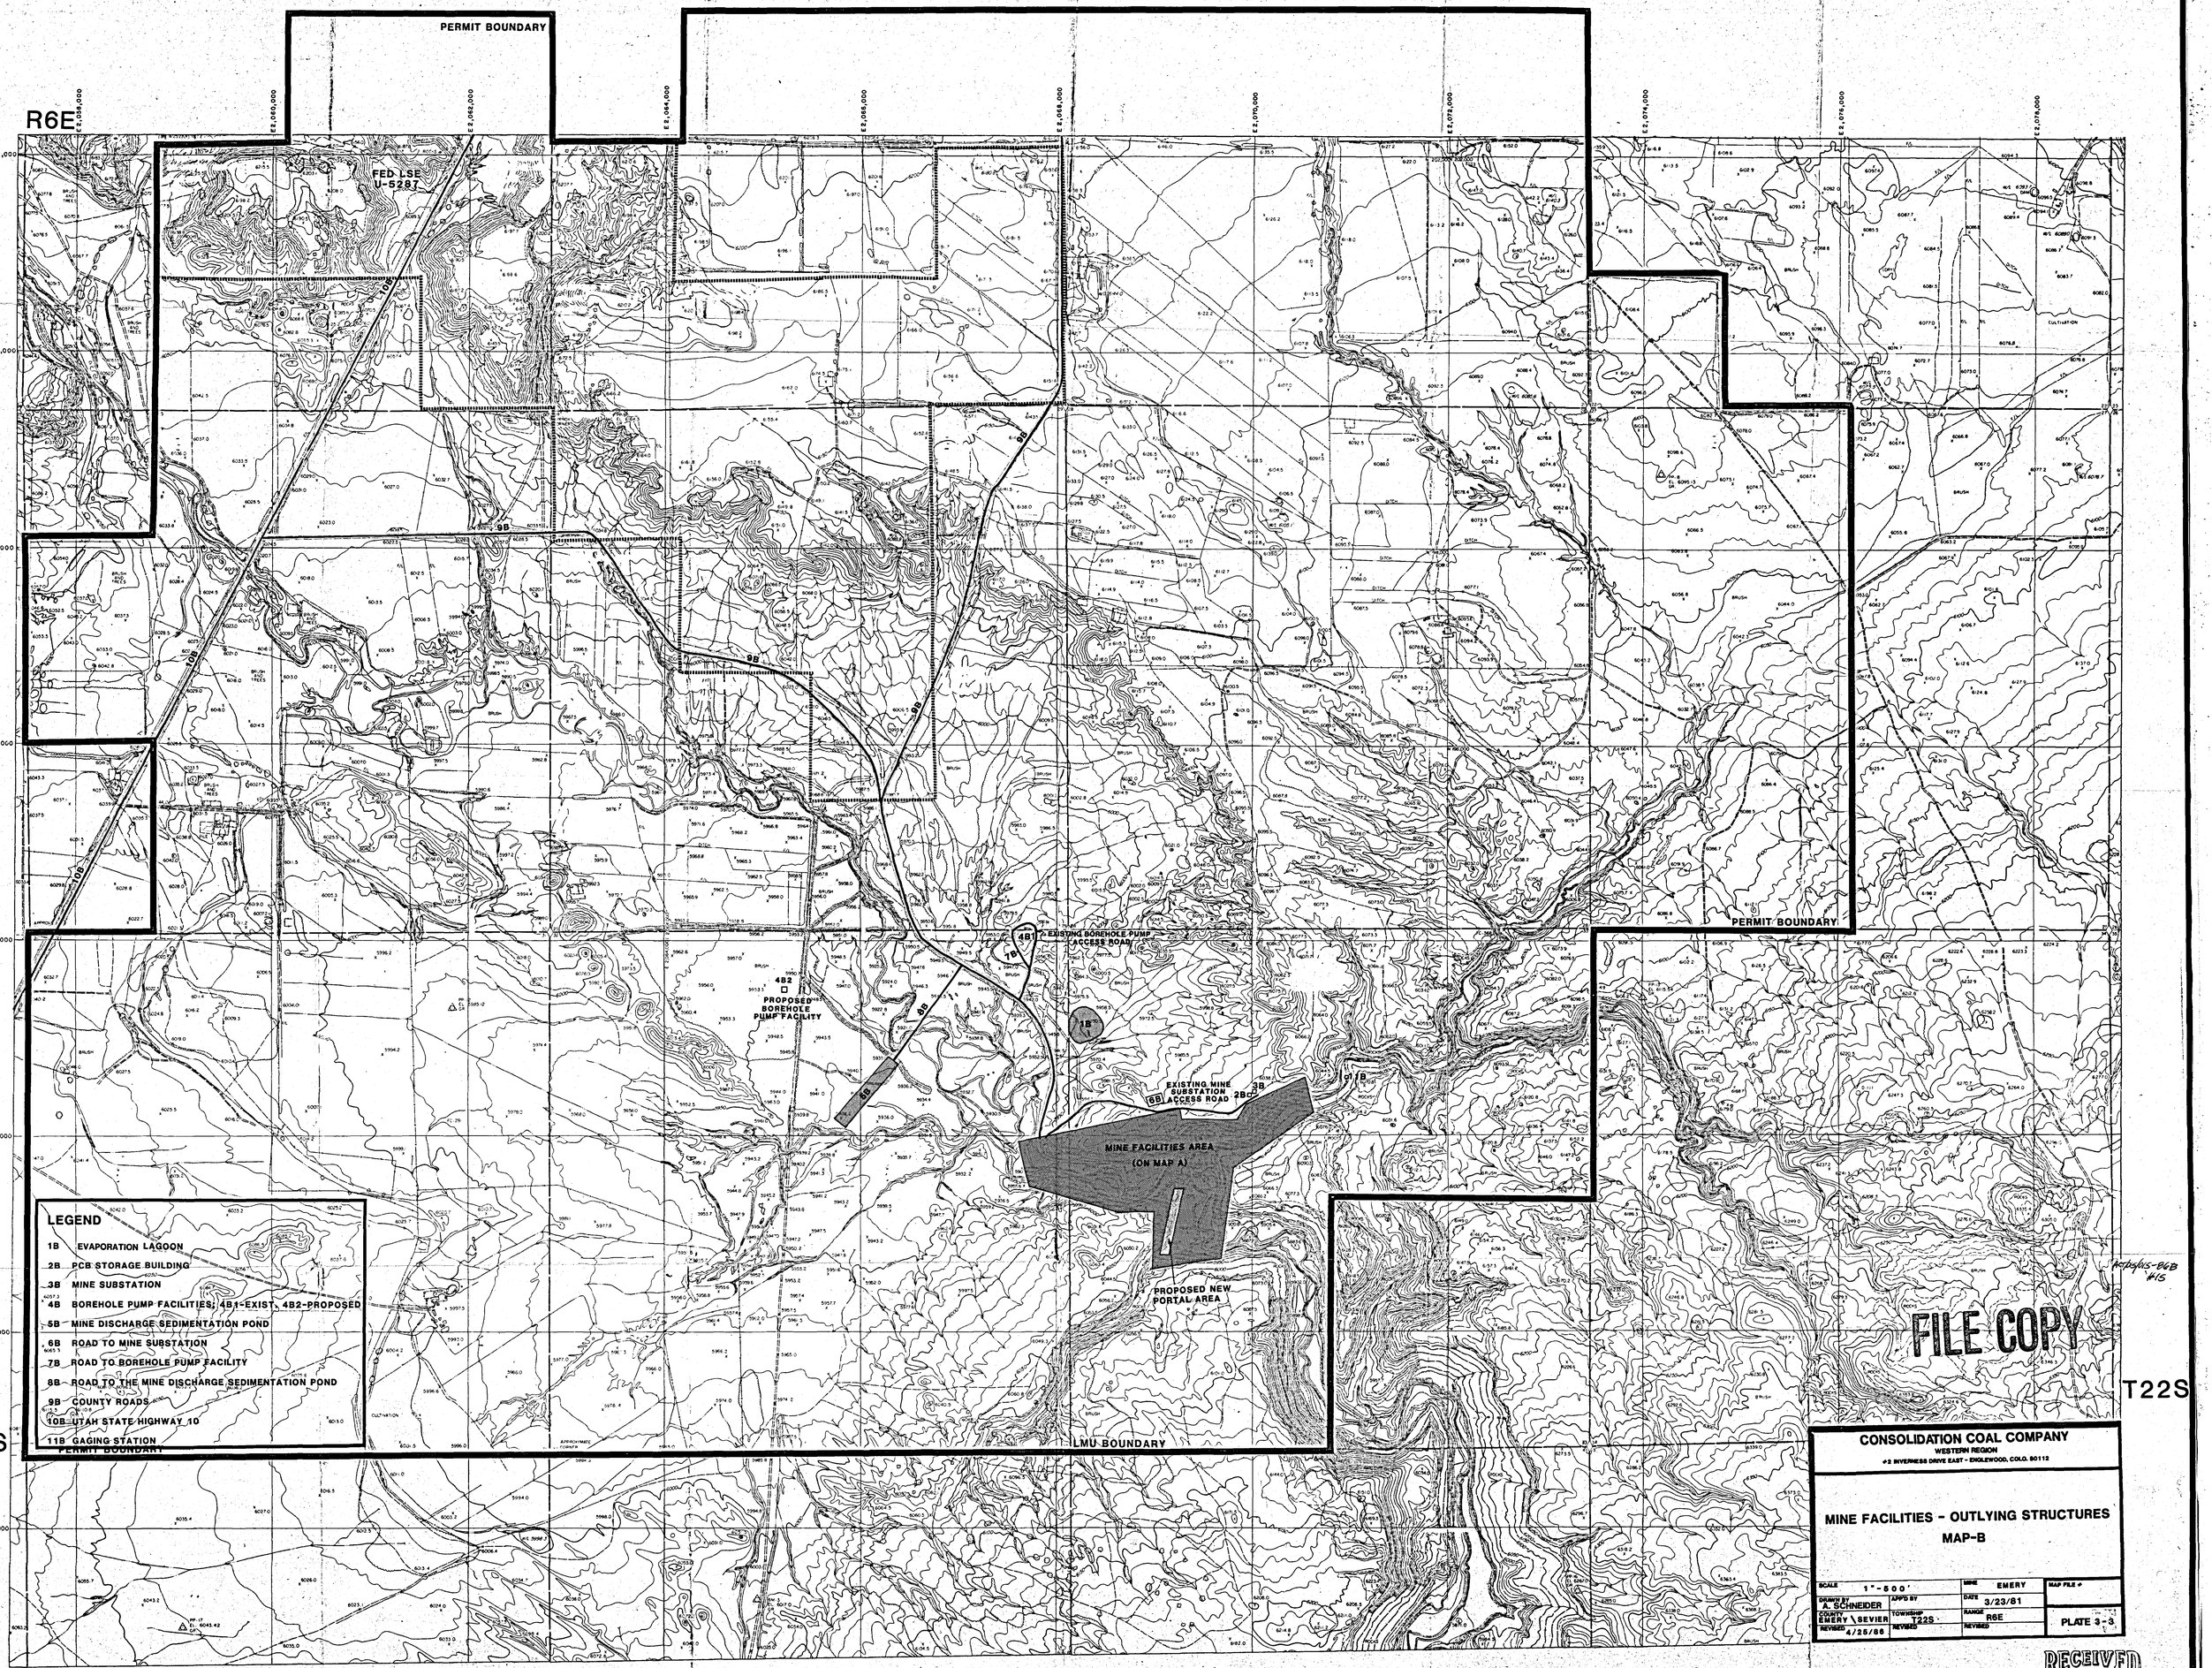


ACT/015-86B #15

FILE COPY

**CONSOLIDATION COAL COMPANY**
WESTERN REGION
#2 INVERNESS DRIVE EAST - ENGLEWOOD, COLO. 80112

**MINE FACILITIES - OUTLYING STRUCTURES**
**MAP-B**

| | | | |
|---|---|---|---|
| SCALE 1"=500' | | MINE EMERY | MAP FILE # |
| DRAWN BY A. SCHNEIDER | APP'D BY | DATE 3/23/81 | |
| COUNTY EMERY \ SEVIER | TOWNSHIP T22S | RANGE R6E | PLATE 3-3 |
| REVISED 4/25/86 | REVISED | REVISED | |

RECEIVED
MAY 16 1986
DIVISION OF OIL, GAS & MINING