Pipe Discharge Detail

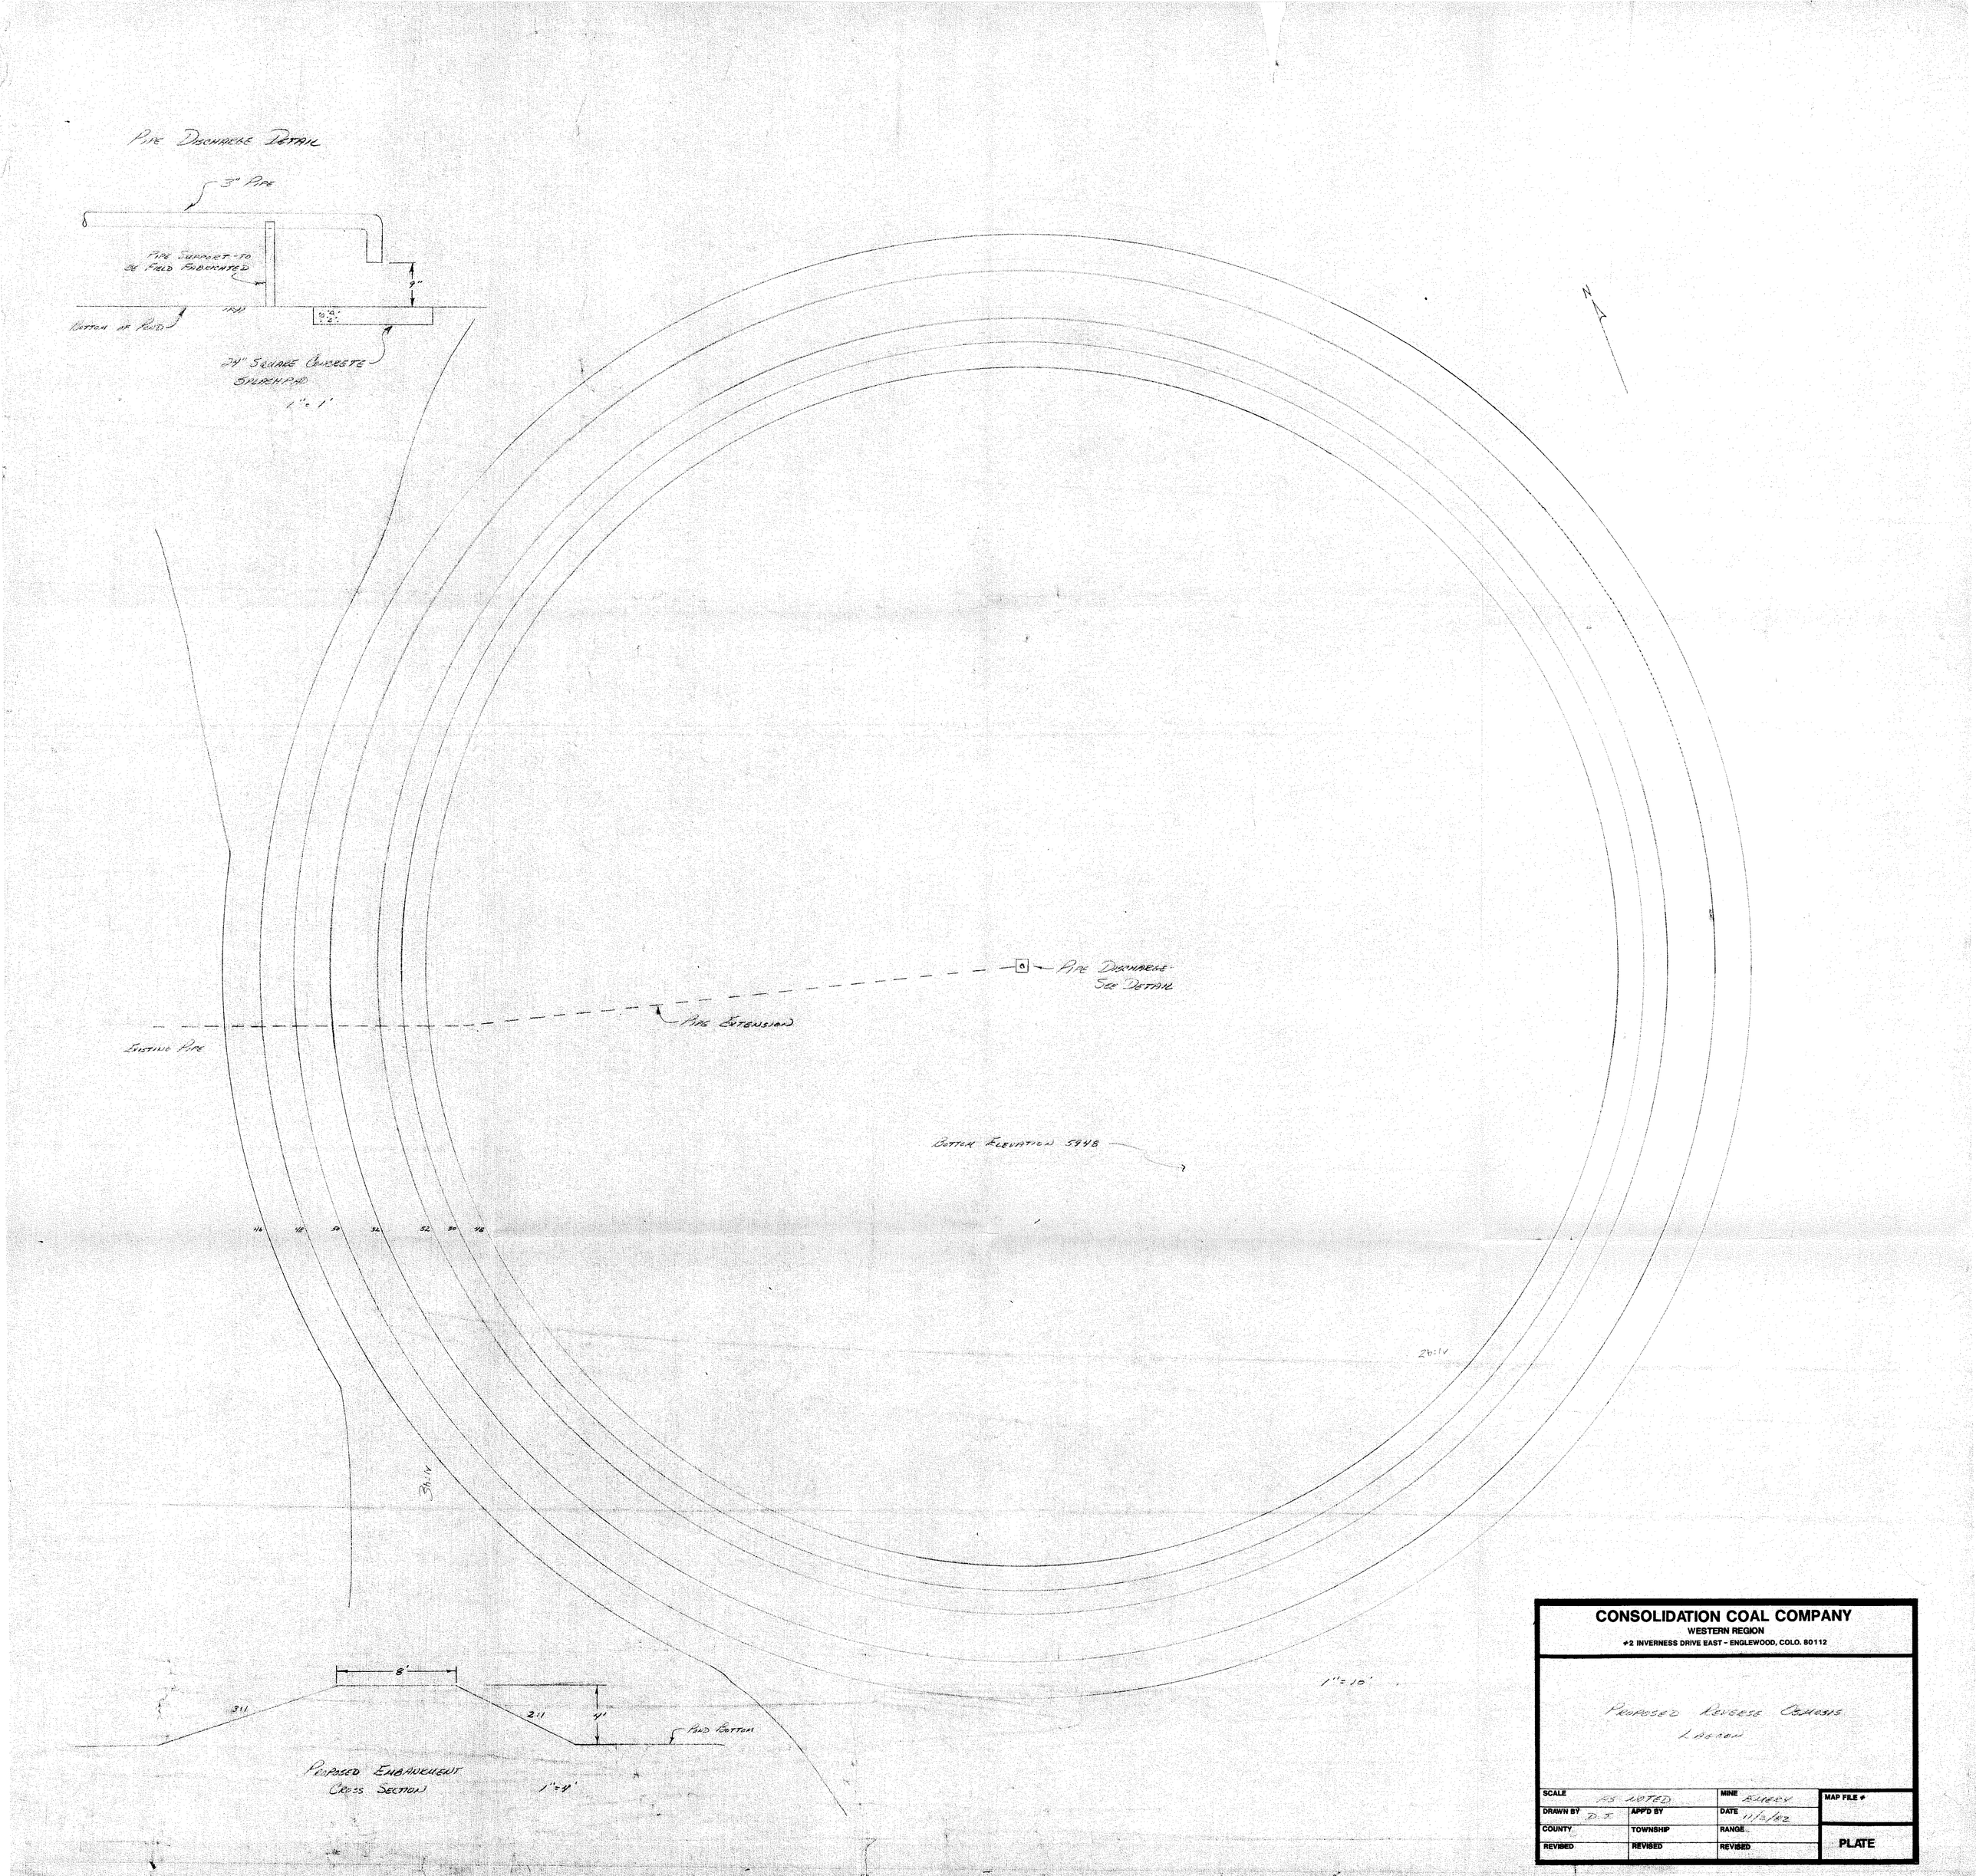

CONSOLIDATION COAL COMPANY
WESTERN REGION
#2 INVERNESS DRIVE EAST – ENGLEWOOD, COLO. 80112

Proposed Reverse Osmosis Location

SCALE AS NOTED		MINE Burley	MAP FILE #
DRAWN BY D.S.	APP'D BY	DATE 11/12/82	
COUNTY	TOWNSHIP	RANGE	PLATE
REVISED	REVISED	REVISED	