RECEIVED
MAR 16 1984
DIVISION OF
OIL, GAS & MINING

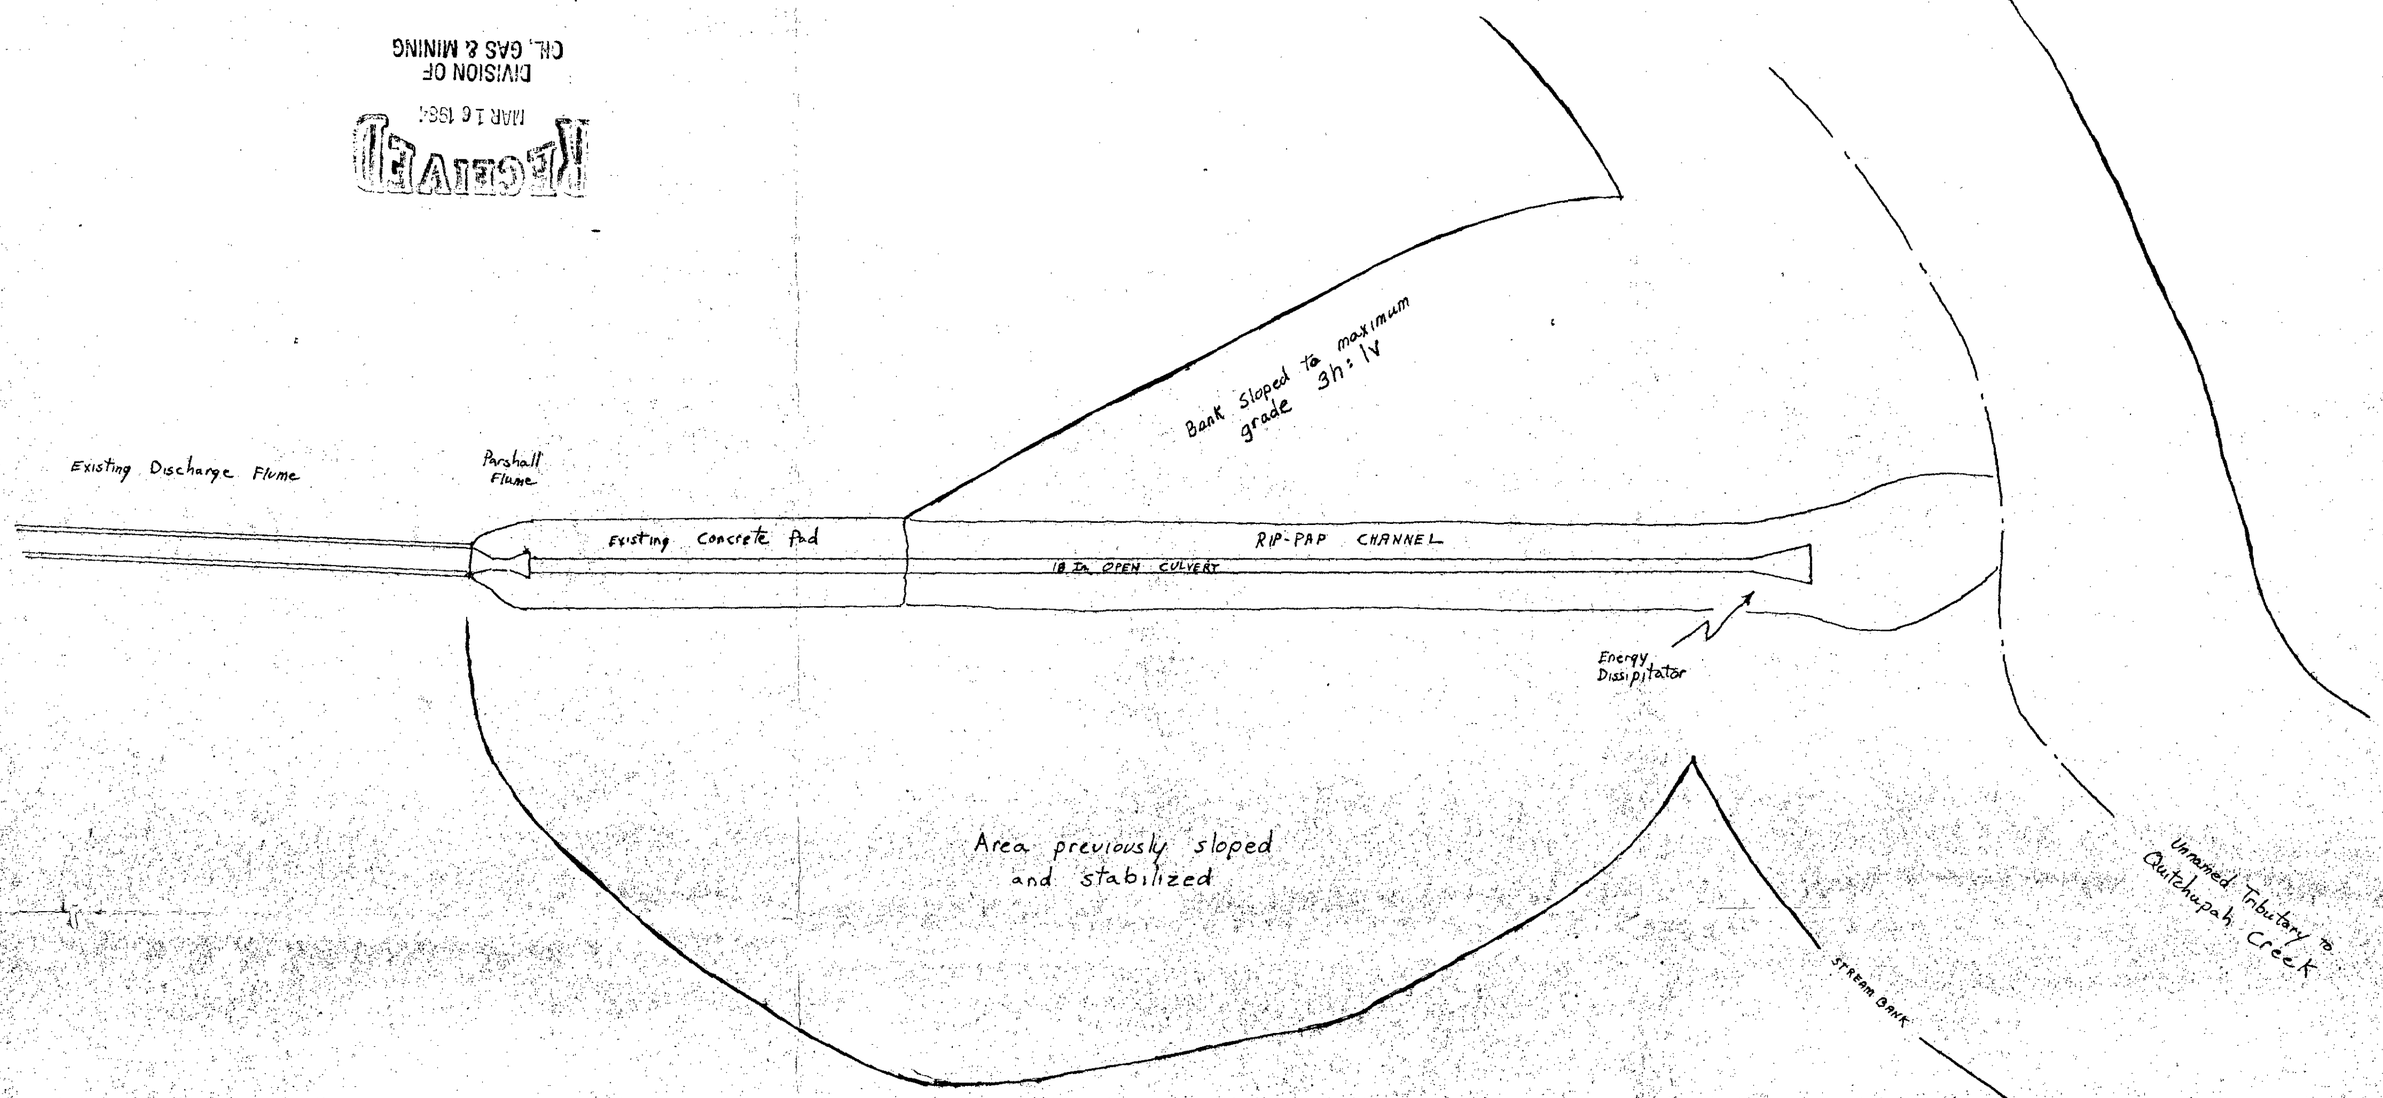

VERTICAL CROSS-SECTION

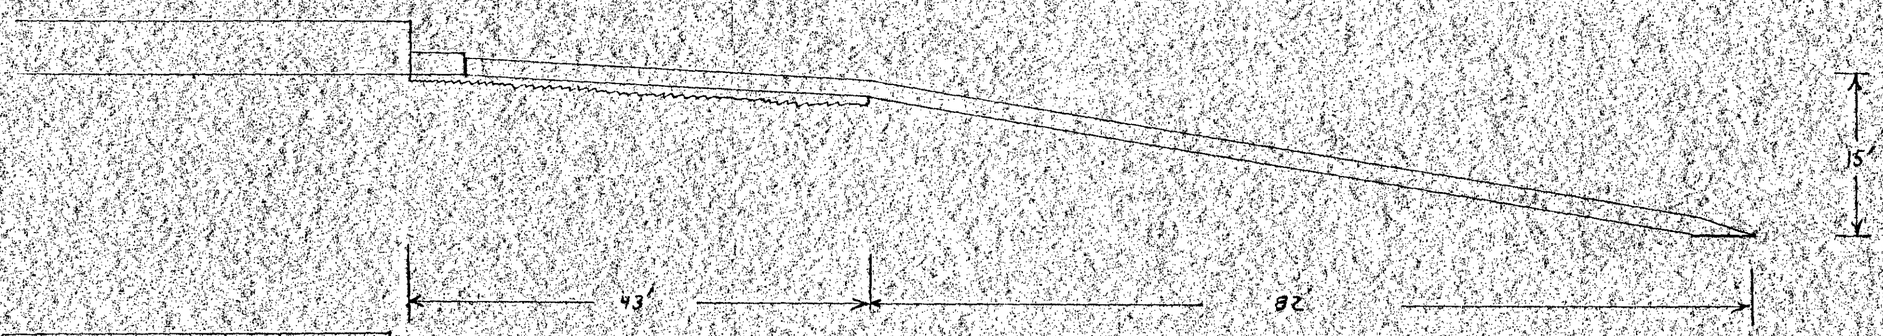

EMERY MINE
Sedimentation Pond #1 Discharge
Scale 1" = 10'
3-12-1984 RGT