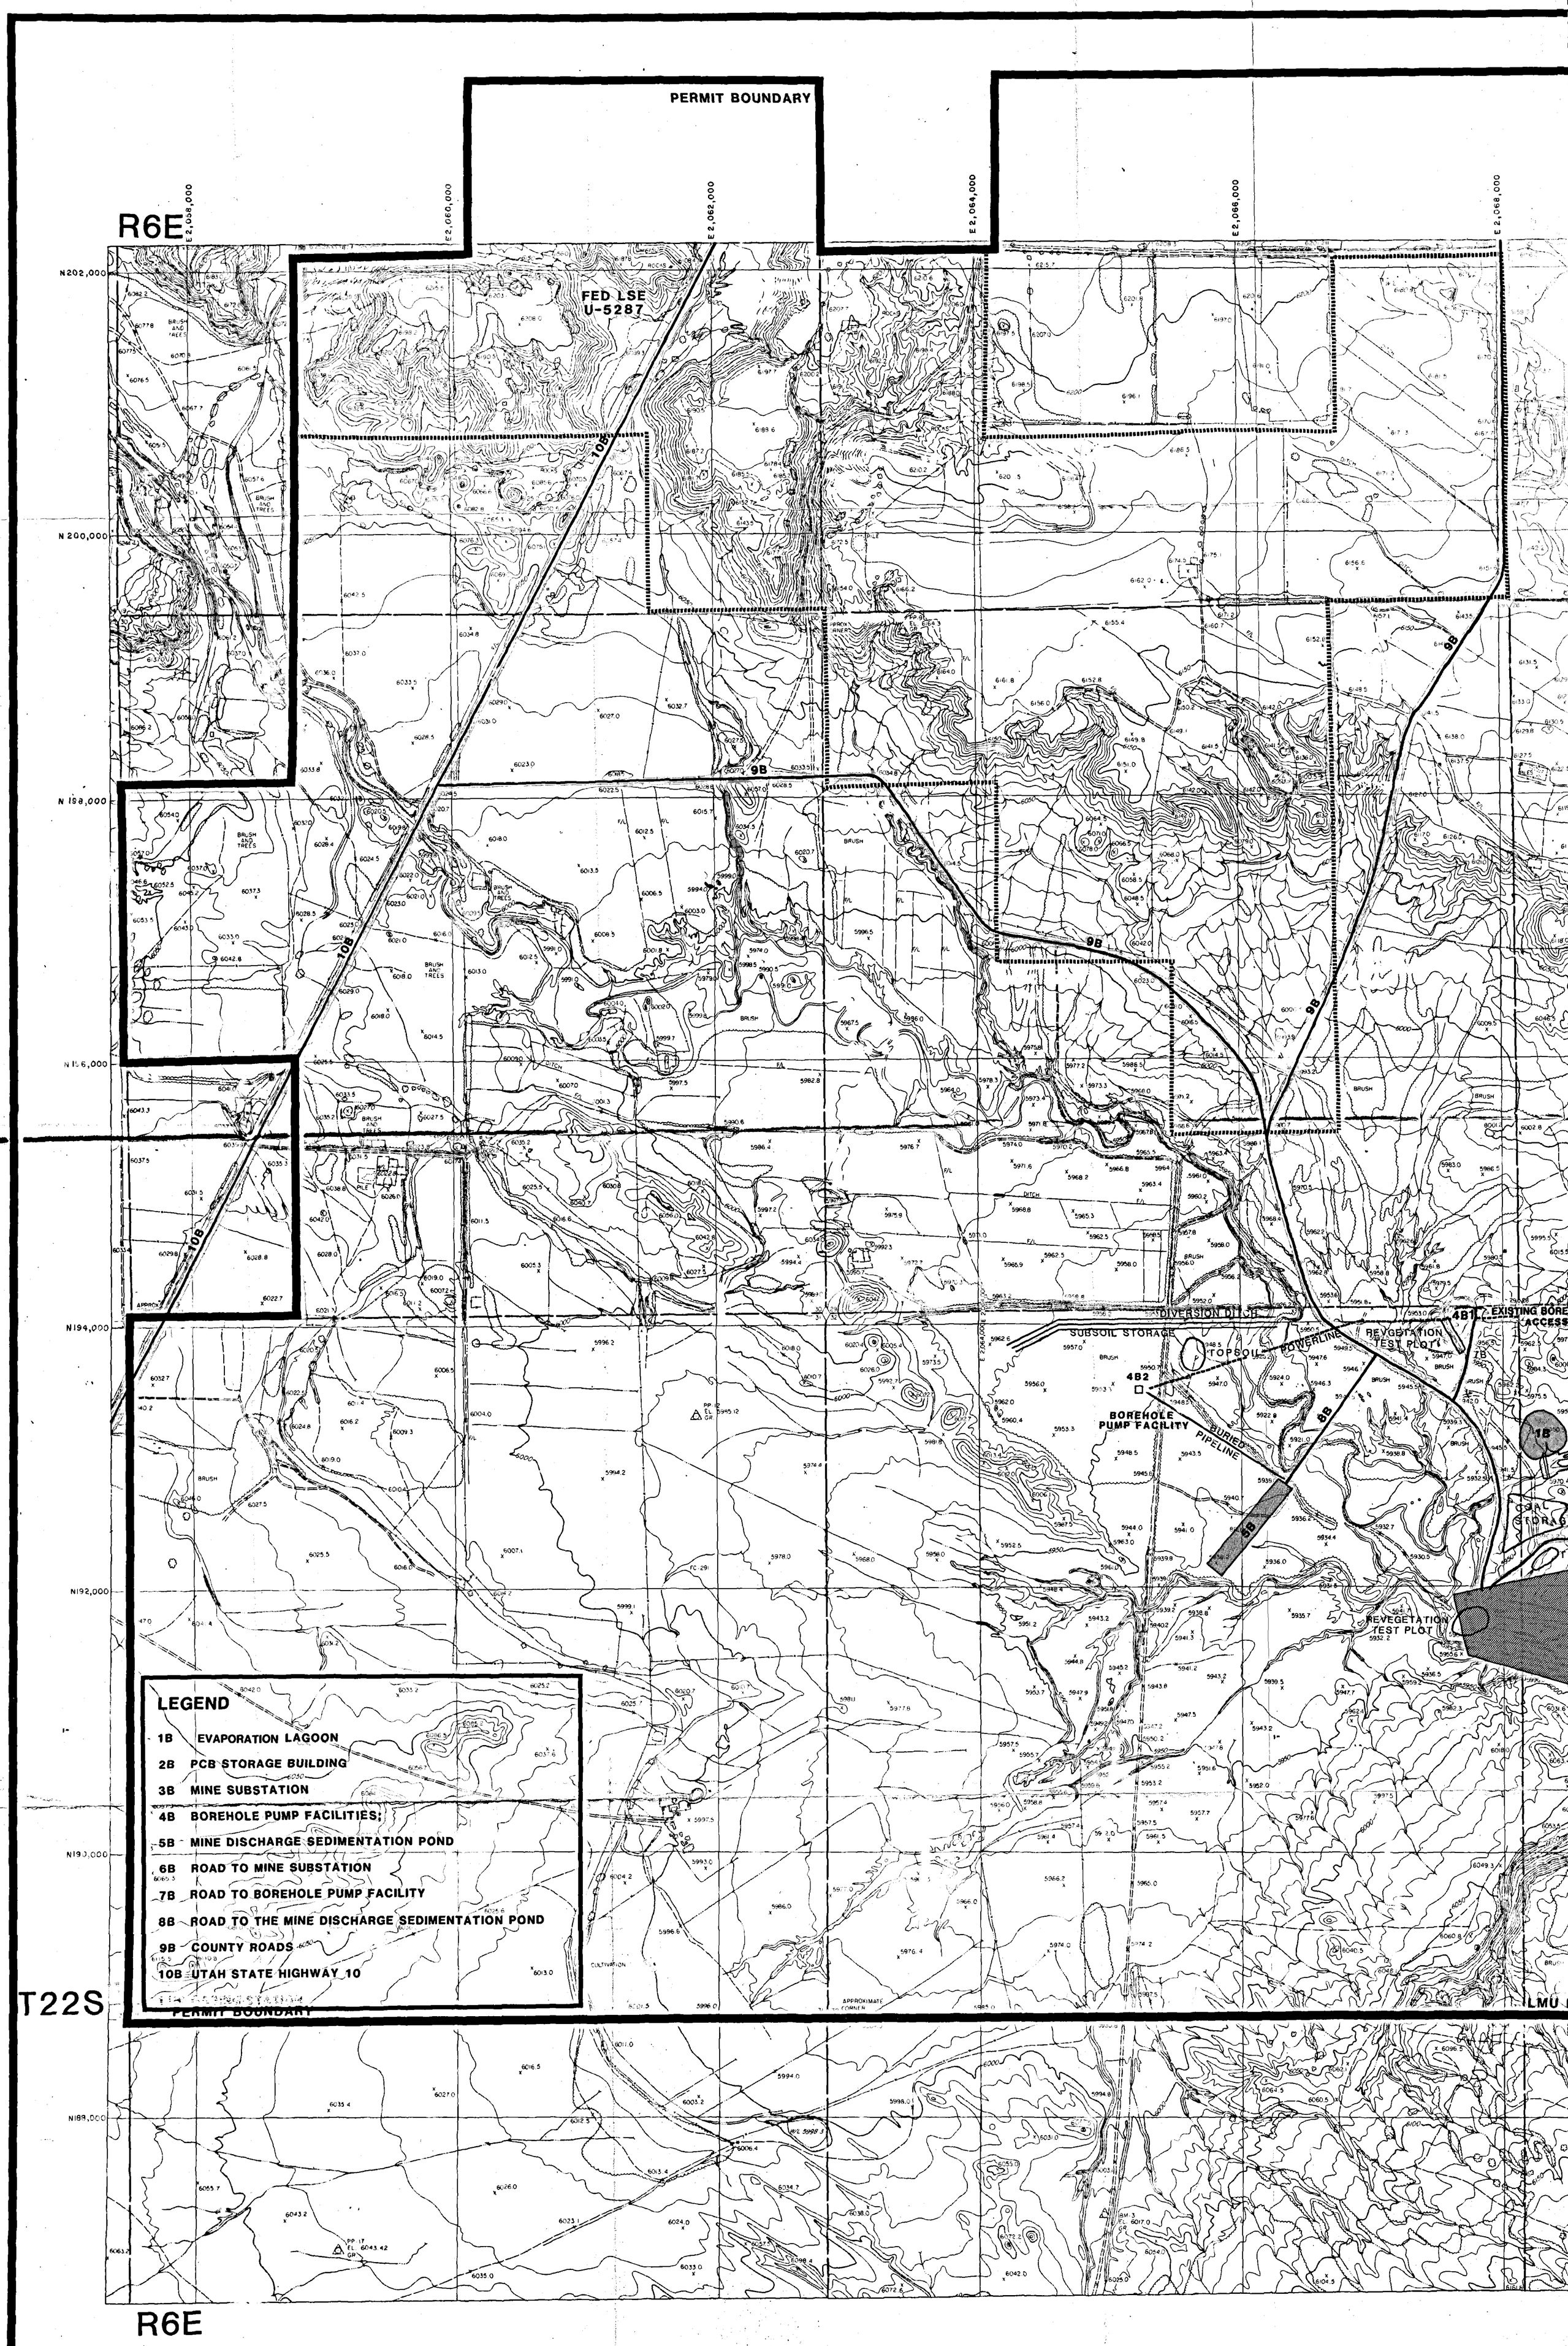
PERMIT BOUNDARY
R6E
T22S
E 2,058,000
E 2,060,000
E 2,062,000
E 2,064,000
E 2,066,000
E 2,068,000
N 202,000
N 200,000
N 198,000
N 196,000
N 194,000
N 192,000
N 190,000
N 188,000
FED LSE
U-5287
105
9B
10B
8B
BRUSH AND TREES
BRUSH
DITCH
DIVERSION DITCH
SUBSOIL STORAGE
TOPSOIL
POWERLINE
REVEGETATION TEST PLOT
EXISTING BORE ACCESS
4B1
4B2
BOREHOLE PUMP FACILITY
BURIED PIPELINE
5B
1B
COAL STORAGE
CULTIVATION
APPROXIMATE
LEGEND
1B EVAPORATION LAGOON
2B PCB STORAGE BUILDING
3B MINE SUBSTATION
4B BOREHOLE PUMP FACILITIES;
5B MINE DISCHARGE SEDIMENTATION POND
6B ROAD TO MINE SUBSTATION
7B ROAD TO BOREHOLE PUMP FACILITY
8B ROAD TO THE MINE DISCHARGE SEDIMENTATION POND
9B COUNTY ROADS
10B UTAH STATE HIGHWAY 10
PERMIT BOUNDARY
R6E