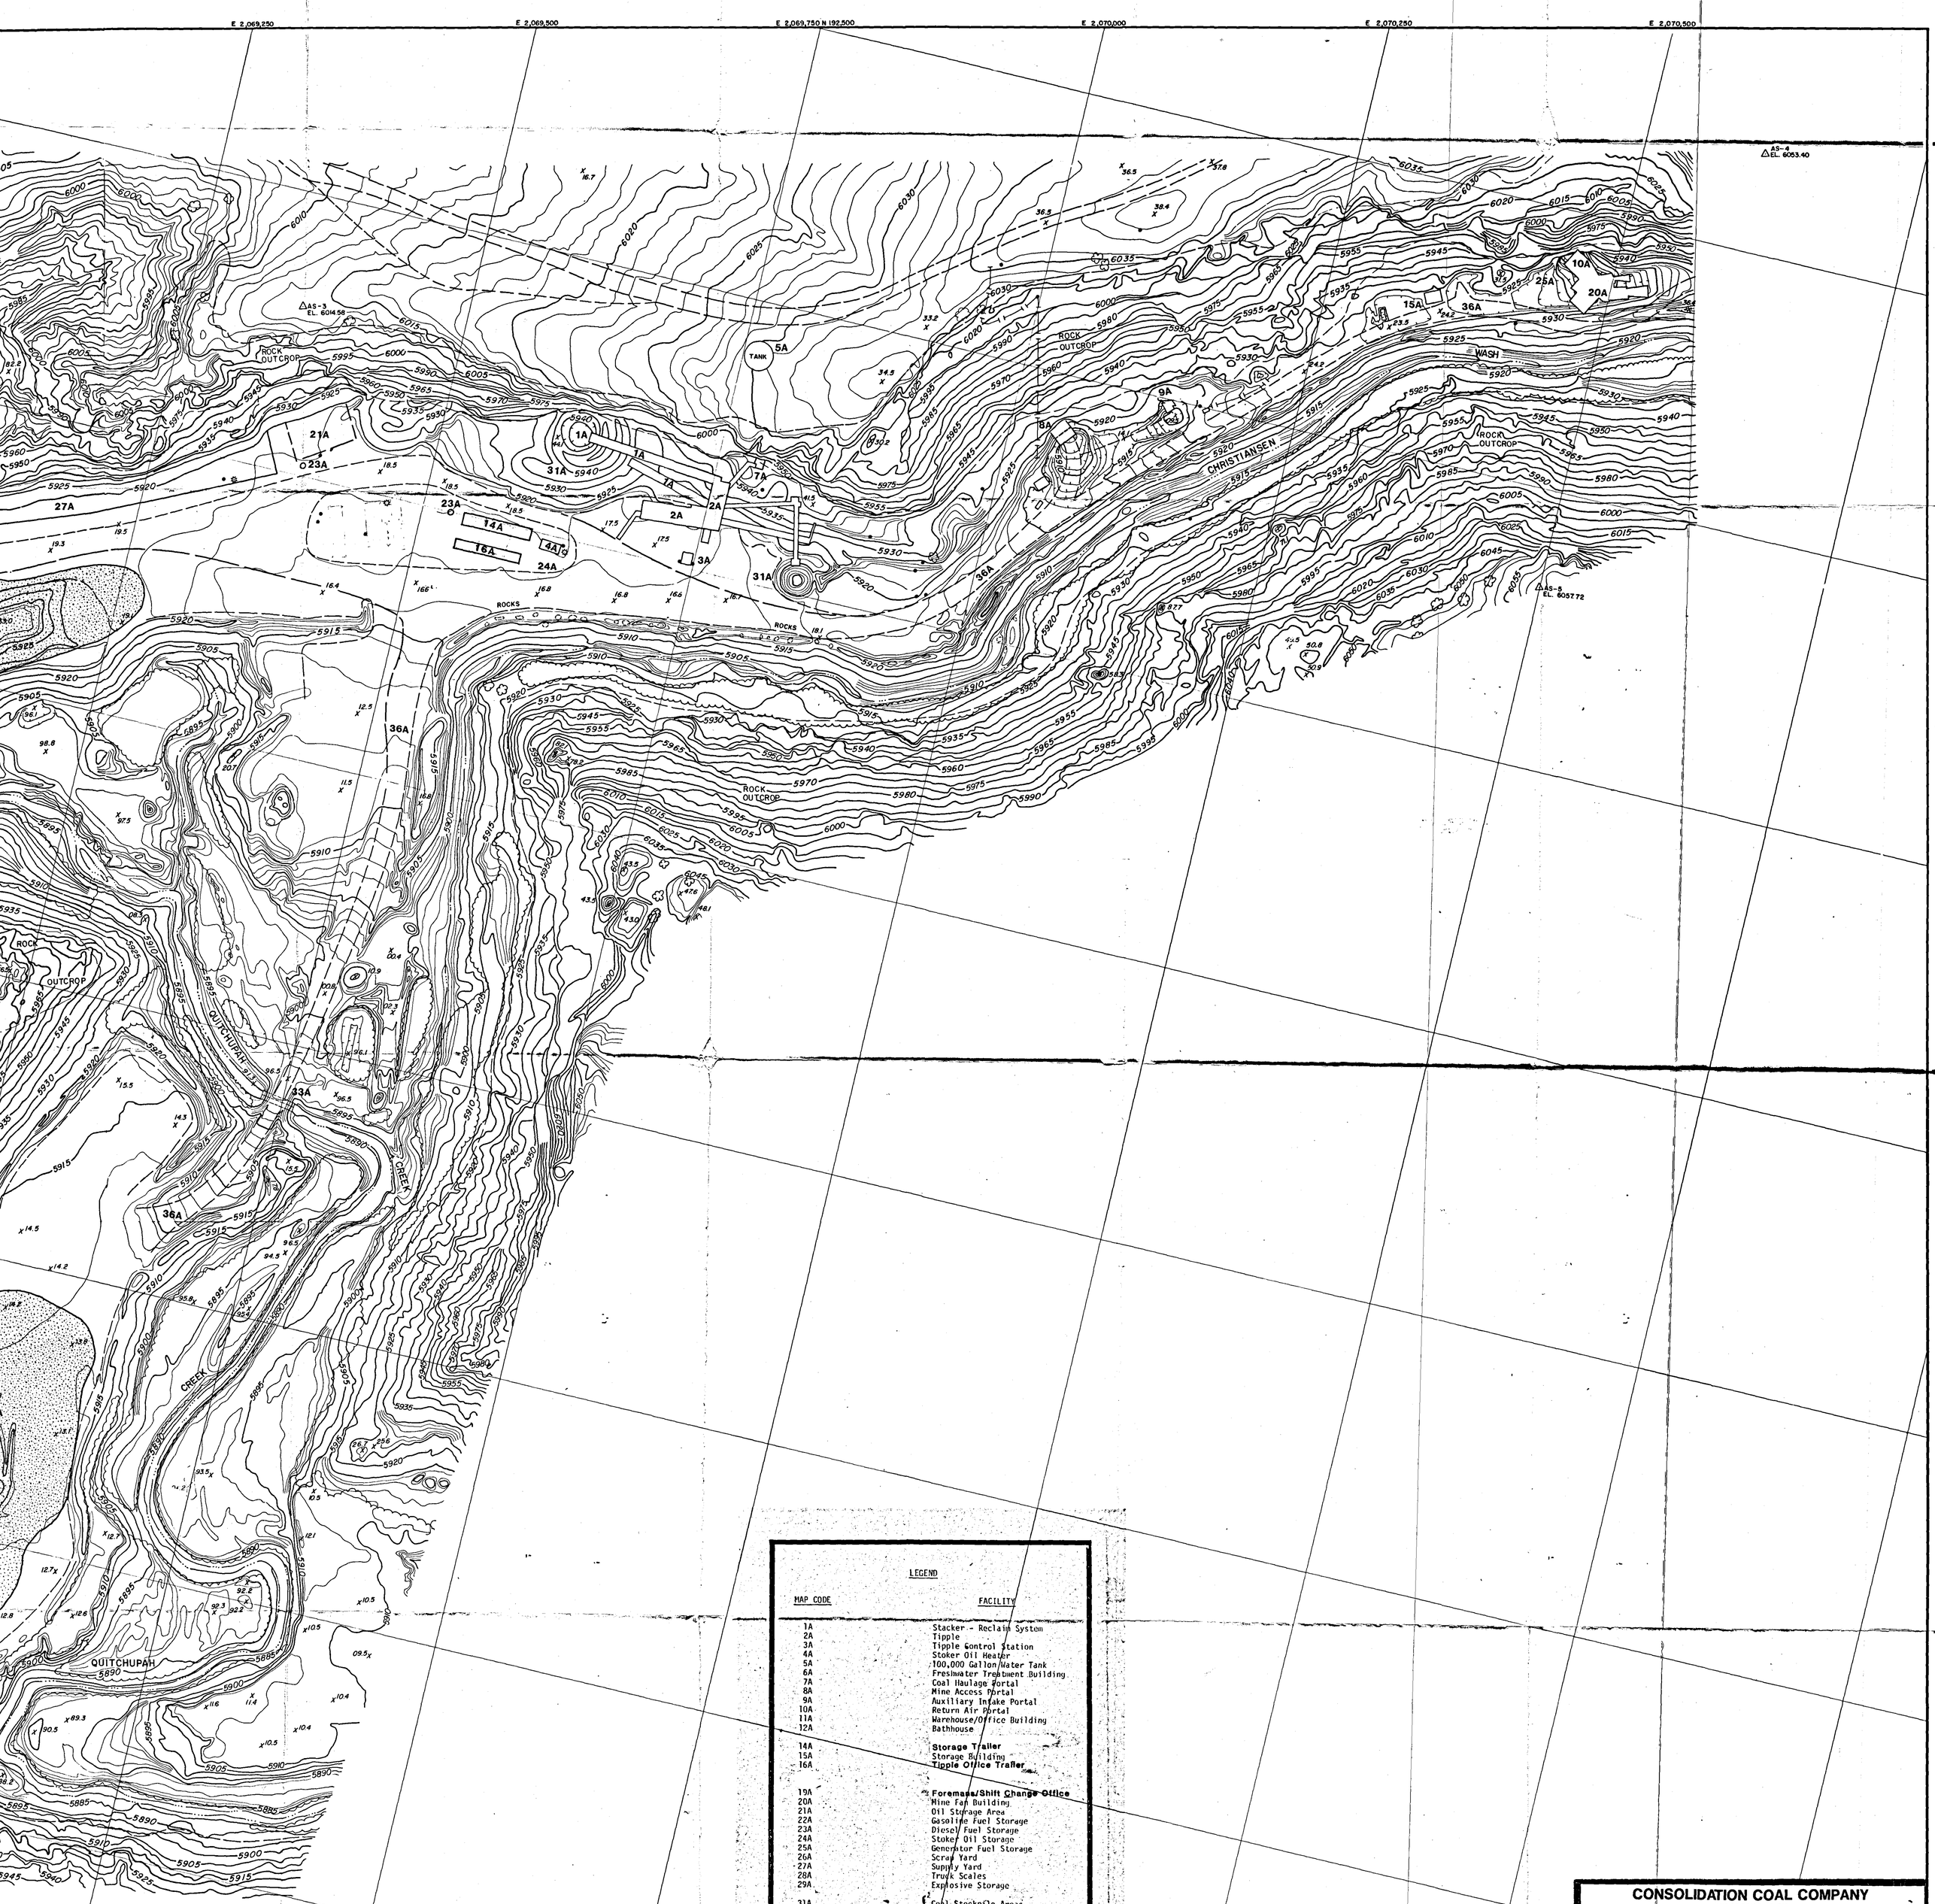

LEGEND

MAP CODE	FACILITY
1A	Stacker - Reclaim System
2A	Tipple
3A	Tipple Control Station
4A	Stoker Oil Heater
5A	100,000 Gallon Water Tank
6A	Freshwater Treatment Building
7A	Coal Haulage Portal
8A	Mine Access Portal
9A	Auxiliary Intake Portal
10A	Return Air Portal
11A	Warehouse/Office Building
12A	Bathhouse
14A	**Storage Trailer**
15A	Storage Building
16A	**Tipple Office Trailer**
19A	**Foremans/Shift Change Office**
20A	Mine Fan Building
21A	Oil Storage Area
22A	Gasoline Fuel Storage
23A	Diesel Fuel Storage
24A	Stoker Oil Storage
25A	Generator Fuel Storage
26A	Scrap Yard
27A	Supply Yard
28A	Truck Scales
29A	Explosive Storage
31A	Coal Stockpile Areas
32A	Sewage Treatment System
33A	Bridge on Quitchupah Creek
34A	Non-Coal Waste Storage Area
35A	Parking Area
36A	Mine Yard Roads
37A	**Mine Rescue Storage Bldg.**
38A	**Rock Dust Silo**

CONSOLIDATION COAL COMPANY
WESTERN REGION
42 INVERNESS DRIVE EAST - ENGLEWOOD, COLO. 80112

MINE FACILITIES

MAP A

RECEIVED
MAY 2 1988
DIVISION OF
OIL, GAS & MINING

SCALE 1"=50'		MINE EMERY	MAP FILE #
DRAWN BY RHK	APP'D BY	DATE 3/23/81	
COUNTY EMERY	TOWNSHIP T22S	RANGE R6E	PLATE 3-2
REVISED 4/18/88	REVISED	REVISED	

D-A-2