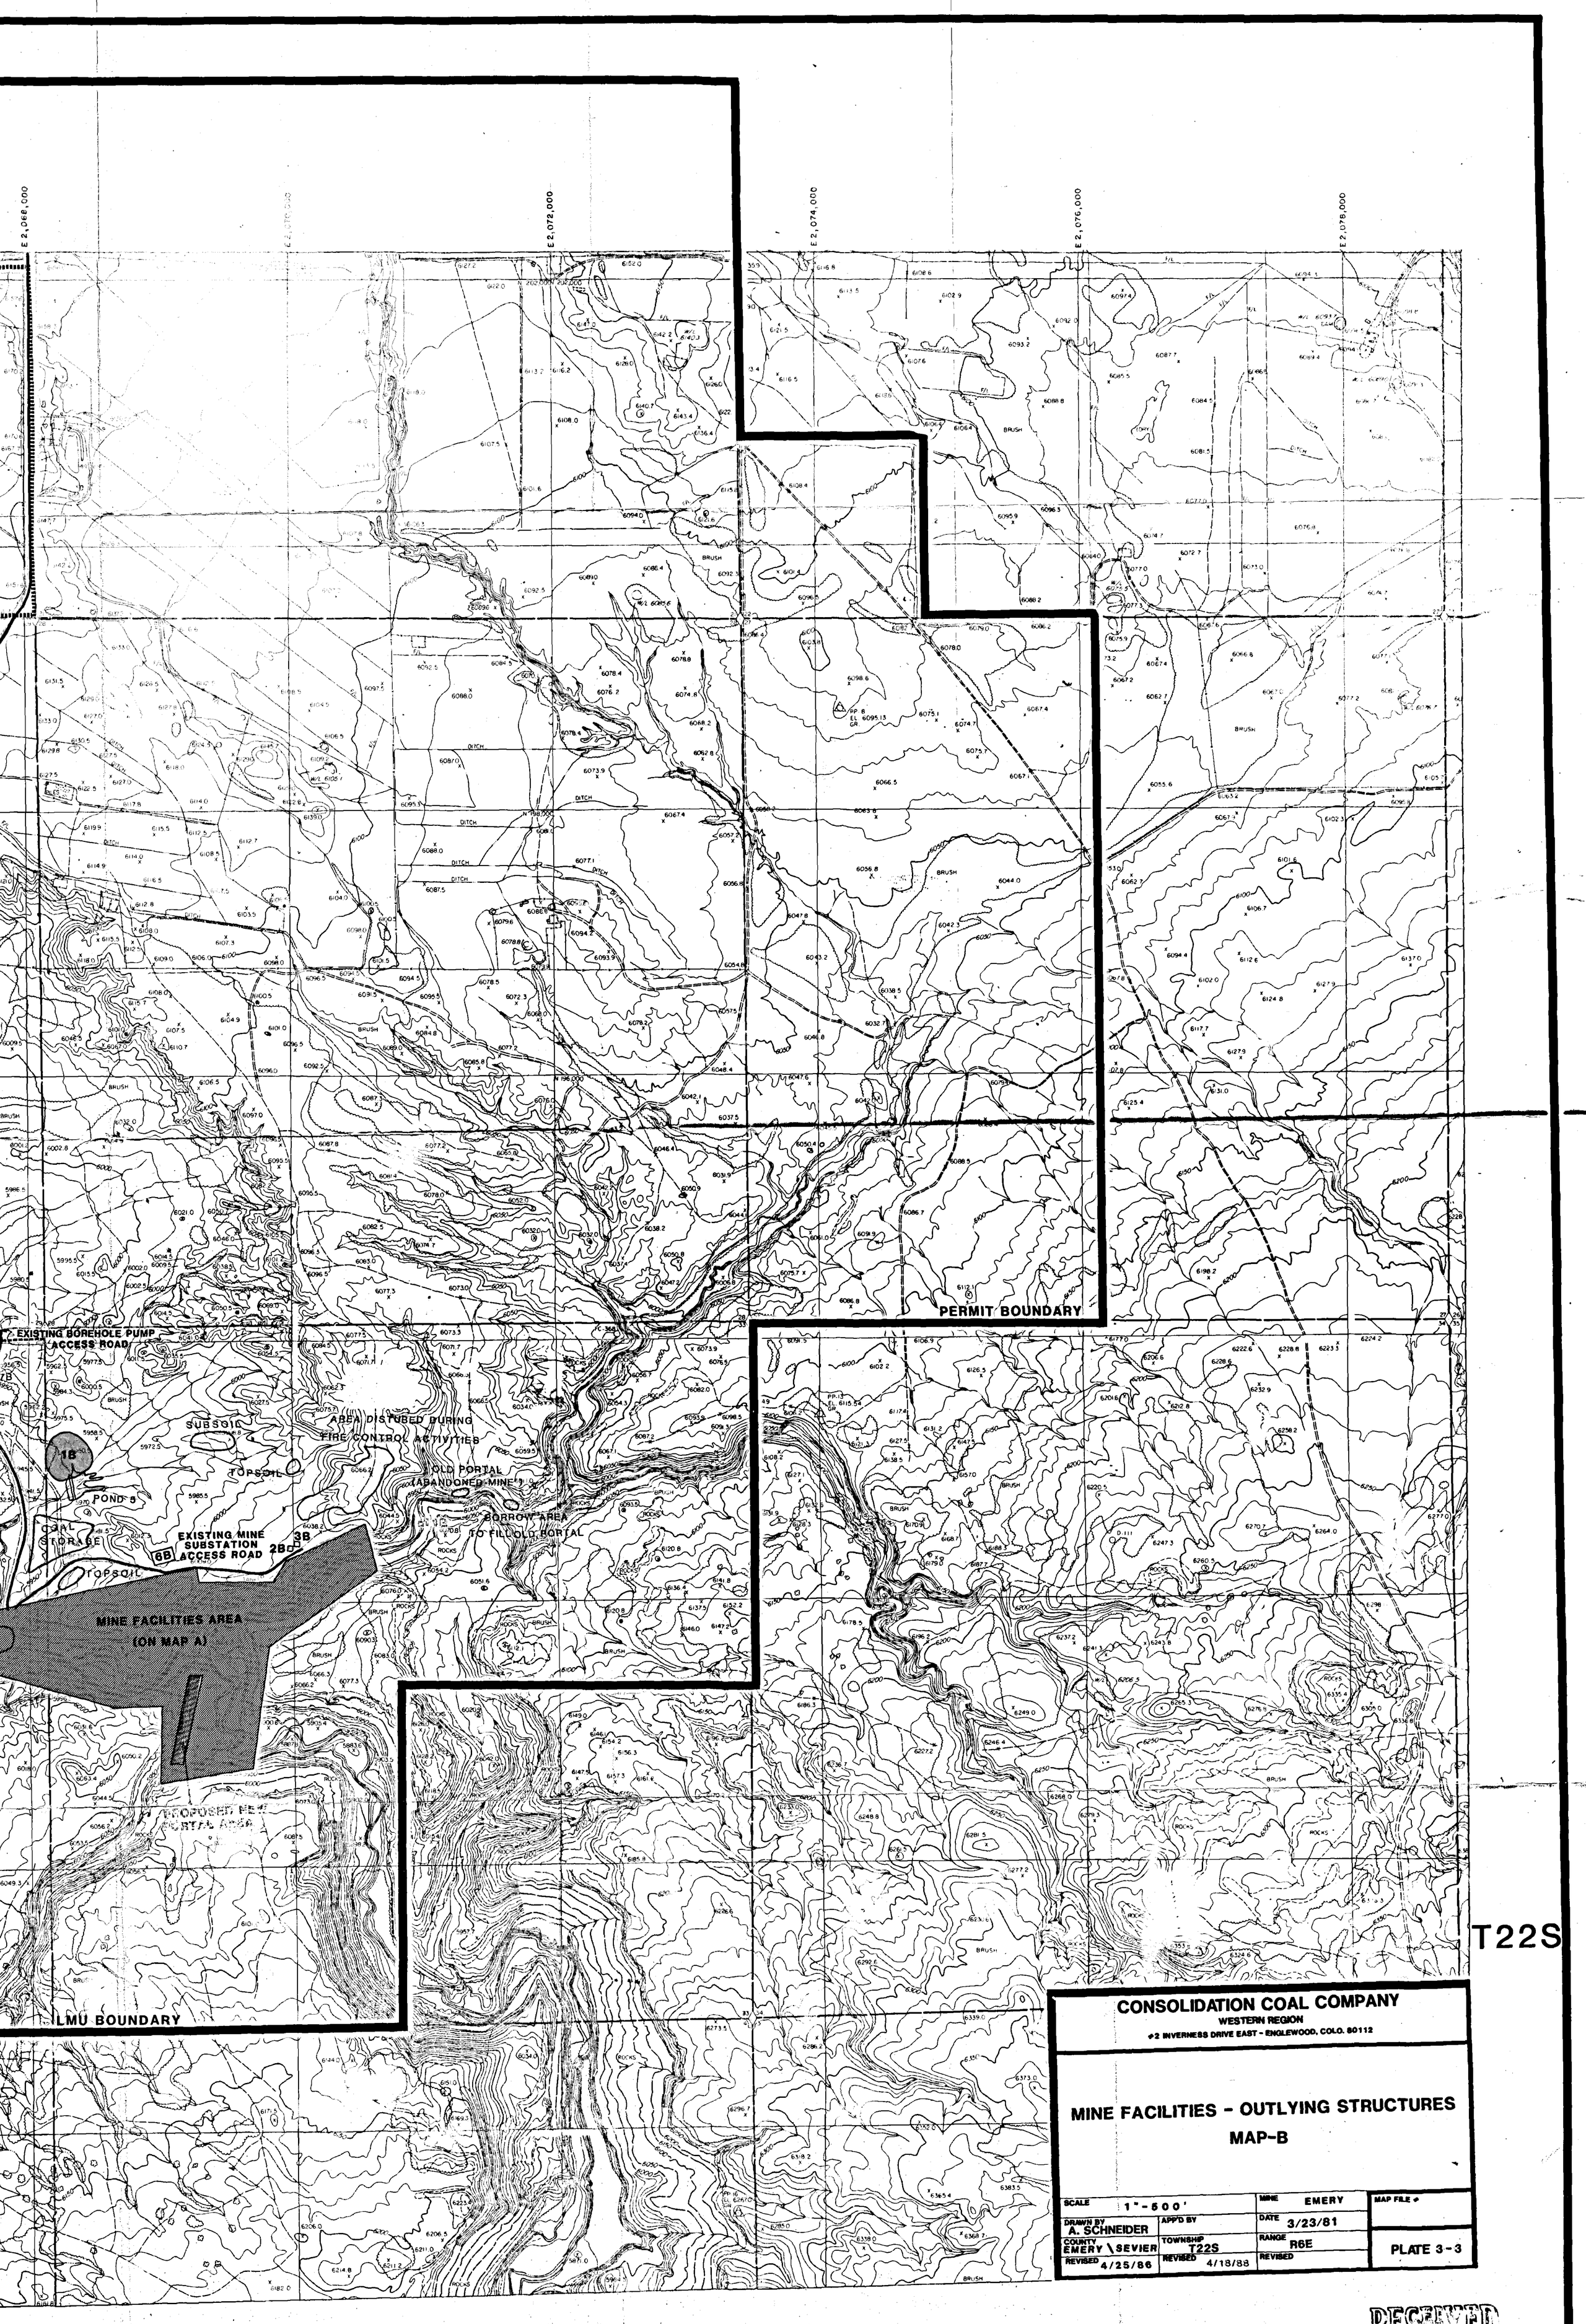

CONSOLIDATION COAL COMPANY
WESTERN REGION
#2 INVERNESS DRIVE EAST - ENGLEWOOD, COLO. 80112

MINE FACILITIES - OUTLYING STRUCTURES
MAP-B

SCALE 1"-500'		MINE EMERY	MAP FILE #
DRAWN BY A. SCHNEIDER	APP'D BY	DATE 3/23/81	
COUNTY EMERY \ SEVIER	TOWNSHIP T22S	RANGE R6E	PLATE 3-3
REVISED 4/25/86	REVISED 4/18/88	REVISED	

RECEIVED
MAY 2 1988
DIVISION OF
OIL, GAS & MINING