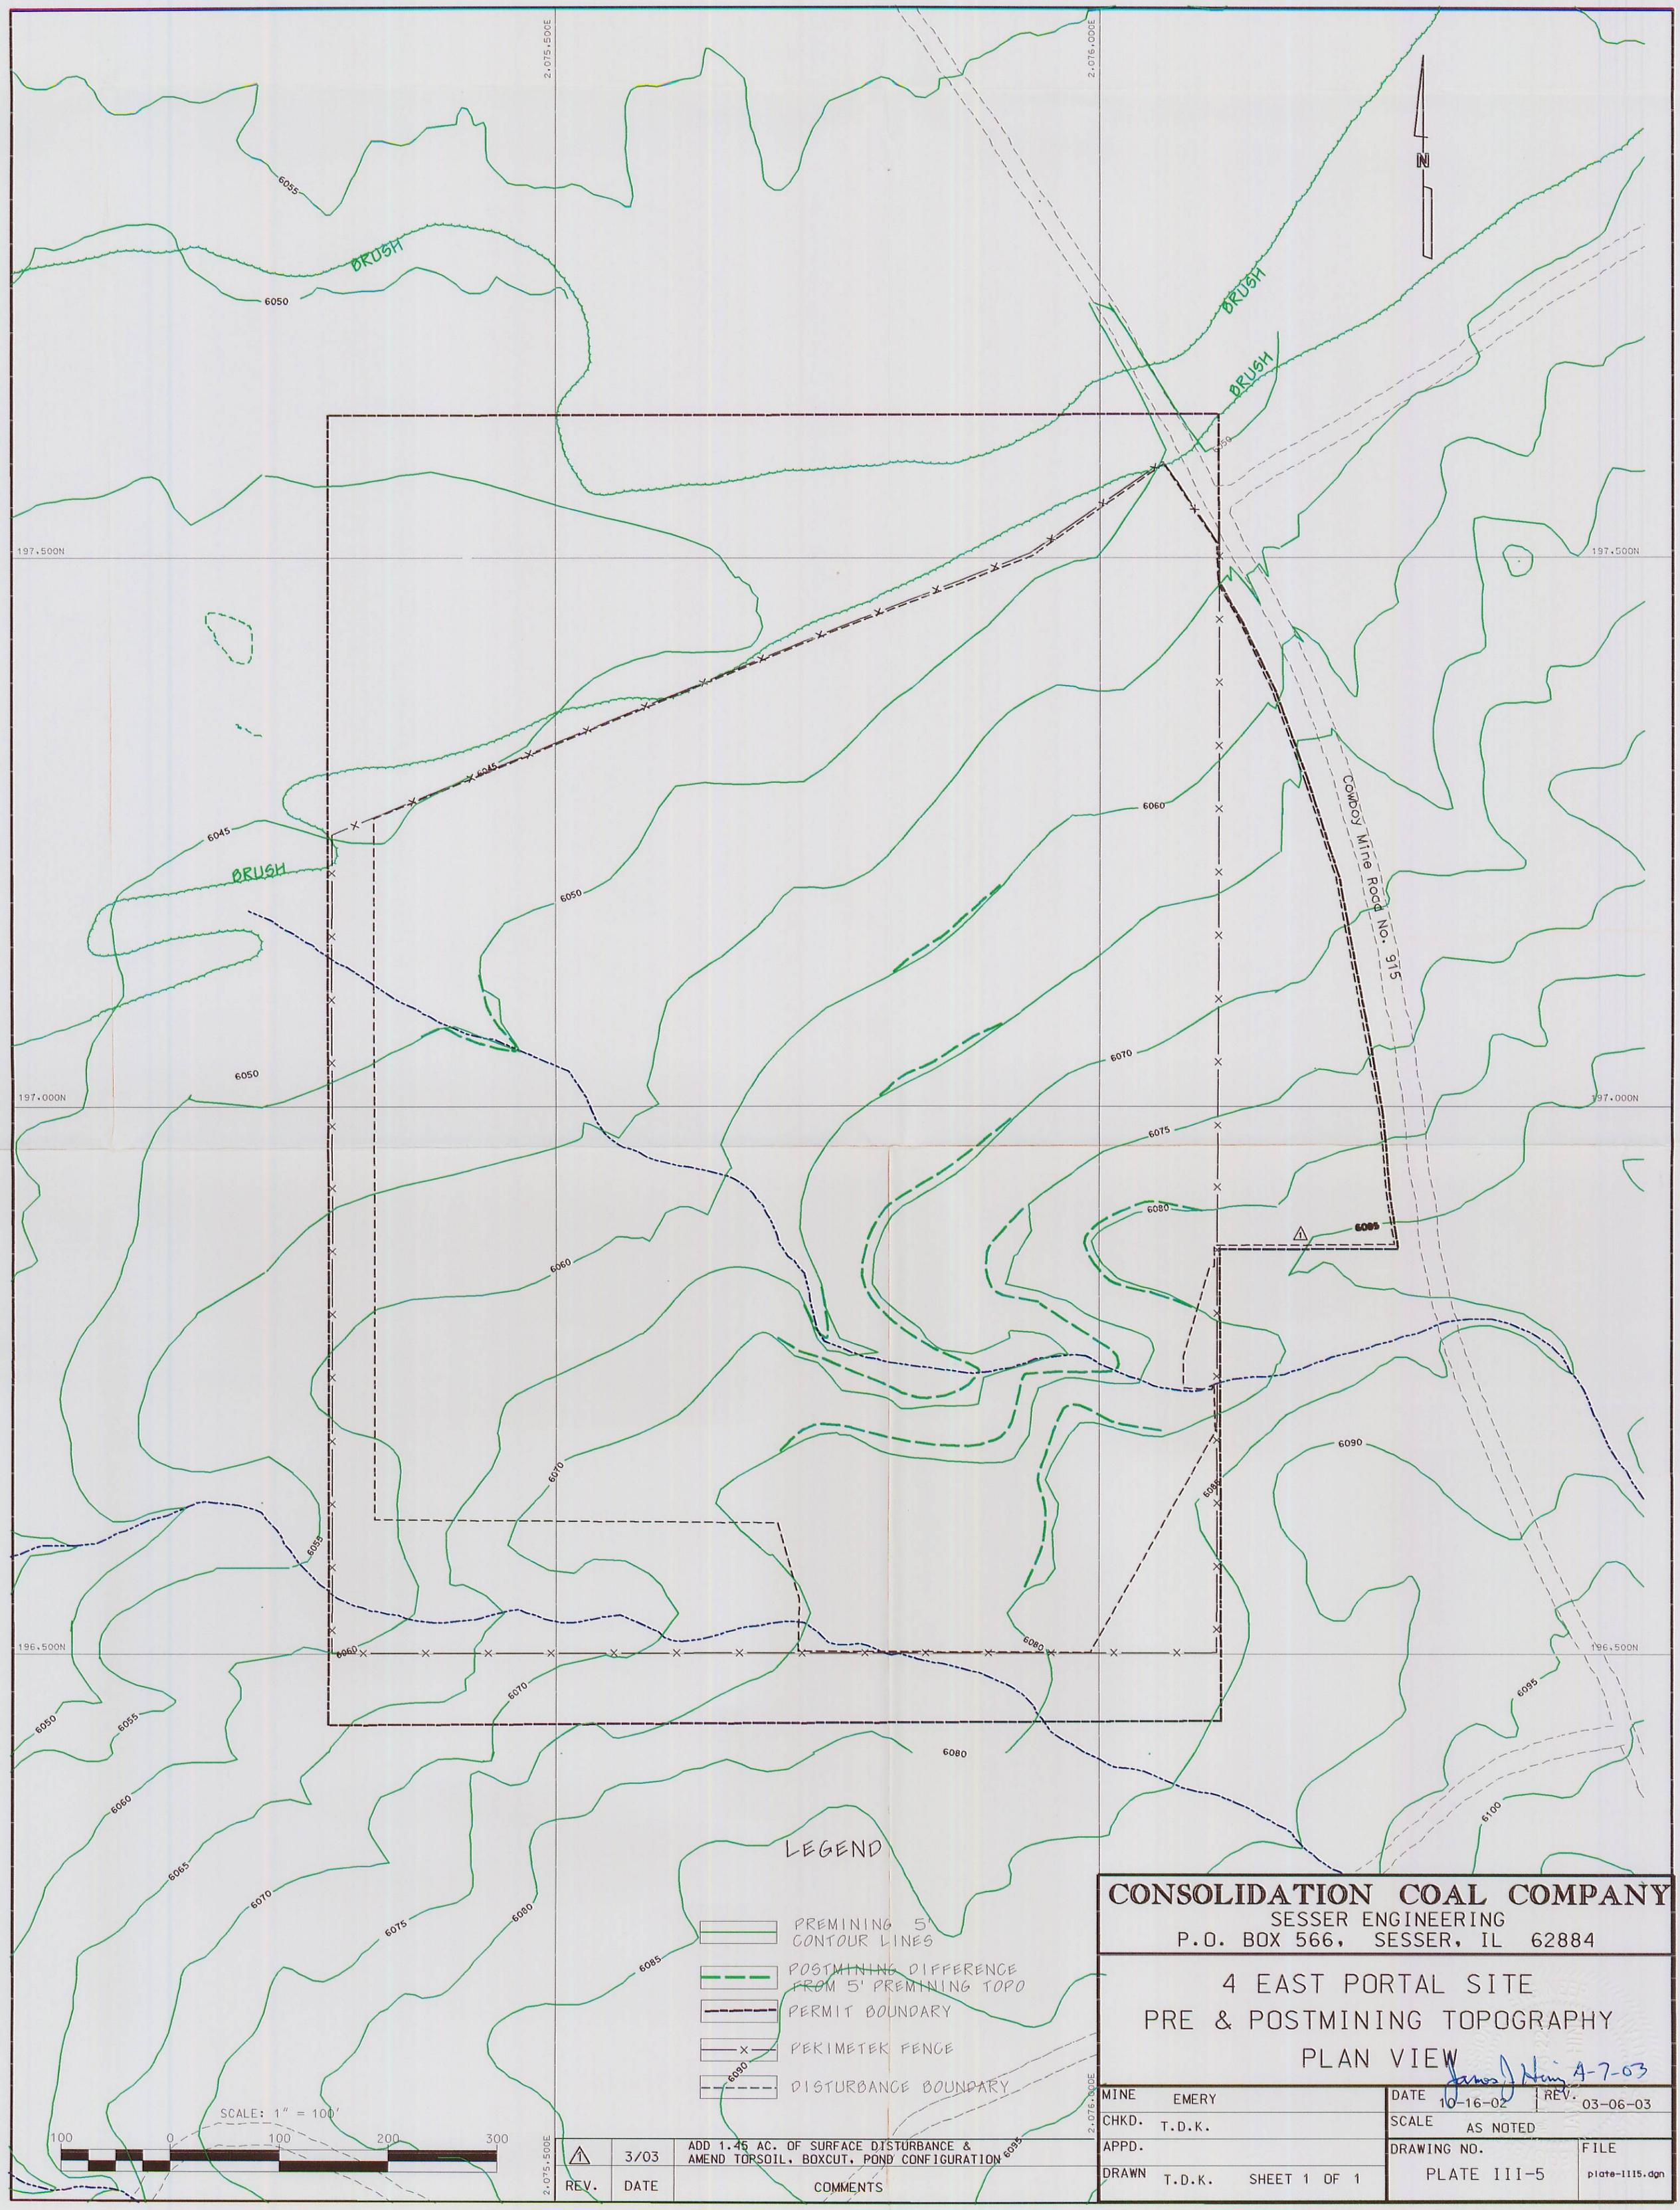
2,075,500E
2,076,000E
197,500N
197,000N
196,500N
N
BRUSH
BRUSH
BRUSH
BRUSH
6055
6050
6045
6060
6070
6075
6080
6085
6090
6095
6100
Conway Mine Road No. 915
LEGEND
PREMINING 5' CONTOUR LINES
POSTMINING DIFFERENCE FROM 5' PREMINING TOPO
PERMIT BOUNDARY
PERIMETER FENCE
DISTURBANCE BOUNDARY
SCALE: 1" = 100'
100 0 100 200 300
REV. DATE COMMENTS
1 3/03 ADD 1.45 AC. OF SURFACE DISTURBANCE & AMEND TORSOIL, BOXCUT, POND CONFIGURATION
CONSOLIDATION COAL COMPANY
SESSER ENGINEERING
P.O. BOX 566, SESSER, IL 62884
4 EAST PORTAL SITE
PRE & POSTMINING TOPOGRAPHY
PLAN VIEW
James J. Hing 4-7-03
MINE EMERY
CHKD. T.D.K.
APPD.
DRAWN T.D.K. SHEET 1 OF 1
DATE 10-16-02
REV. 03-06-03
SCALE AS NOTED
DRAWING NO. PLATE III-5
FILE plate-1115.dgn