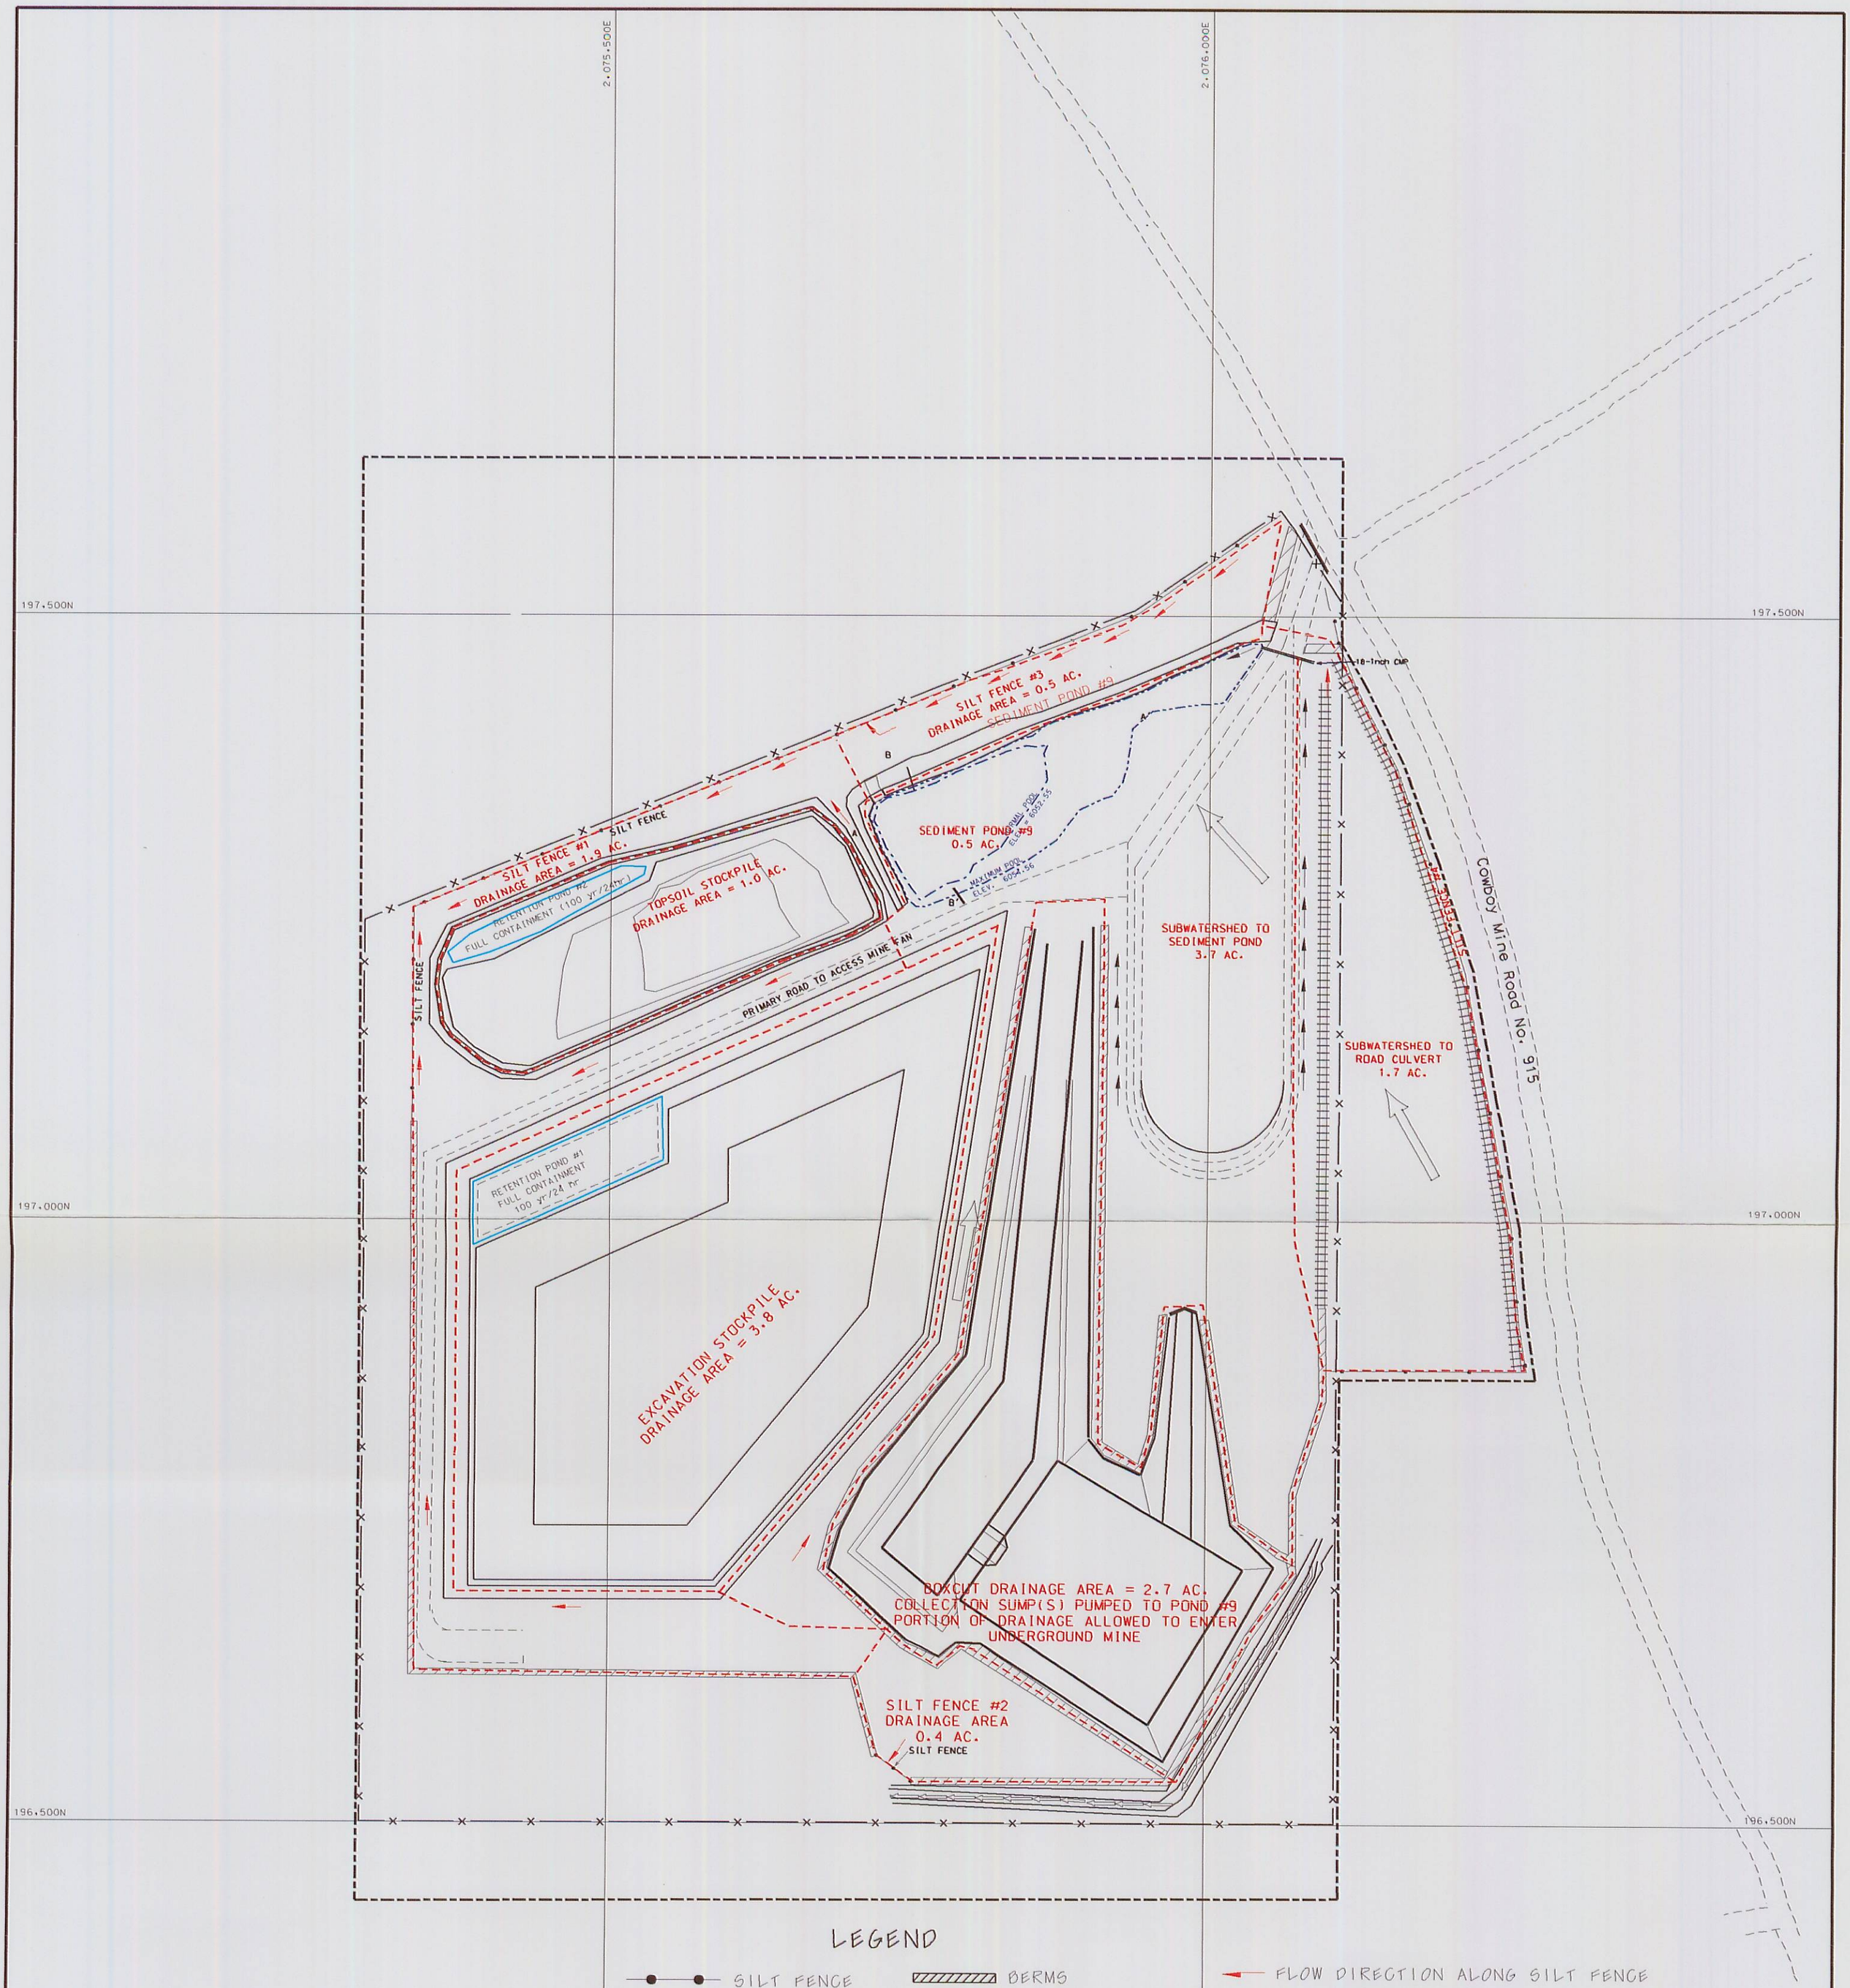

LEGEND

- SILT FENCE
- ROADWAY
- DRAINAGE CULVERT
- SUBWATERSHED OF SEDIMENT CONTROL STRUCTURES
- EPHERMAL STREAM CHANNELS
- FULL CONTAINMENT BASIN 100 YR/24 HR EVENT
- SEDIMENT POND CONTAINMENT 25 YR/24 HR EVENT
- UNAFFECTED DRAINAGE DIRECTED BY BERM
- DISTURBED DRAINAGE DIRECTED FLOW TO SEDIMENT CONTROL STRUCTURE
- BERMS
- PERMIT BOUNDARY
- STRAW/HAY BALES
- FLOW DIRECTION ALONG SILT FENCE

SCALE: 1" = 100'

100 0 100 200 300

REV.	DATE	COMMENTS
1	3/03	ADD 1.45 AC. OF SURFACE DISTURBANCE & AMEND TOPSOIL STOCKPILE, BOXCUT, POND CONFIGURATION

CONSOLIDATION COAL COMPANY
SESSER ENGINEERING
P.O. BOX 566, SESSER, IL 62884

4 EAST PORTAL SITE

SURFACE DRAINAGE CONTROL PLAN

James J. Hirig 4-7-03

MINE	EMERY	DATE 10-16-02	REV. 03-06-03
CHKD.	T.D.K.	SCALE AS NOTED	
APPD.		DRAWING NO. Plate VI-10a	FILE watershed.dgn
DRAWN	T.D.K.	SHEET 1 OF 1	