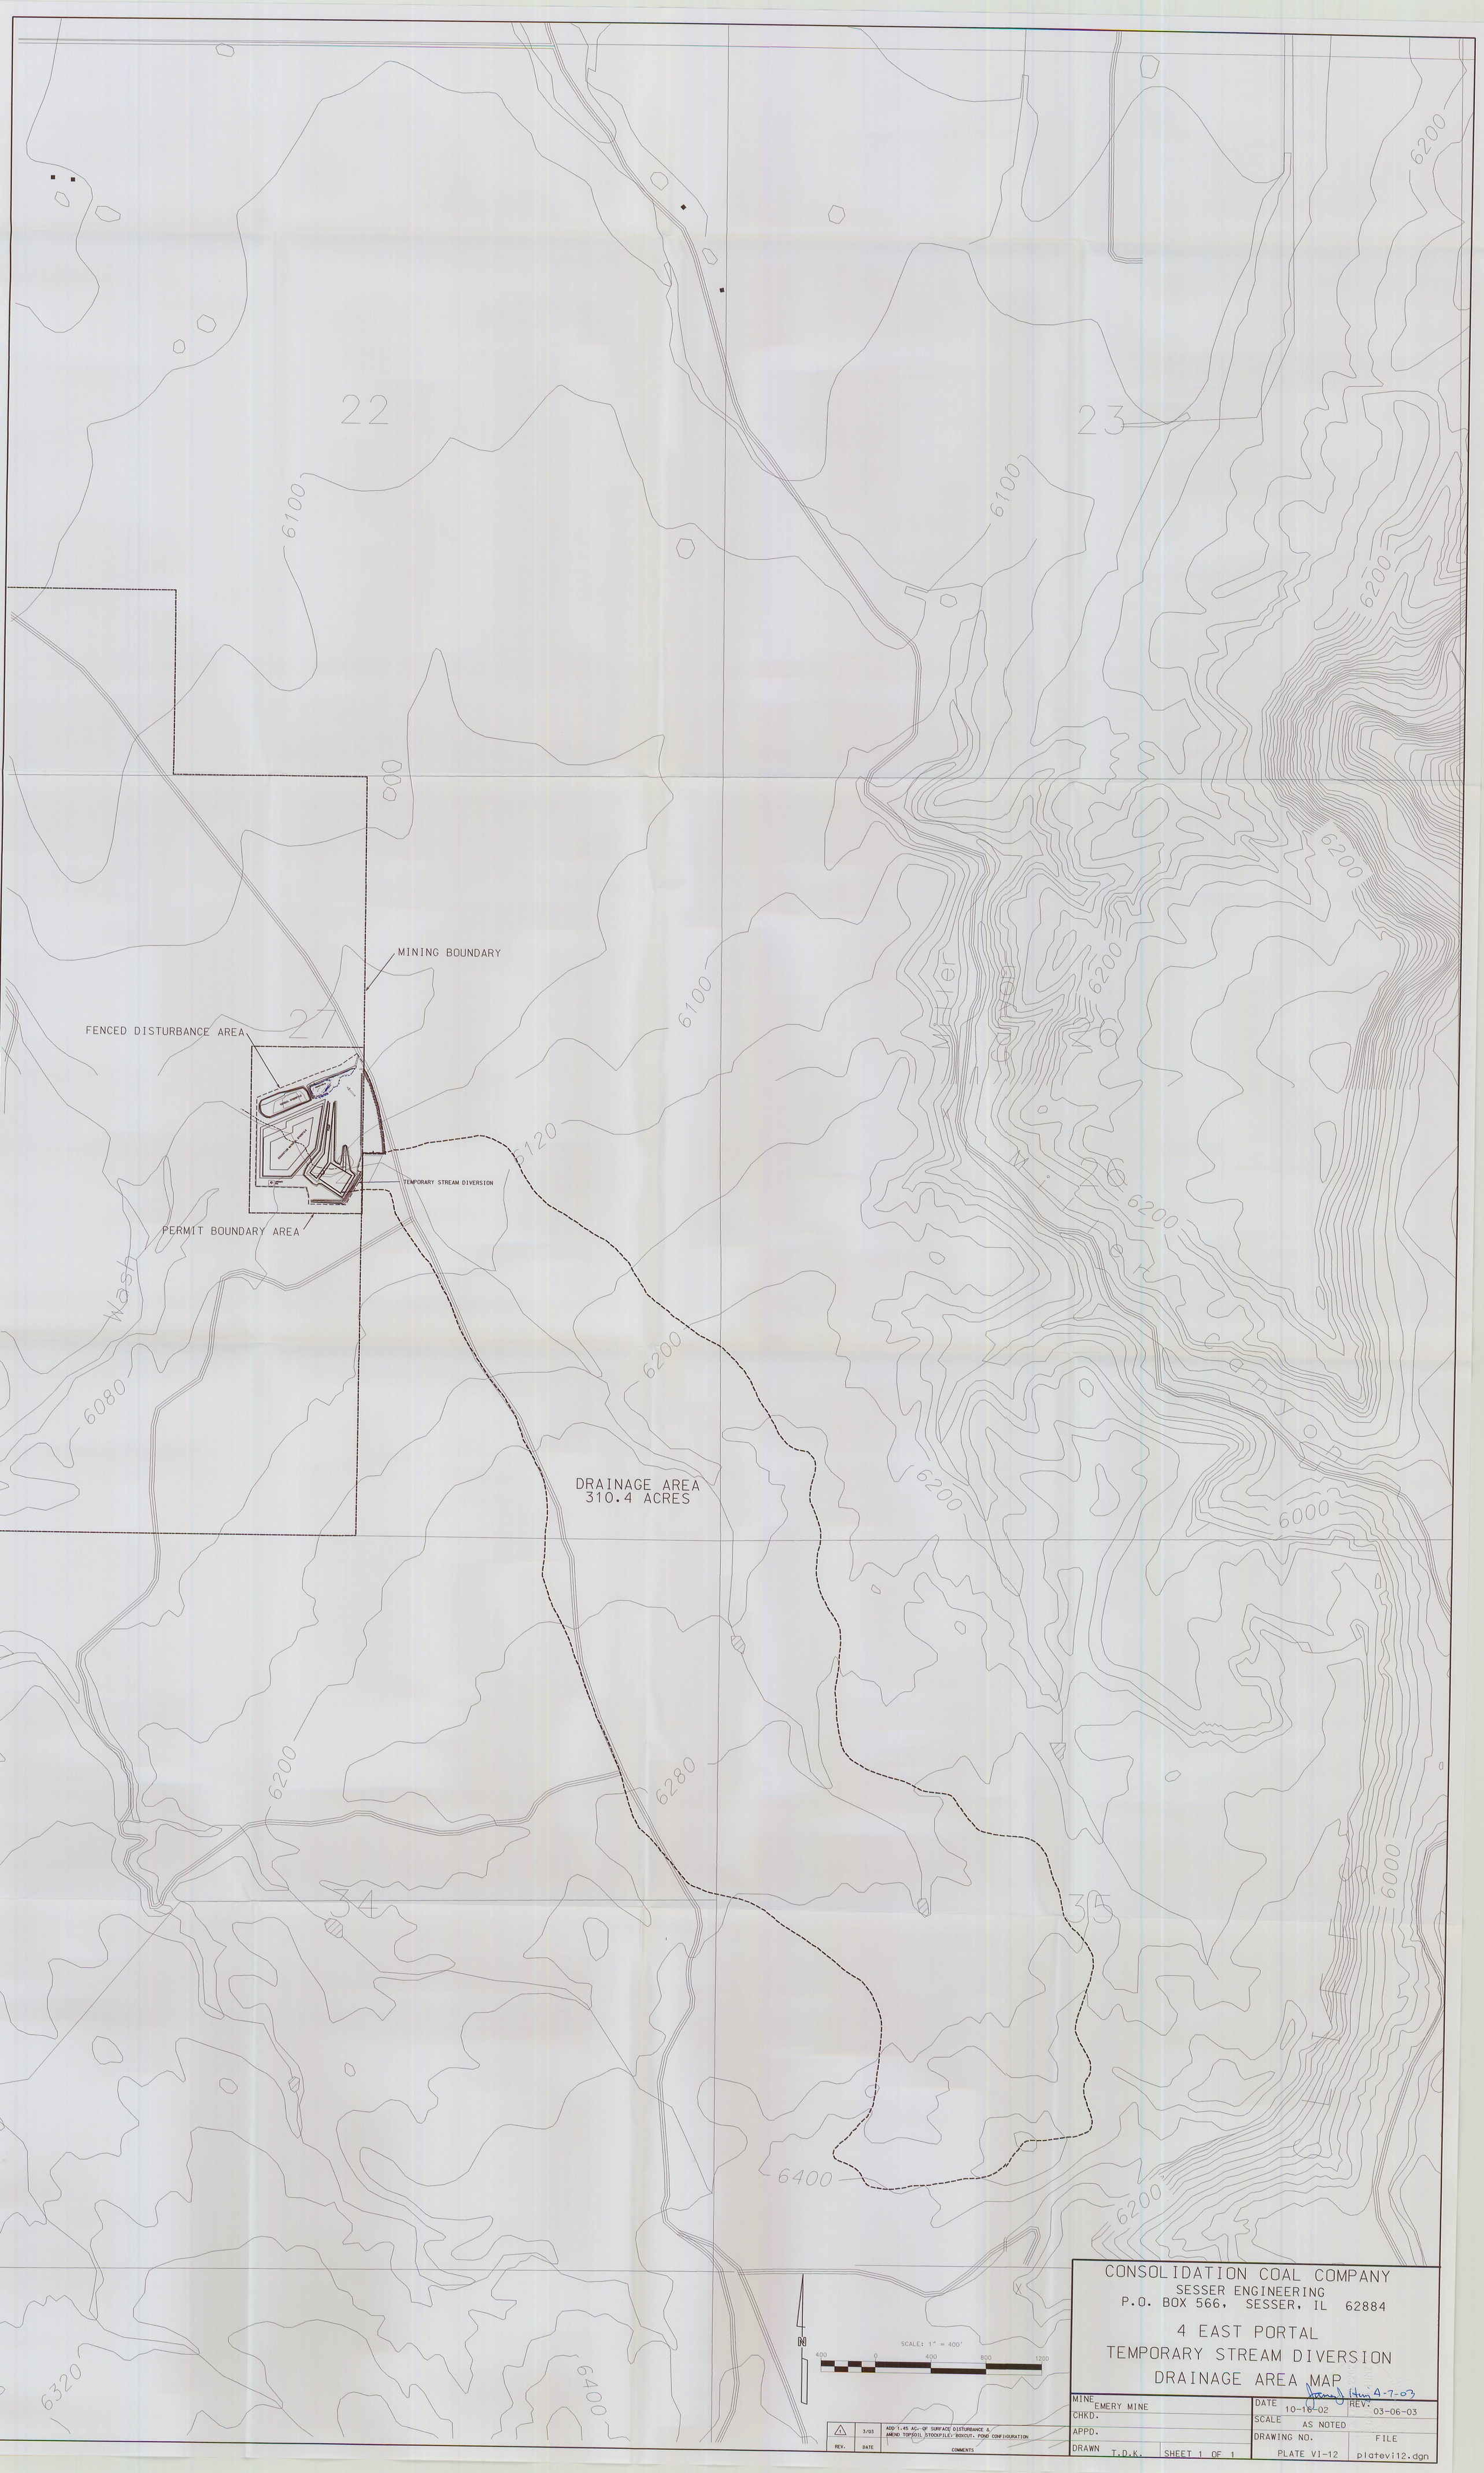

REV.	DATE	COMMENTS
1	3/03	ADD 1.45 AC.- OF SURFACE DISTURBANCE & AMEND TOPSOIL STOCKPILE, BOXCUT, POND CONFIGURATION

CONSOLIDATION COAL COMPANY
SESSER ENGINEERING
P.O. BOX 566, SESSER, IL 62884

4 EAST PORTAL
TEMPORARY STREAM DIVERSION
DRAINAGE AREA MAP

4-7-03

MINE EMERY MINE		DATE 10-16-02	REV. 03-06-03
CHKD.		SCALE AS NOTED	
APPD.		DRAWING NO. PLATE VI-12	FILE platevi12.dgn
DRAWN T.D.K.	SHEET 1 OF 1		