Note:

Beyond the Seals in 7 North Emery Mine is Considered Non-Accessible, therefore, impossible to verify ventilation and other information pertinent to the validity of this map.

Sealing of the "Old" Emery Mine Portals is near completion. Complete sealing will be finalized within 30 days of this submittal.

Certification of this map does not include underground ventilation beyond 4th East.

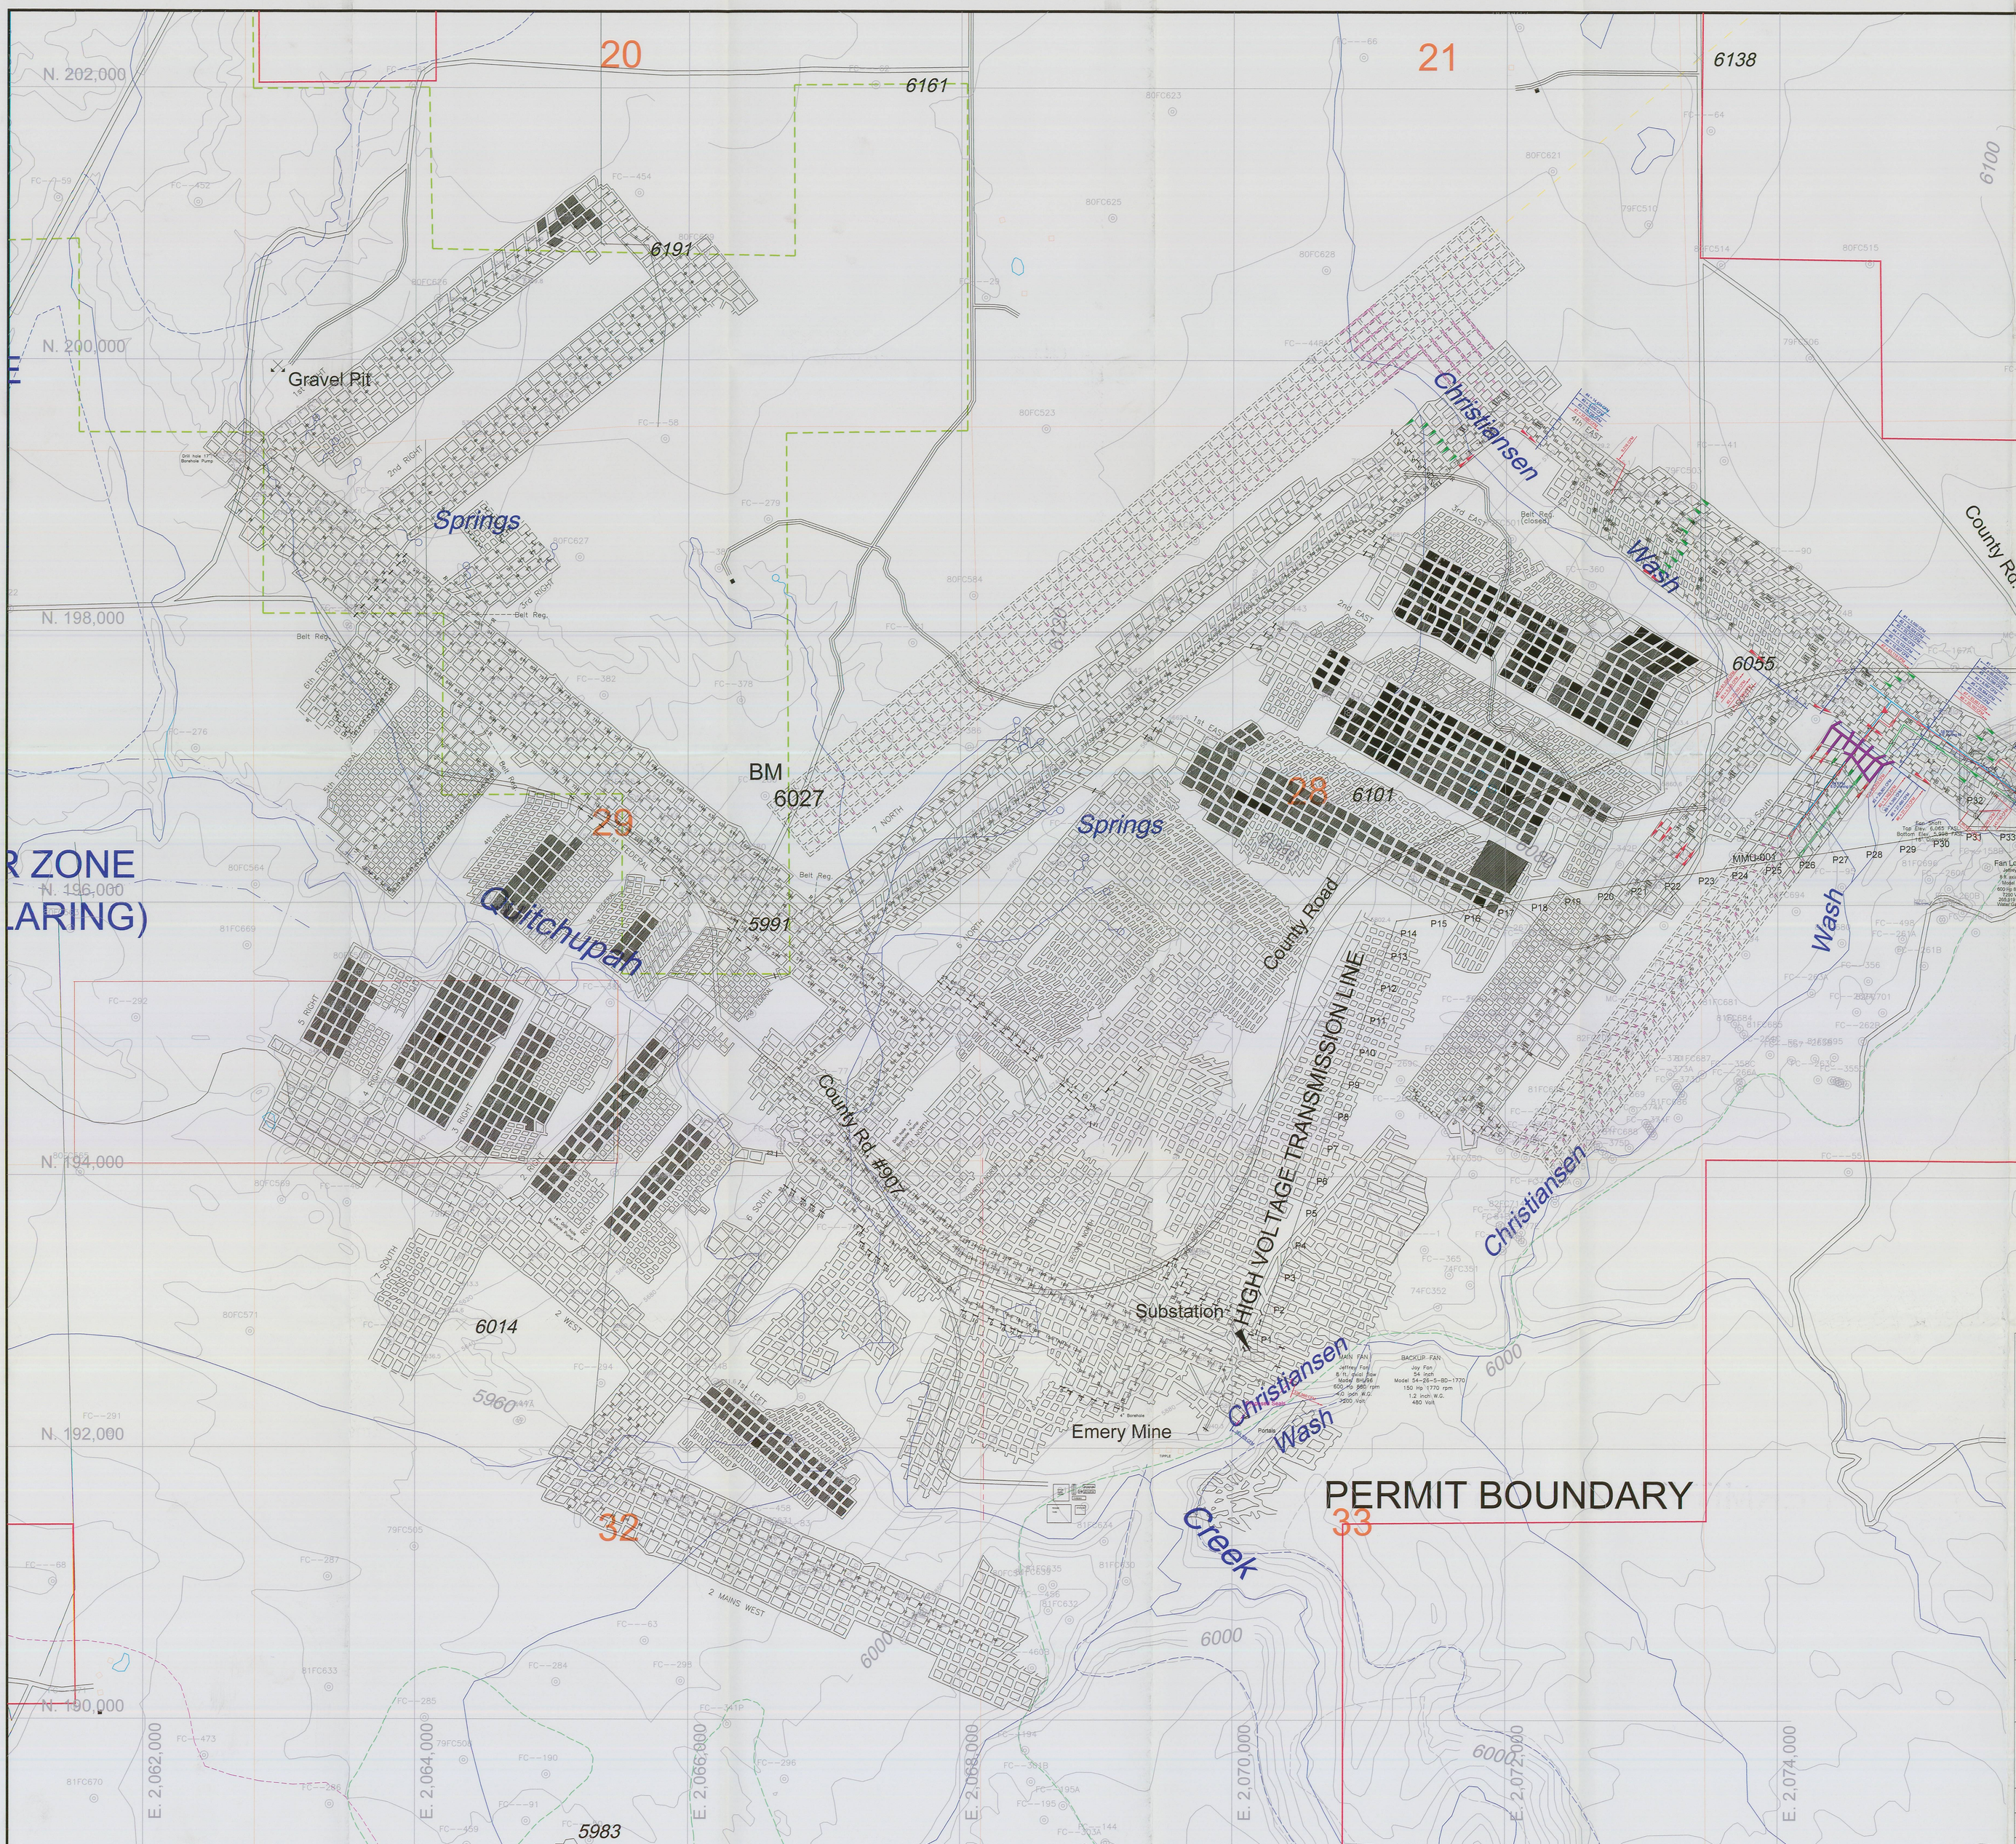

- 2002 Production
- Mined out
- Projected Mining
- Intake airway
- Return airway
- R Regulator
- Belt Line
- Stopping
- Mandoor
- Airlock
- Overcast
- Seal
- PS Proposed Seal
- Curtain
- Belt drive
- Proposed Ventilation Devices
- RF Roof Fall
- Surface Drill Hole
- Primary Escapeway
- Secondary Escapeway
- Permit Area Boundary
- Federal Lease Boundary

N

Dip Bar

strike

Note:
There are no overlying or underlying workings.

REGISTERED LAND SURVEYOR
3-25-03
No. 153834
BRUCE T. S. WARE
STATE OF UTAH

I BRUCE T.S. WARE, A REGISTERED LAND SURVEYOR IN THE STATE OF UTAH, CERTIFY THIS MAP AS EXTENDED FROM MARCH 7,1985 IS TRUE AND ACCURATE TO THE BEST OF MY KNOWLEDGE.

I, the undersigned, hereby certify that this map is correct in it's depiction of the ventilation system of this mine February 28,2003

MINE FOREMAN — DATE

CONSOL ENERGY
CONSOLIDATION COAL COMPANY
EMERY MINE
P.O. BOX 527 EMERY, UTAH 84522
MSHA ID # 42-00079

MINE MAP

DRAWN BY:	J. BYARS		
SCALE:	1"=400'	DRAWING #:	
DATE:	2/24/03	SHEET #_ OF #_	REV.