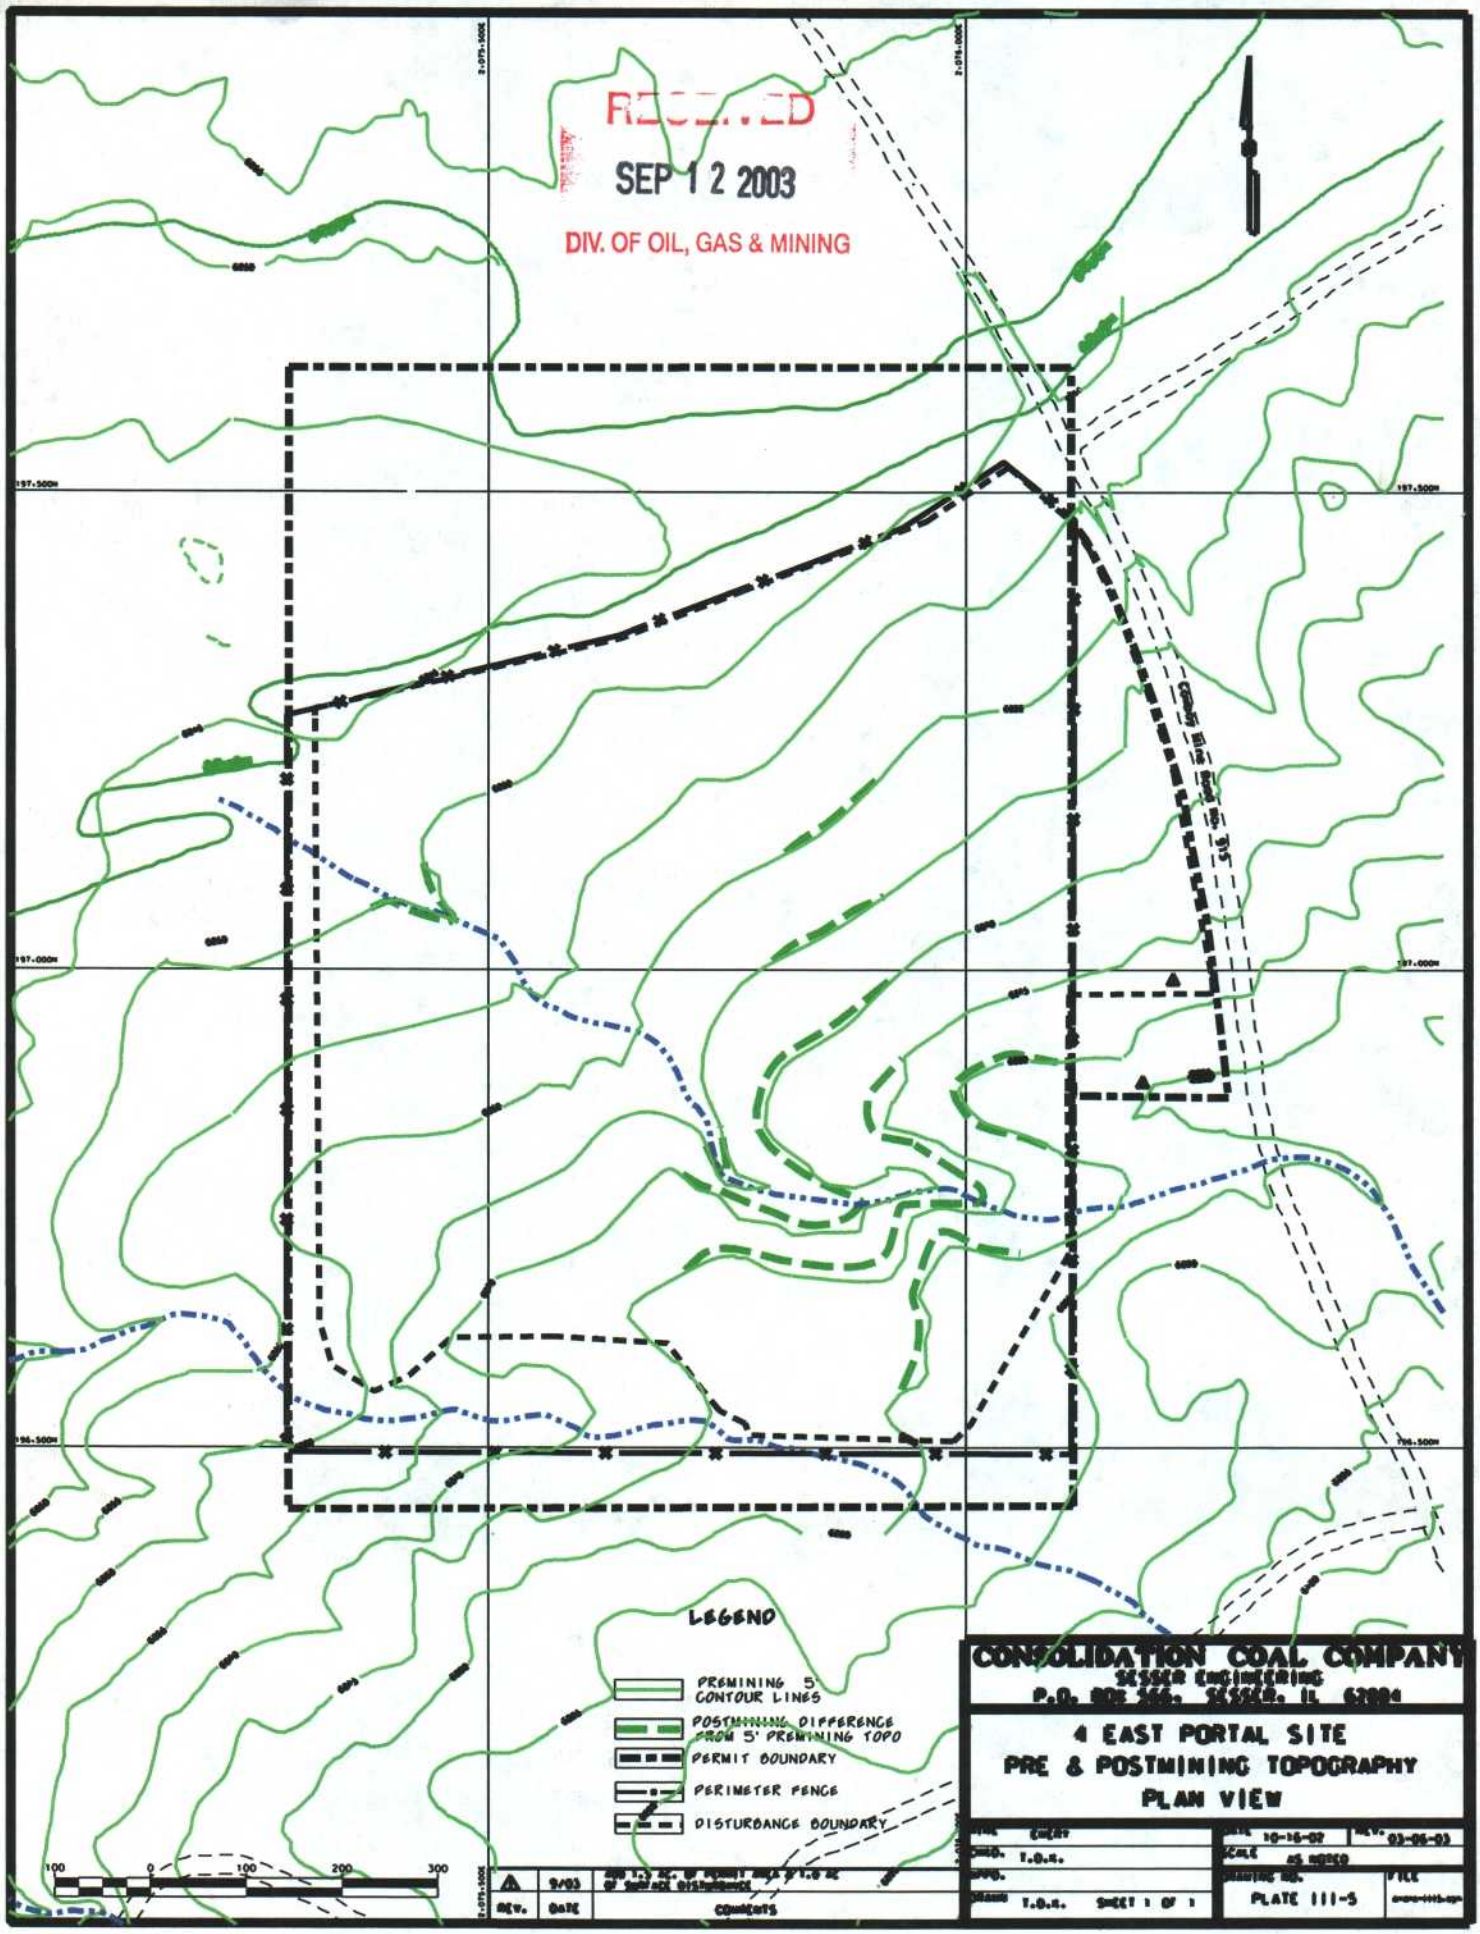
RECEIVED
SEP 1 2 2003
DIV. OF OIL, GAS & MINING
LEGEND
PREMINING 5' CONTOUR LINES
POSTMINING DIFFERENCE FROM 5' PREMINING TOPO
PERMIT BOUNDARY
PERIMETER FENCE
DISTURBANCE BOUNDARY
100 0 100 200 300
REV. DATE COMMENTS
9/03
CONSOLIDATION COAL COMPANY
SESSER ENGINEERING
4 EAST PORTAL SITE
PRE & POSTMINING TOPOGRAPHY
PLAN VIEW
10-16-02
03-06-03
AS NOTED
T.O.K.
SHEET 1 OF 1
PLATE III-5