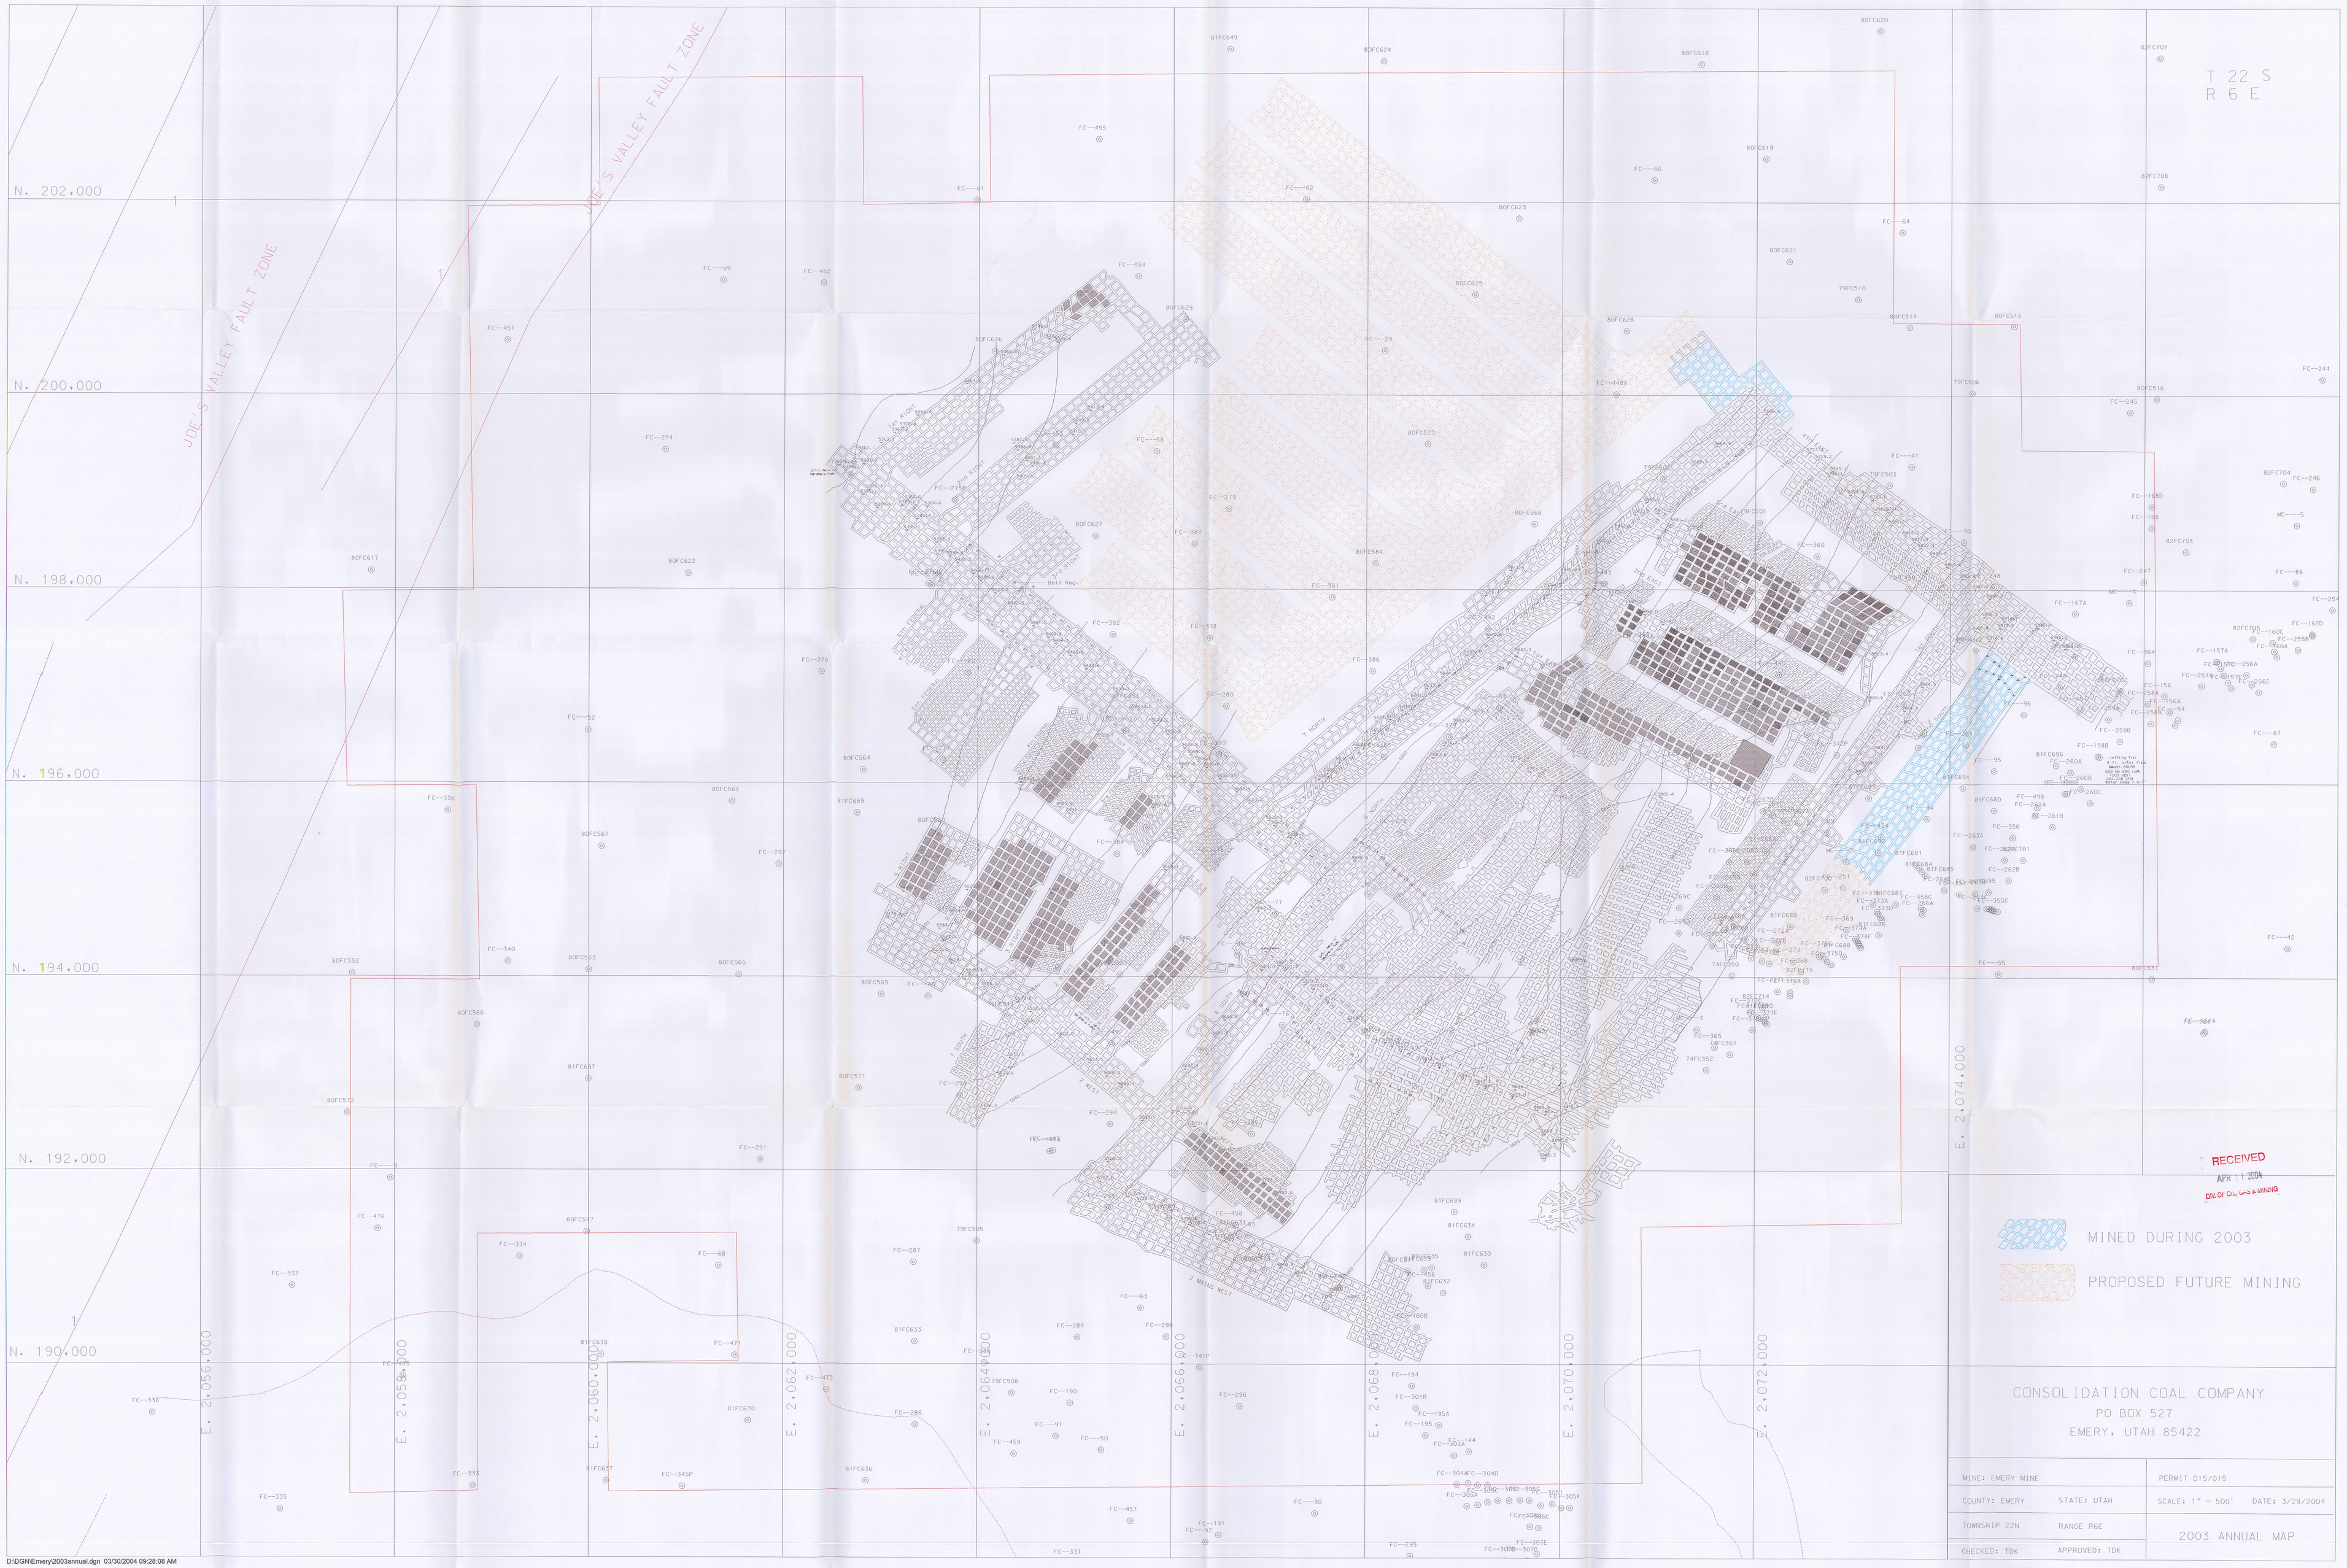

RECEIVED
APR 11 2004
DIV. OF OIL, GAS & MINING

CONSOLIDATION COAL COMPANY
PO BOX 527
EMERY, UTAH 85422

MINE: EMERY MINE	PERMIT 015/015
COUNTY: EMERY STATE: UTAH	SCALE: 1" = 500' DATE: 3/29/2004
TOWNSHIP 22N RANGE R6E	2003 ANNUAL MAP
CHECKED: TDK APPROVED: TDK	

D:\DGN\Emery\2003annual.dgn 03/30/2004 09:28:08 AM