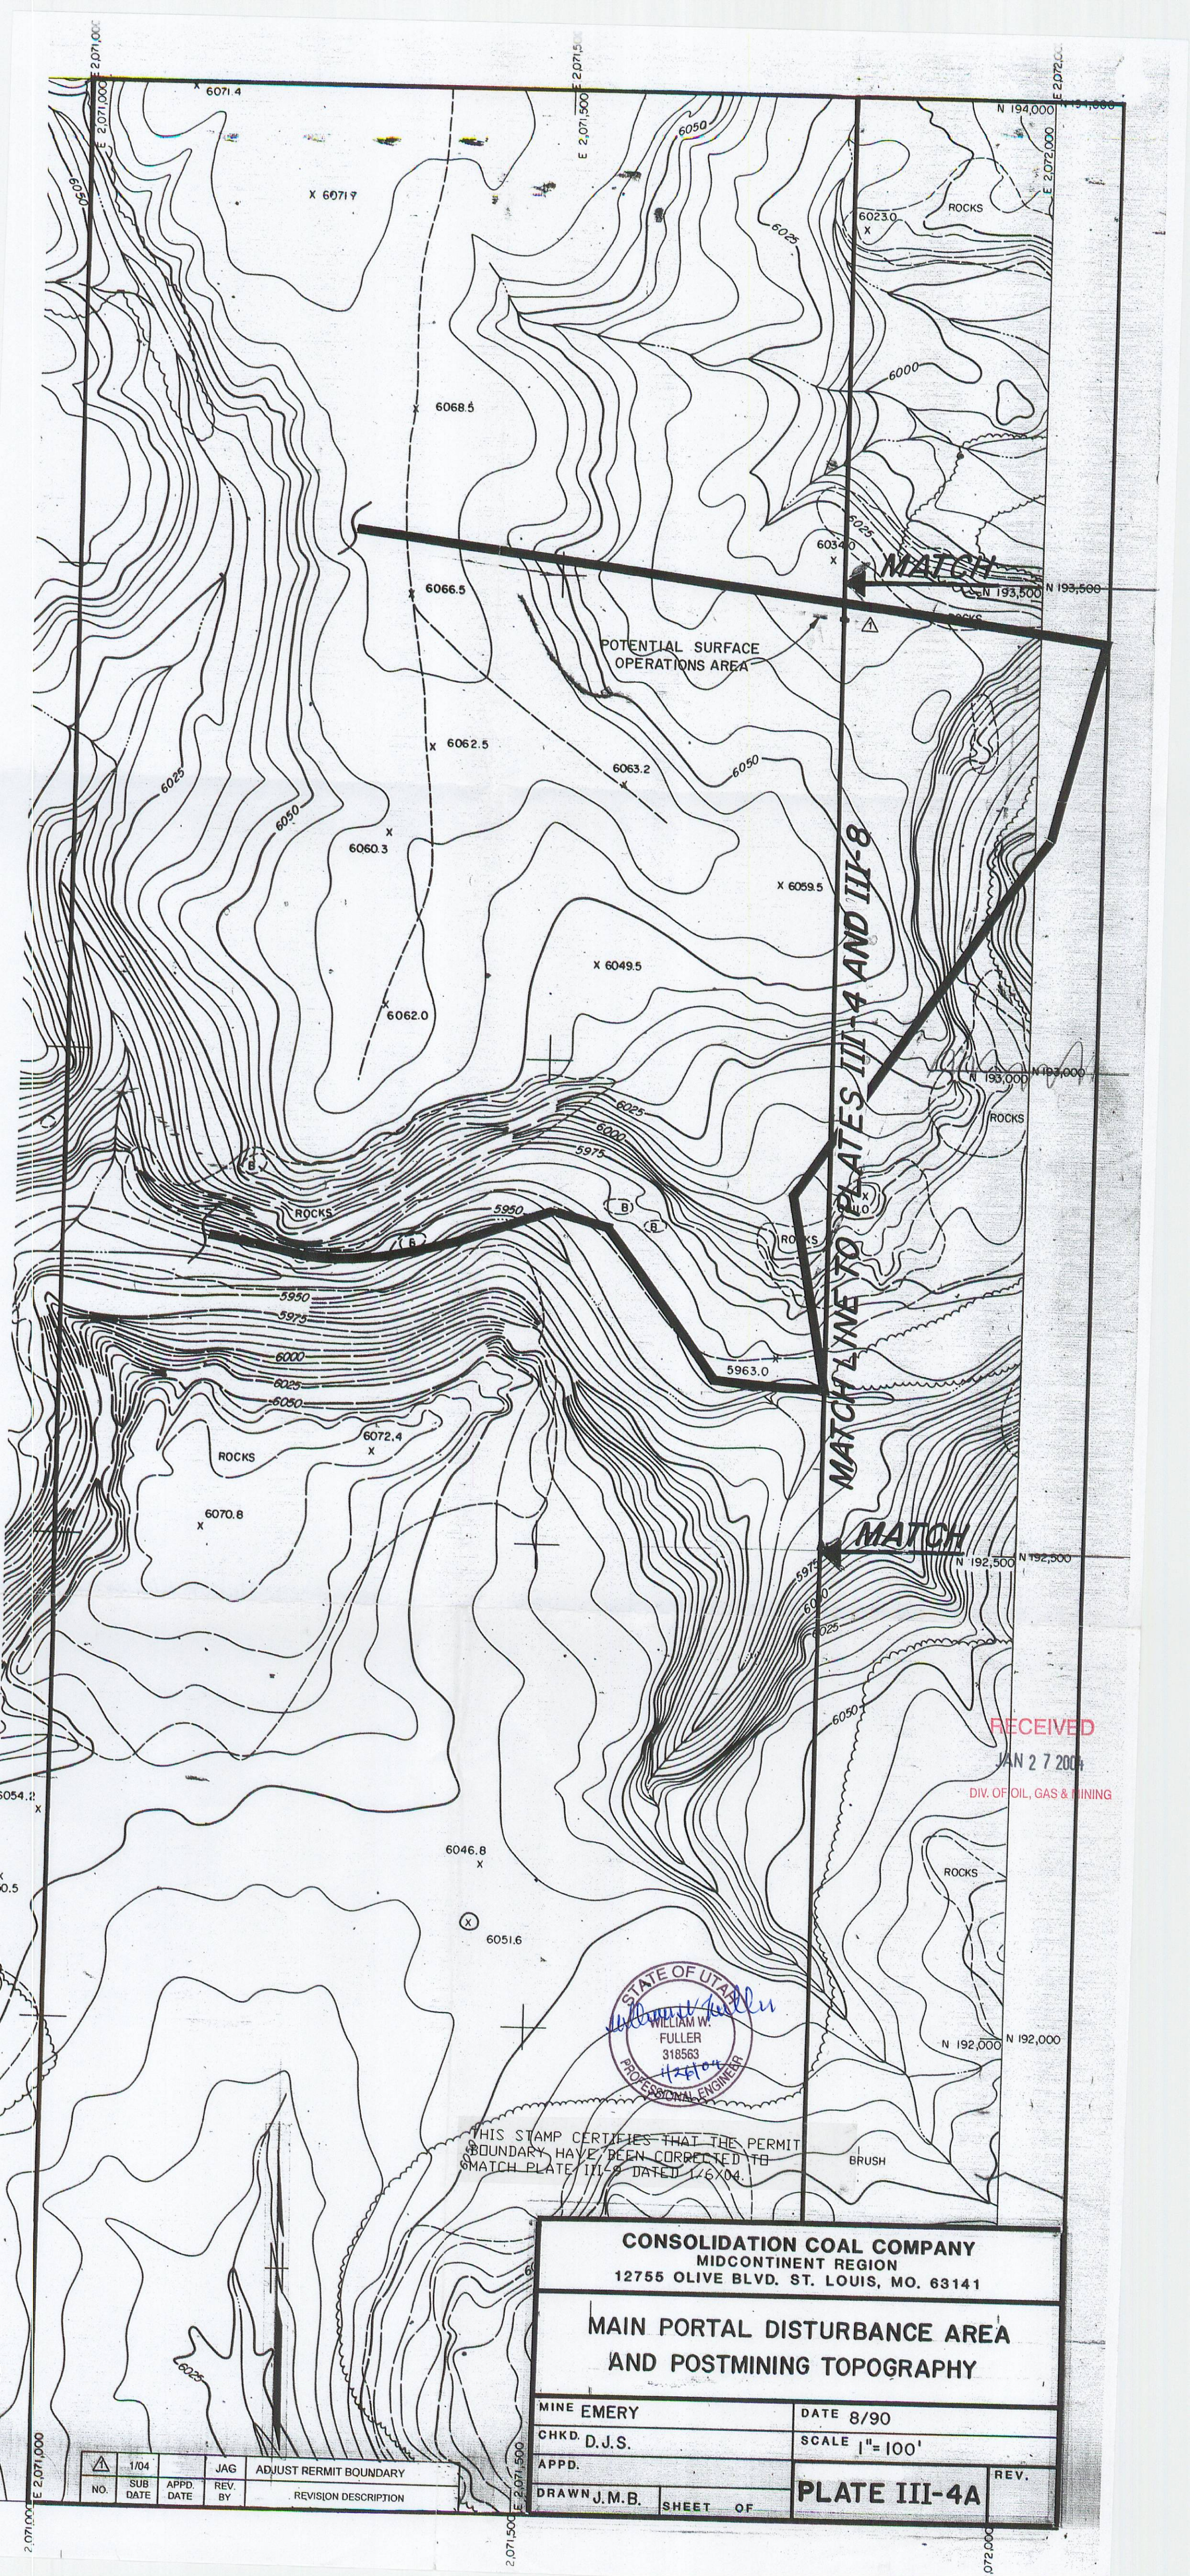

NO.	SUB DATE	APPD. DATE	REV. BY	REVISION DESCRIPTION
1	1/04		JAG	ADJUST PERMIT BOUNDARY

CONSOLIDATION COAL COMPANY
MIDCONTINENT REGION
12755 OLIVE BLVD. ST. LOUIS, MO. 63141

MAIN PORTAL DISTURBANCE AREA AND POSTMINING TOPOGRAPHY

MINE EMERY		DATE 8/90	
CHKD. D.J.S.		SCALE 1"= 100'	
APPD.		PLATE III-4A	REV.
DRAWN J.M.B.	SHEET OF		