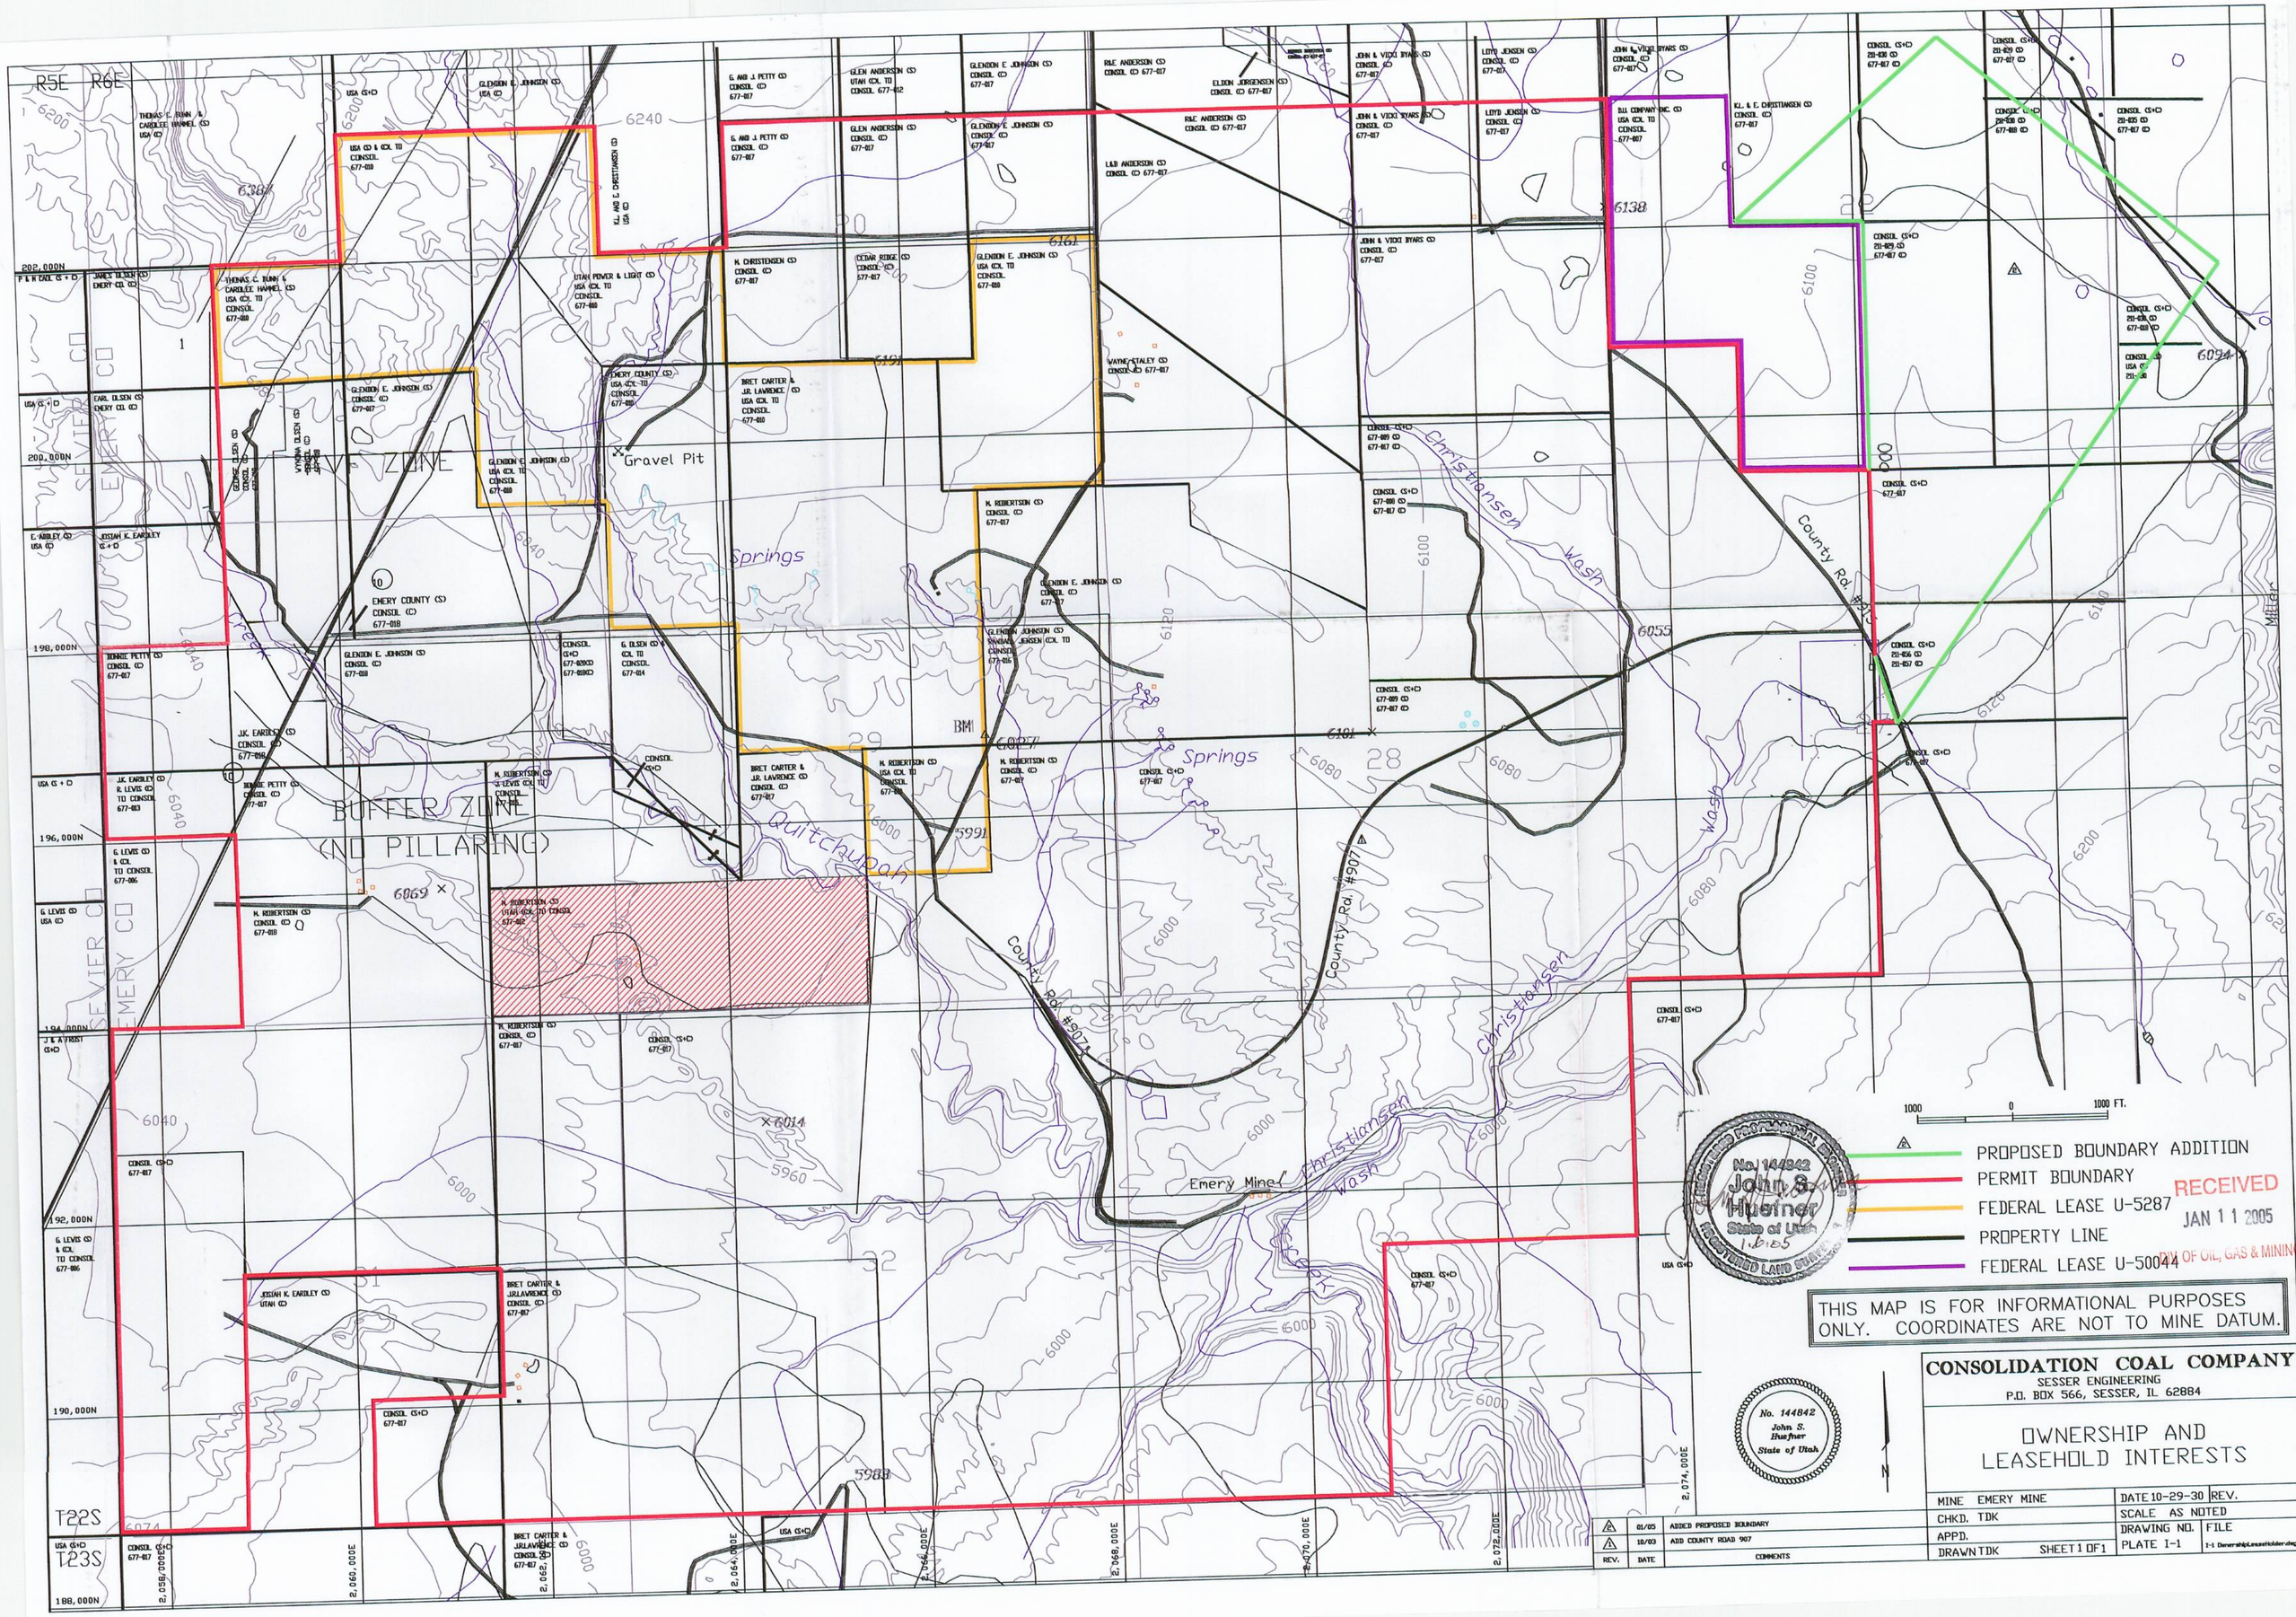

R5E R6E
T22S
T23S
SEVIER CO
EMERY CO
BUFFER ZONE
(NO PILLARING)
Gravel Pit
Springs
Quitchupah
Christiansen Wash
County Rd. #907
Emery Mine
1000 0 1000 FT.
PROPOSED BOUNDARY ADDITION
PERMIT BOUNDARY
FEDERAL LEASE U-5287
PROPERTY LINE
FEDERAL LEASE U-50044
RECEIVED
JAN 11 2005
DIV. OF OIL, GAS & MINING
No. 144842
John S. Huefner
State of Utah
THIS MAP IS FOR INFORMATIONAL PURPOSES ONLY. COORDINATES ARE NOT TO MINE DATUM.
CONSOLIDATION COAL COMPANY
SESSER ENGINEERING
P.O. BOX 566, SESSER, IL 62884
OWNERSHIP AND LEASEHOLD INTERESTS
MINE EMERY MINE
CHKD. TDK
APPD.
DRAWN TDK
SHEET 1 OF 1
DATE 10-29-30
REV.
SCALE AS NOTED
DRAWING NO.
PLATE I-1
FILE
01/05 ADDED PROPOSED BOUNDARY
10/03 ADD COUNTY ROAD 907
REV. DATE COMMENTS