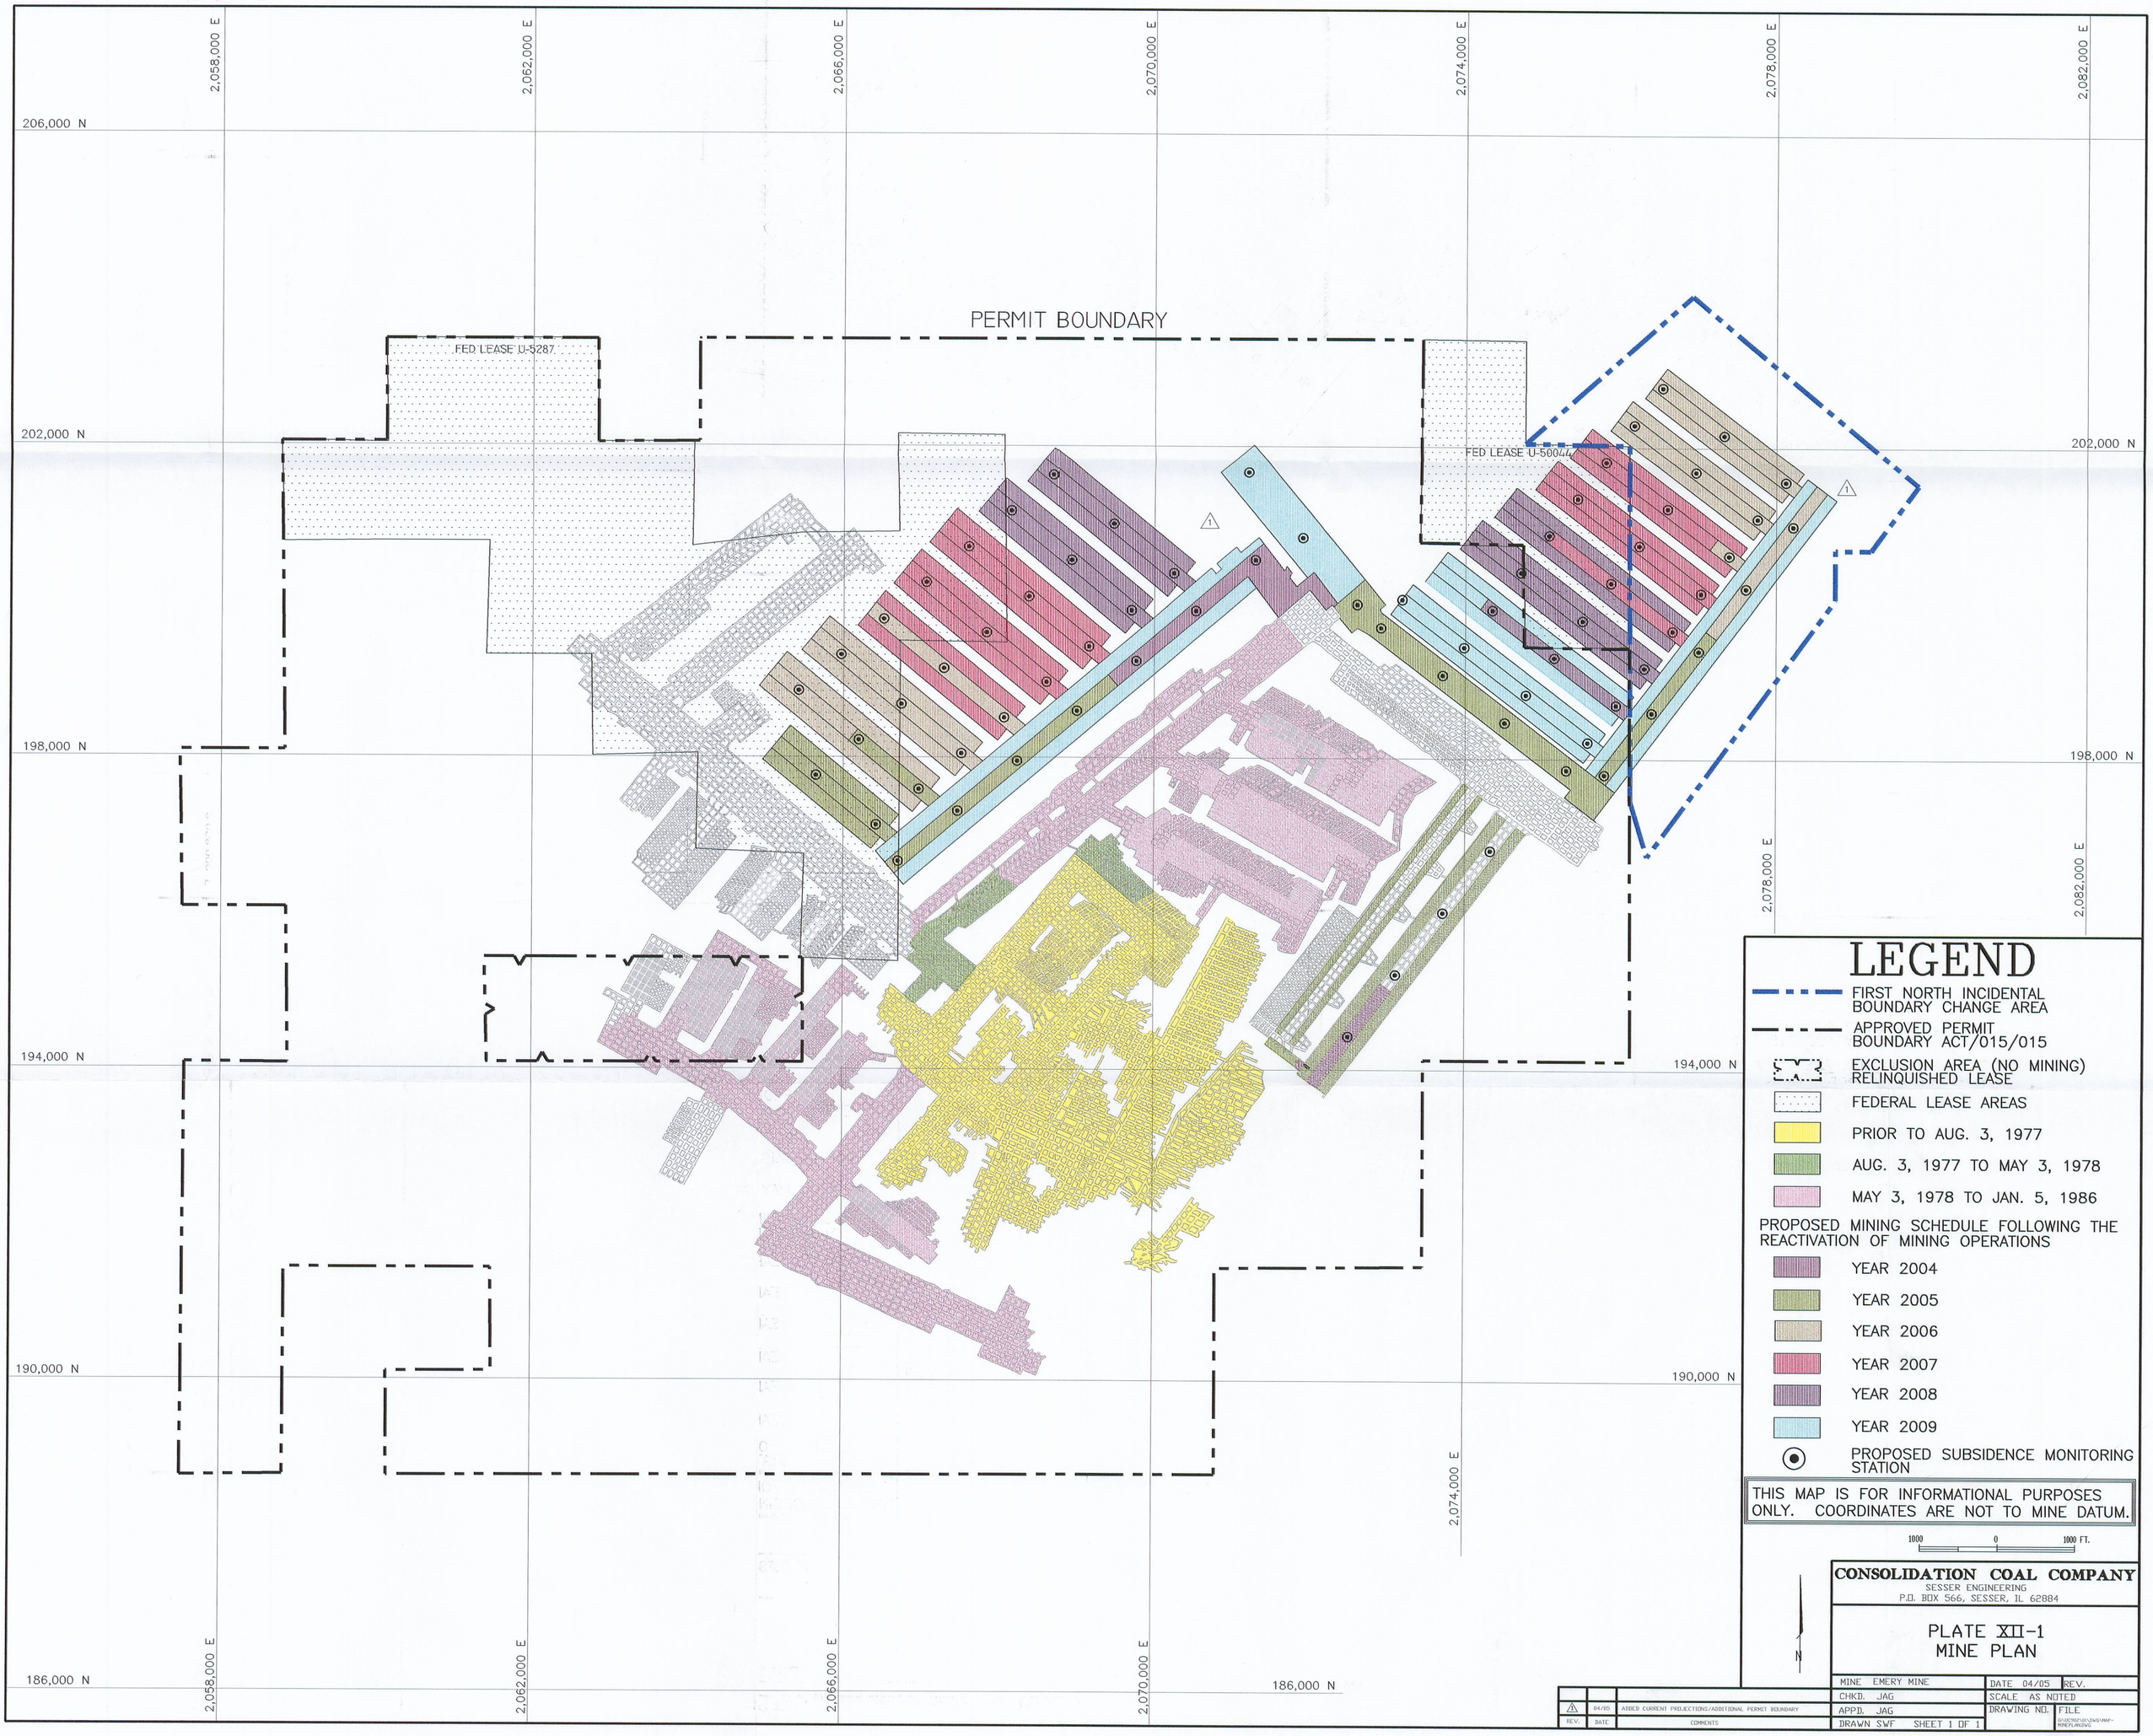
PERMIT BOUNDARY
FED LEASE U-5287
FED LEASE U-50047
206,000 N
202,000 N
198,000 N
194,000 N
190,000 N
186,000 N
2,058,000 E
2,062,000 E
2,066,000 E
2,070,000 E
2,074,000 E
2,078,000 E
2,082,000 E
LEGEND
FIRST NORTH INCIDENTAL BOUNDARY CHANGE AREA
APPROVED PERMIT BOUNDARY ACT/015/015
EXCLUSION AREA (NO MINING) RELINQUISHED LEASE
FEDERAL LEASE AREAS
PRIOR TO AUG. 3, 1977
AUG. 3, 1977 TO MAY 3, 1978
MAY 3, 1978 TO JAN. 5, 1986
PROPOSED MINING SCHEDULE FOLLOWING THE REACTIVATION OF MINING OPERATIONS
YEAR 2004
YEAR 2005
YEAR 2006
YEAR 2007
YEAR 2008
YEAR 2009
PROPOSED SUBSIDENCE MONITORING STATION
THIS MAP IS FOR INFORMATIONAL PURPOSES ONLY. COORDINATES ARE NOT TO MINE DATUM.
1000 0 1000 FT.
N
CONSOLIDATION COAL COMPANY
SESSER ENGINEERING
P.O. BOX 566, SESSER, IL 62884
PLATE XII-1
MINE PLAN
MINE EMERY MINE
DATE 04/05
REV.
CHKD. JAG
SCALE AS NOTED
APPD. JAG
DRAWING NO.
FILE
DRAWN SWF
SHEET 1 OF 1
REV. DATE COMMENTS
04/05 ADDED CURRENT PROJECTIONS/ADDITIONAL PERMIT BOUNDARY