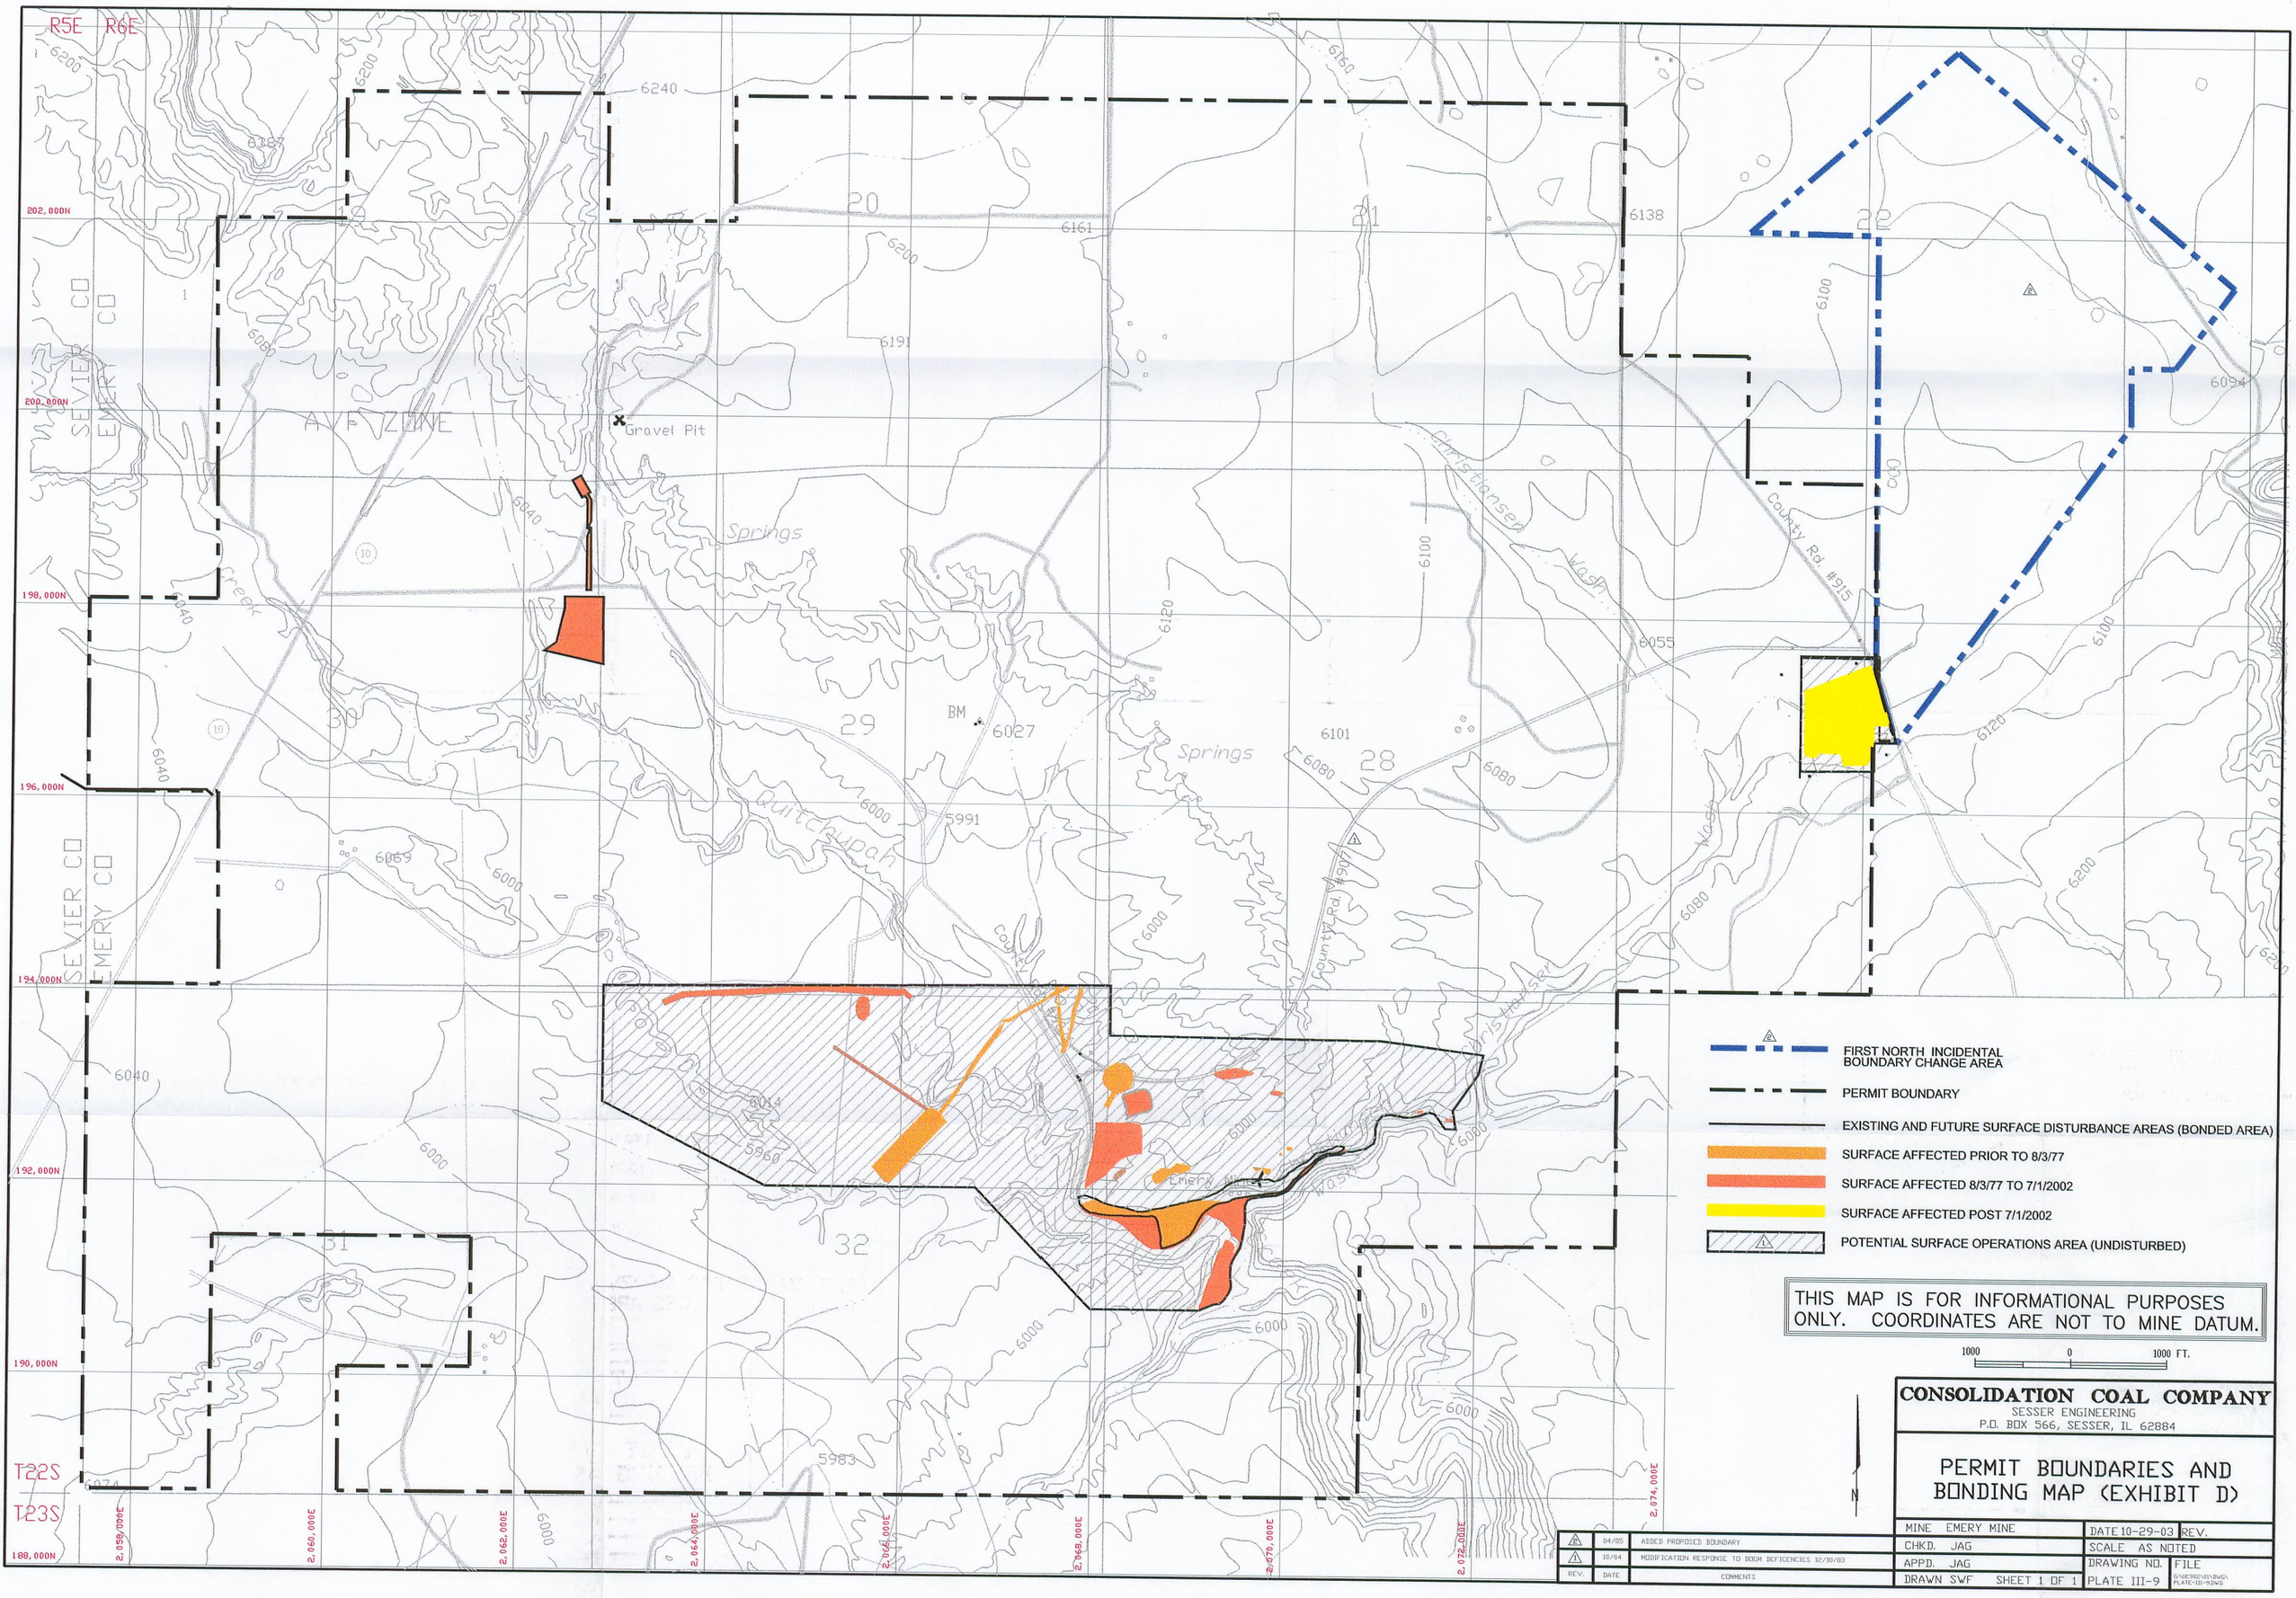

CONSOLIDATION COAL COMPANY
SESSER ENGINEERING
P.O. BOX 566, SESSER, IL 62884

PERMIT BOUNDARIES AND BONDING MAP (EXHIBIT D)

REV.	DATE	COMMENTS
2	04/05	ADDED PROPOSED BOUNDARY
1	10/04	MODIFICATION RESPONSE TO DOGM DEFICIENCIES 12/10/03

MINE EMERY MINE	DATE 10-29-03	REV.	
CHKD. JAG	SCALE AS NOTED		
APPD. JAG	DRAWING NO.	FILE	
DRAWN SWF SHEET 1 OF 1	PLATE III-9	PLATE-III-9.DWG	