


T13S R13E SECTION 30

## SURFACE FACILITIES
SCALE: 1" = 60'

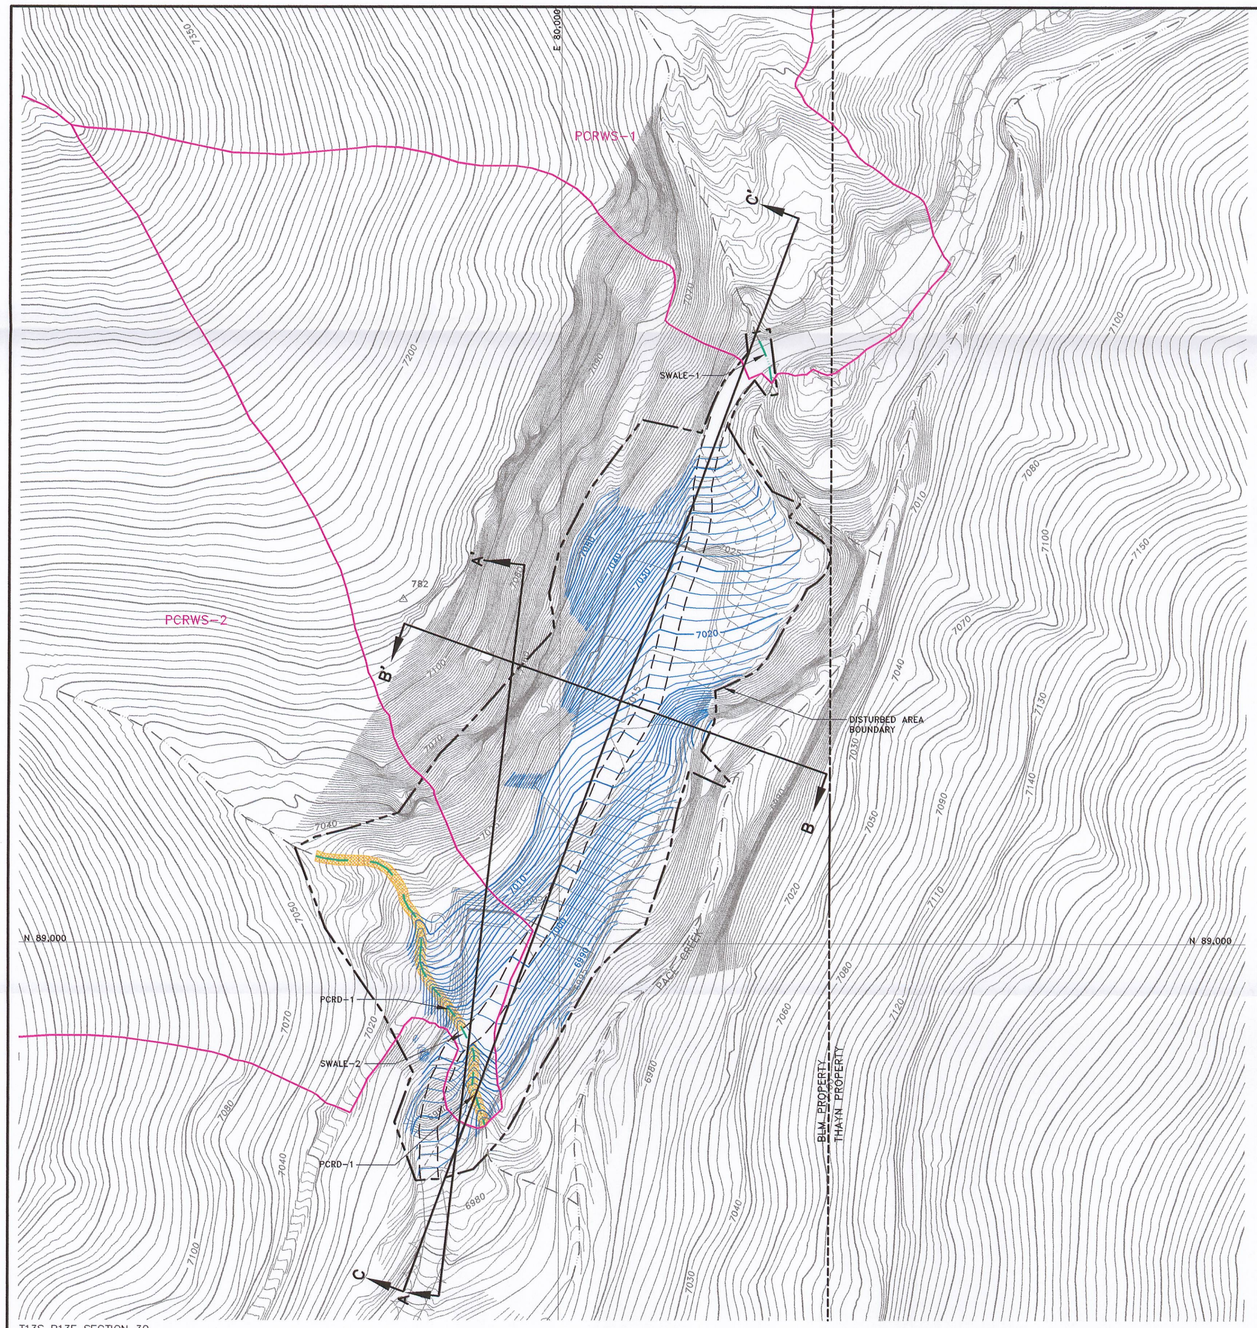


## SECTION A–A'
HORZ. AND VERT. SCALE: 1" = 60'




## SECTION B–B'
HORZ. AND VERT. SCALE: 1" = 60'

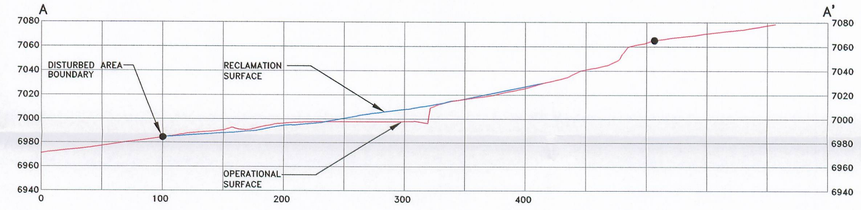


## SECTION C–C'
HORZ. AND VERT. SCALE: 1" = 60'

RECEIVED
MAY 27 2005
DIV. OF OIL, GAS & MINING

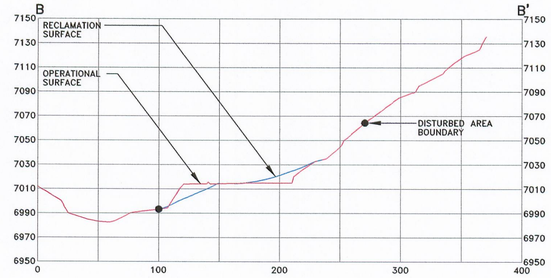**LEGEND**

- WATERSHED BOUNDARY (PCRWS–1)
- DISTURBED AREA BOUNDARY (CROSS–SECTIONS)
- PROPOSED RECLAMATION SURFACE TOPOGRAPHY
- RIPRAPPED RECLAMATION CHANNELS

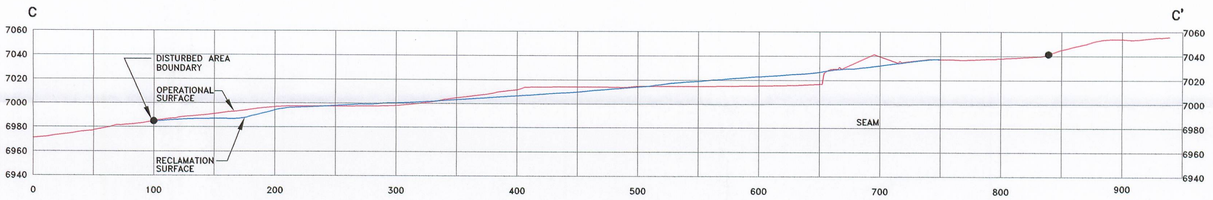TOPOGRAPHY FROM OLYMPUS AERIAL SURVEYS INC.
FLOWN 08–12–04

NOTE:
THE STREAM BUFFER ZONE FOR PACE CREEK CORRESPONDS WITH THE DISTURBED AREA BOUNDARY ADJACENT TO THE CREEK. THE BOUNDARY WILL BE ESTABLISHED AND MARKED WITH STREAM BUFFER ZONE SIGNS PRIOR TO THE START OF CONSTRUCTION. THE SIGNS WILL BE MAINTAINED UNTIL RECLAMATION IS COMPLETE.

REGISTERED PROFESSIONAL ENGINEER
No. 189797
LAYNE D. JENSEN
5-27-05
STATE OF UTAH

0' 60'

| REVISION | |
|---|---|
| DATE | BY |
| 01–26–05 | LDJ |
| 3–20–05 | LDJ |
| 5–06–05 | LDJ |

Canyon Fuel Company, LLC
Dugout Canyon Mine

# PACE CANYON FAN RECLAMATION TOPOGRAPHY AND CROSS-SECTIONS

Dugout Canyon Mine

| | | | |
|---|---|---|---|
| DRAWN BY: SWF | DATE: NOV, 2004 | SCALE: 1" = 60' | |
| APPROVED BY: LDJ | FILE NAME: G:\UC801\12\DWG\APRILMAPS PLATE5-5.DWG\11-20-04 | DRAWING OR MAP NUMBER | PLATE PC5-5 |