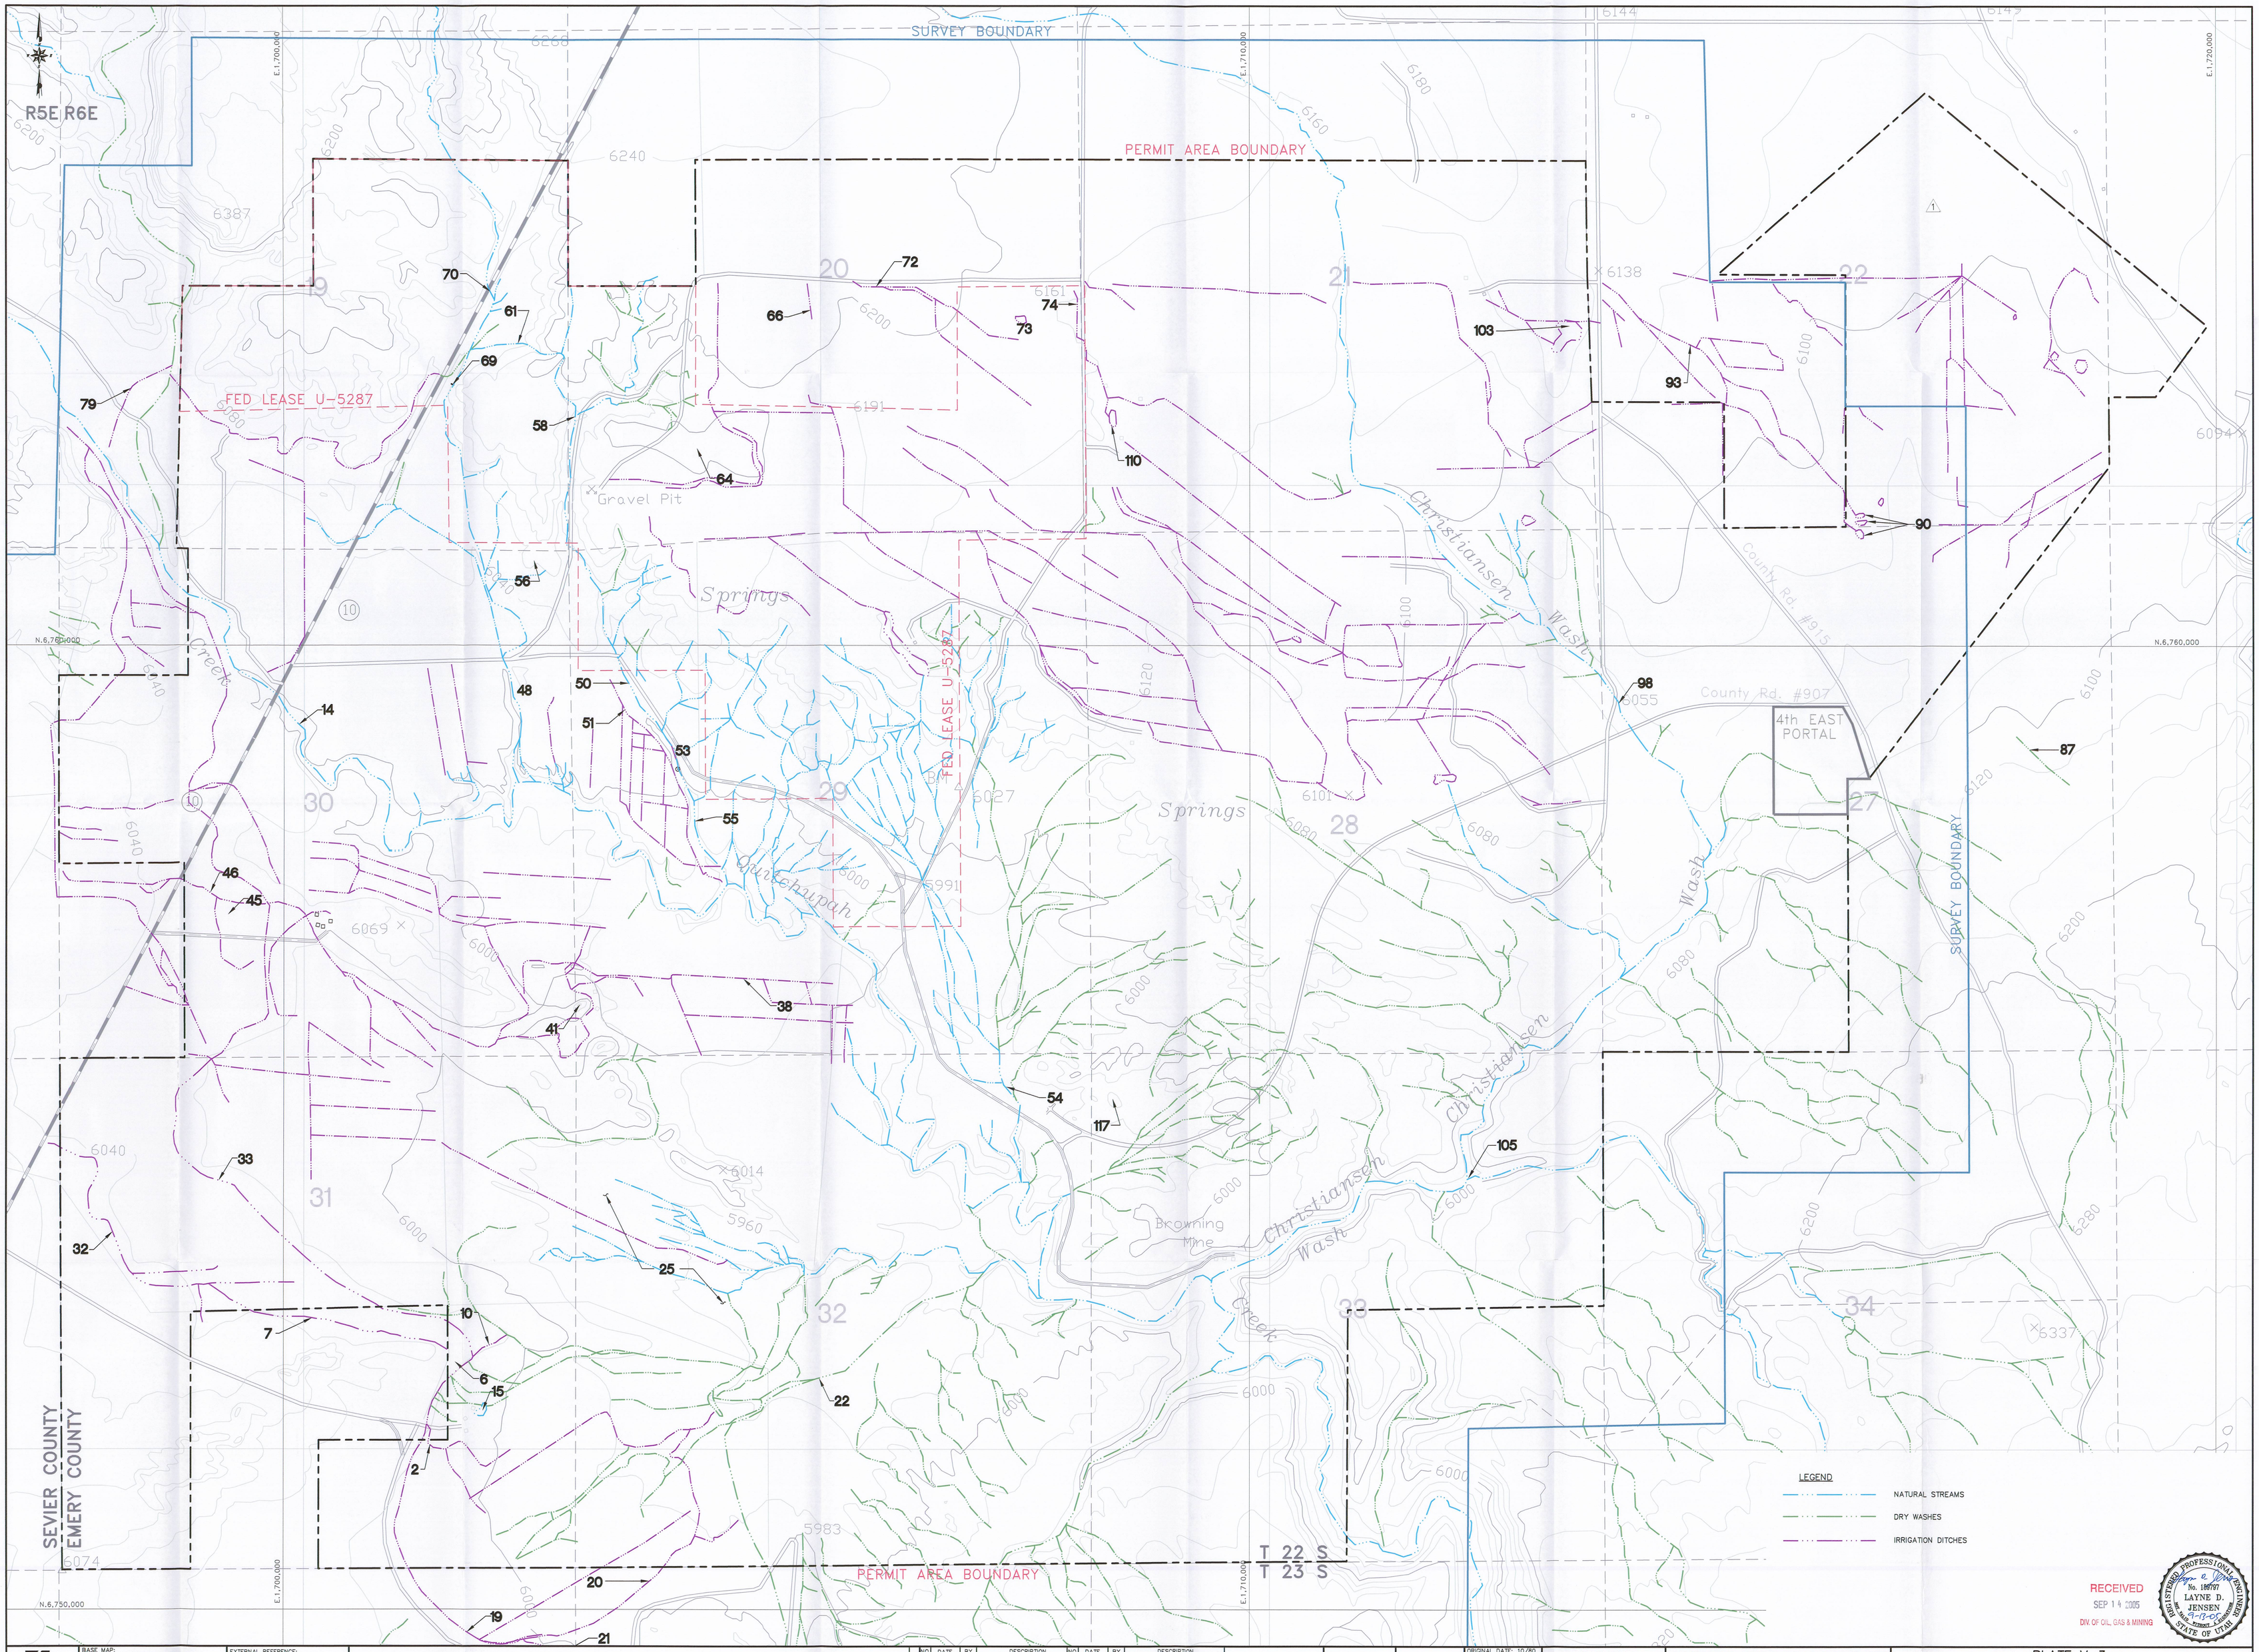

EarthFax

BASE MAP:
U.S.G.S. 7.5 MINUTE QUADRANGLE'S: EMERY WEST 1968, EMERY EAST 1968, PHOTO REVISED 1978, MESA BUTTE 1968, PHOTO REVISED 1978, WALKER FLATS 1968, PHOTO REVISED 1978.
COORDINATE SYSTEM:
STATE PLANE COORDINATES, NAD 83 ZONE 1, ZONE 4302-UTAH, CENTRAL - US FEET
VERTICAL DATUM - NAVD 88-US FEET

EXTERNAL REFERENCE:
G:\UC982\03\DWG\VREF-USGSMAP.DWG
G:\UC982\03\DWG\VREF-PERMBOUND.DWG
G:\UC982\03\DWG\VREF-SECTION.DWG

REVISIONS

NO.	DATE	BY	DESCRIPTION	NO.	DATE	BY	DESCRIPTION
1	6/30/05	JAG	ADDED FIRST NORTH I.B.C.				

0' 500'
SCALE: 1" = 500'
CONTOUR INTERVAL = 40'

DRAWN BY: SWF
CHECKED BY: JAG
ORIGINAL DATE: 10/80
VALLEY ENGINEERING
RE-DRAWN DATE: 8/05
APPROVED BY: JAG
DWG DATA: G:\UC982\03\DWG\PLATE V-1.DWG

EMERY MINE
EMERY COUNTY, UTAH
PERMIT NO.
ACT015/015

CONSOLIDATION COAL COMPANY
P.O. BOX 566
SESSER, IL 62884-0566

PLATE V-3
PRESUBSIDENCE SURVEY:
HYDROLOGY