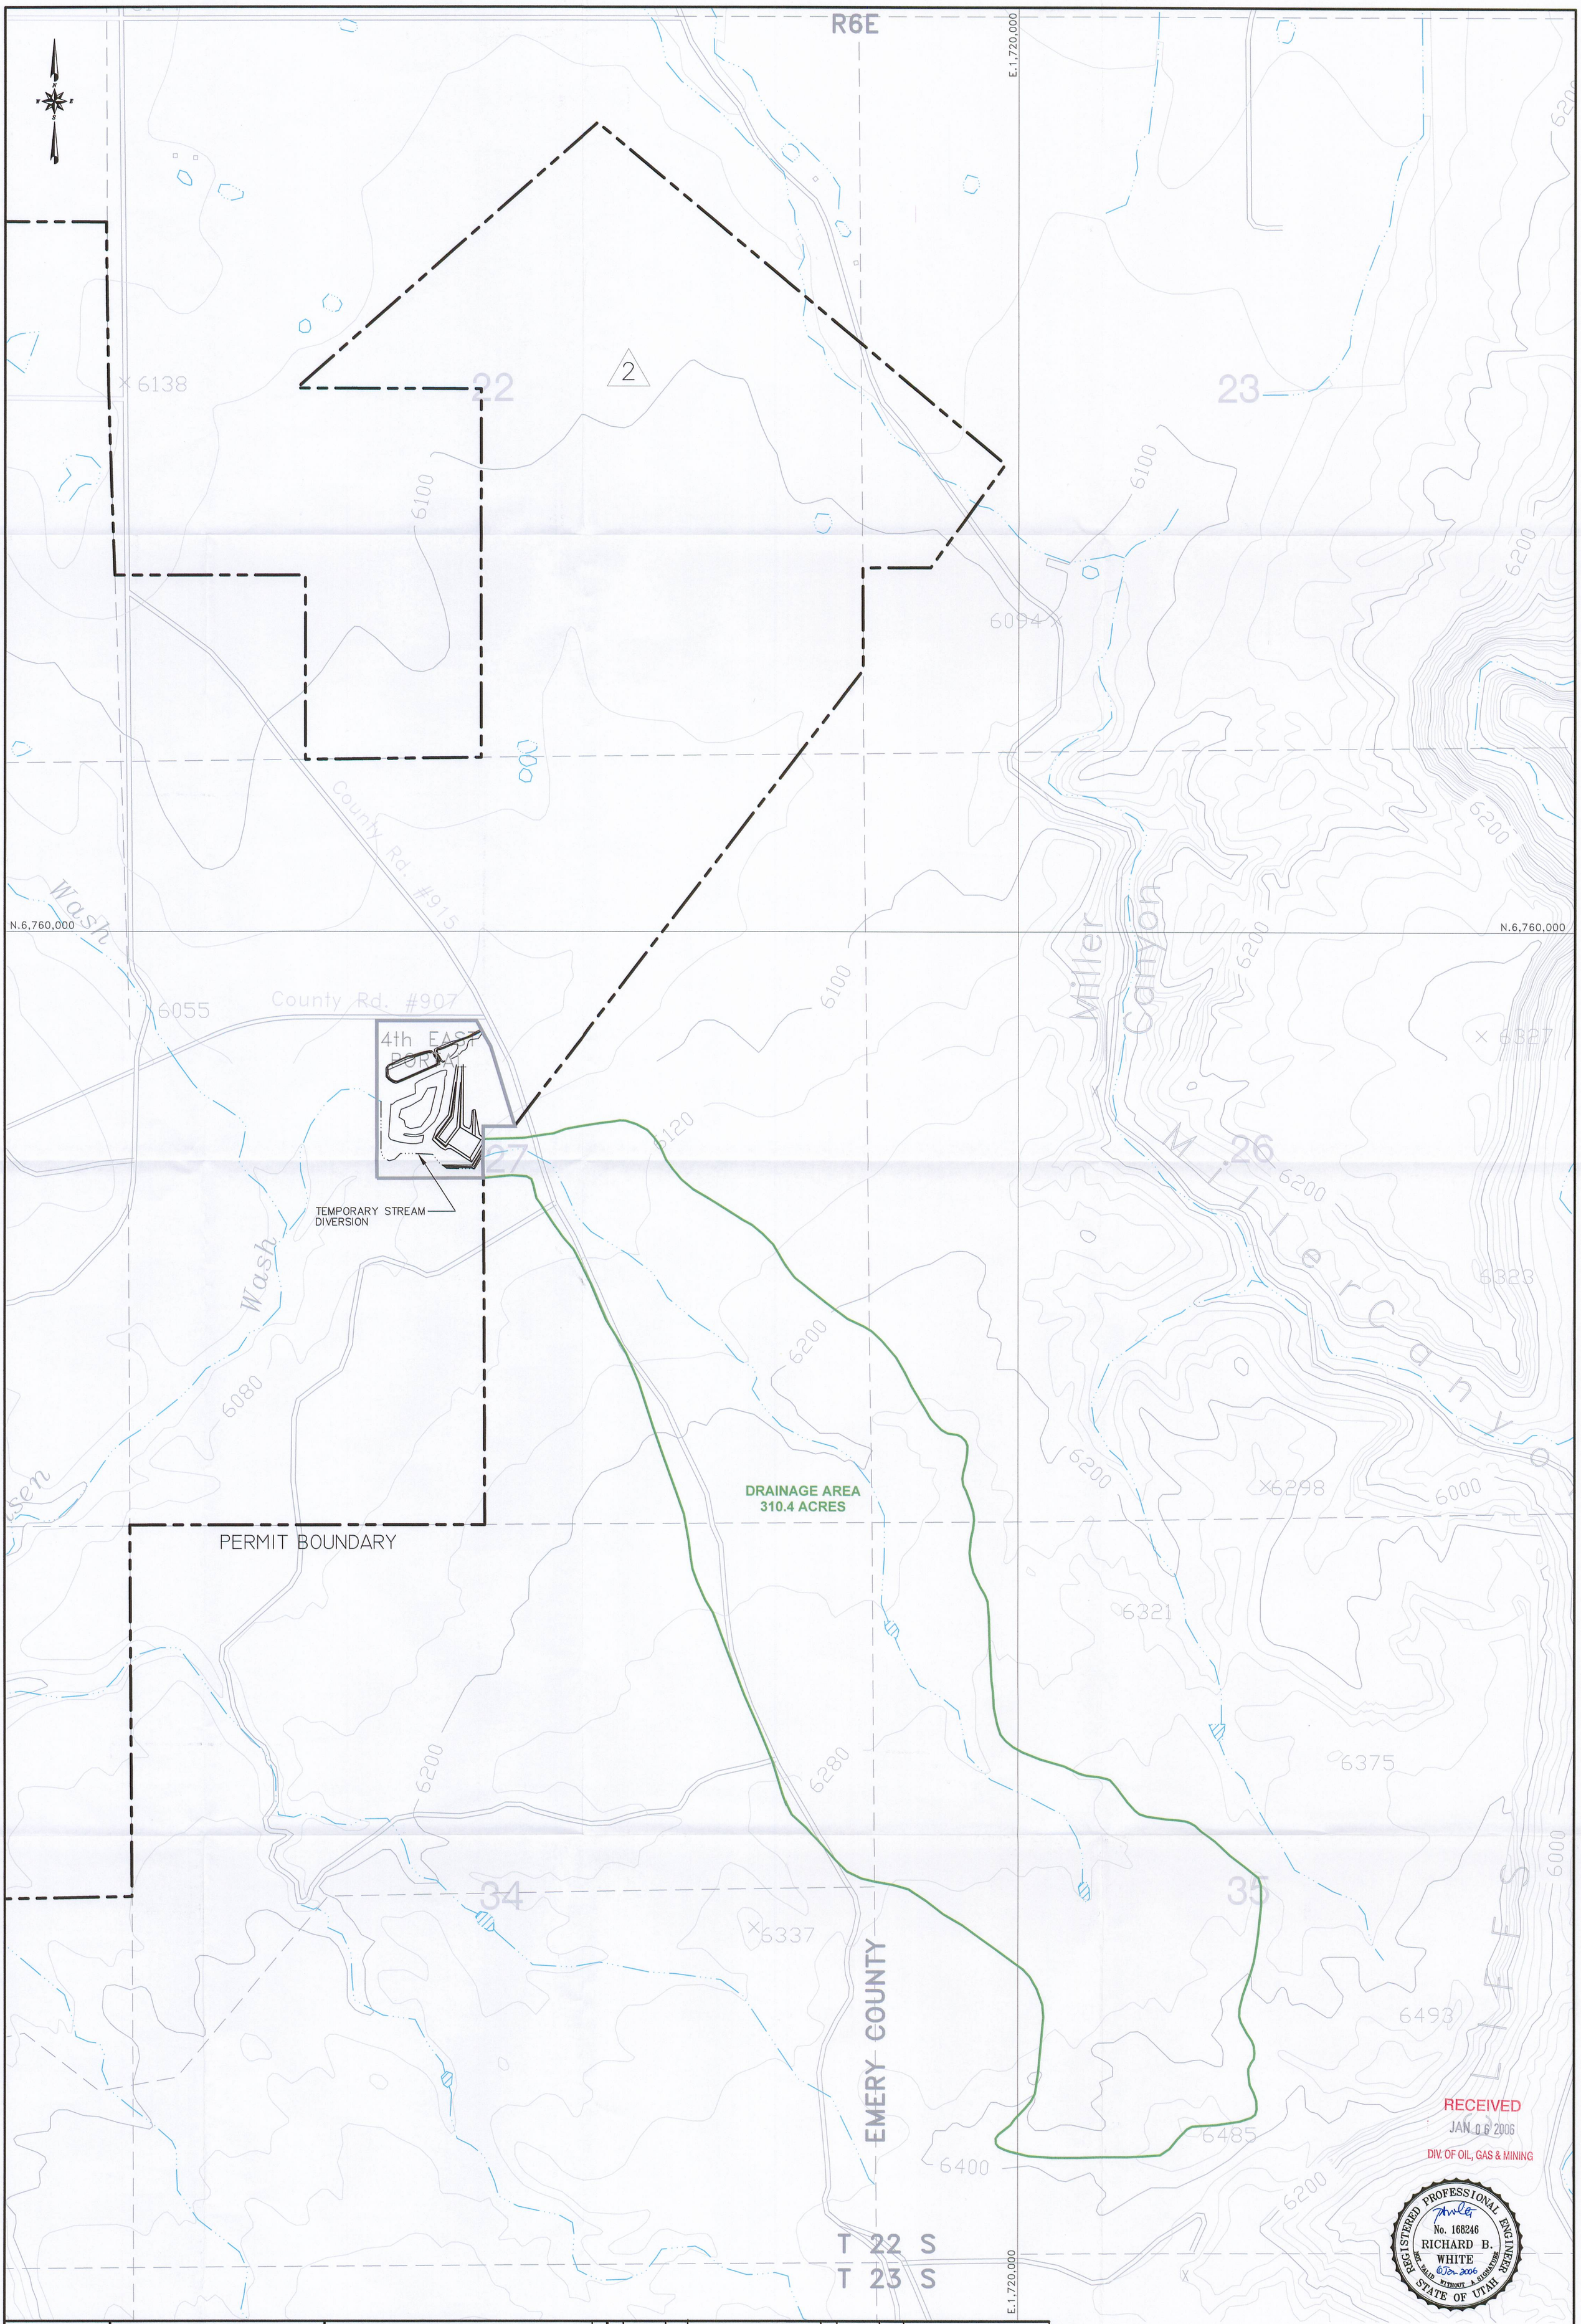

EarthFax

BASE MAP:
BASE MAP: U.S.G.S 7.5 MINUTE QUADRANGLE'S.
EMERY WEST 1968.
EMERY EAST 1968, PHOTO REVISED 1978.
MESA BUTTE 1968, PHOTO REVISED 1978.
WALKER FLATE 1968, PHOTO REVISED 1978.

EXTERNAL REFERENCE:
G:\UC982\03\DWG\XREF-USGSMAP.DWG
G:\UC982\03\DWG\XREF-PERMBOUND.DWG
G:\UC982\03\DWG\XREF-SECTION.DWG

REVISIONS

NO.	DATE	BY	DESCRIPTION	NO.	DATE	BY	DESCRIPTION
1	08/03		ADD 1.5 AC. OF PERMIT AREA OF WHICH 1.0 AC. IS SURFACE DISTURBED. AMEND 4th EAST PORTAL CONFIGURATION AND STRUCTURES WITH AS-BUILT DRAWING				
2	6/30/05	SWF	ADDED FIRST NORTH I.B.C.				

0' 500'
SCALE: 1' = 500'
CONTOUR INTERVAL = 40'

DRAWN BY: SWF
CHECKED BY: JAG
ORIGINAL DATE: 10/02
RE-DRAWN DATE: 12/05
APPROVED BY: JAG
DWG DATA: G:\UC982\03\DWG\PLATE VI-12.DWG

EMERY MINE
PERMIT NO. ACT015/015

CONSOLIDATION COAL COMPANY
P.O. BOX 566
SESSER, IL 62884-0566

PLATE VI-12
4 EAST PORTAL TEMPORARY STREAM DIVERSION DRAINAGE AREA MAP