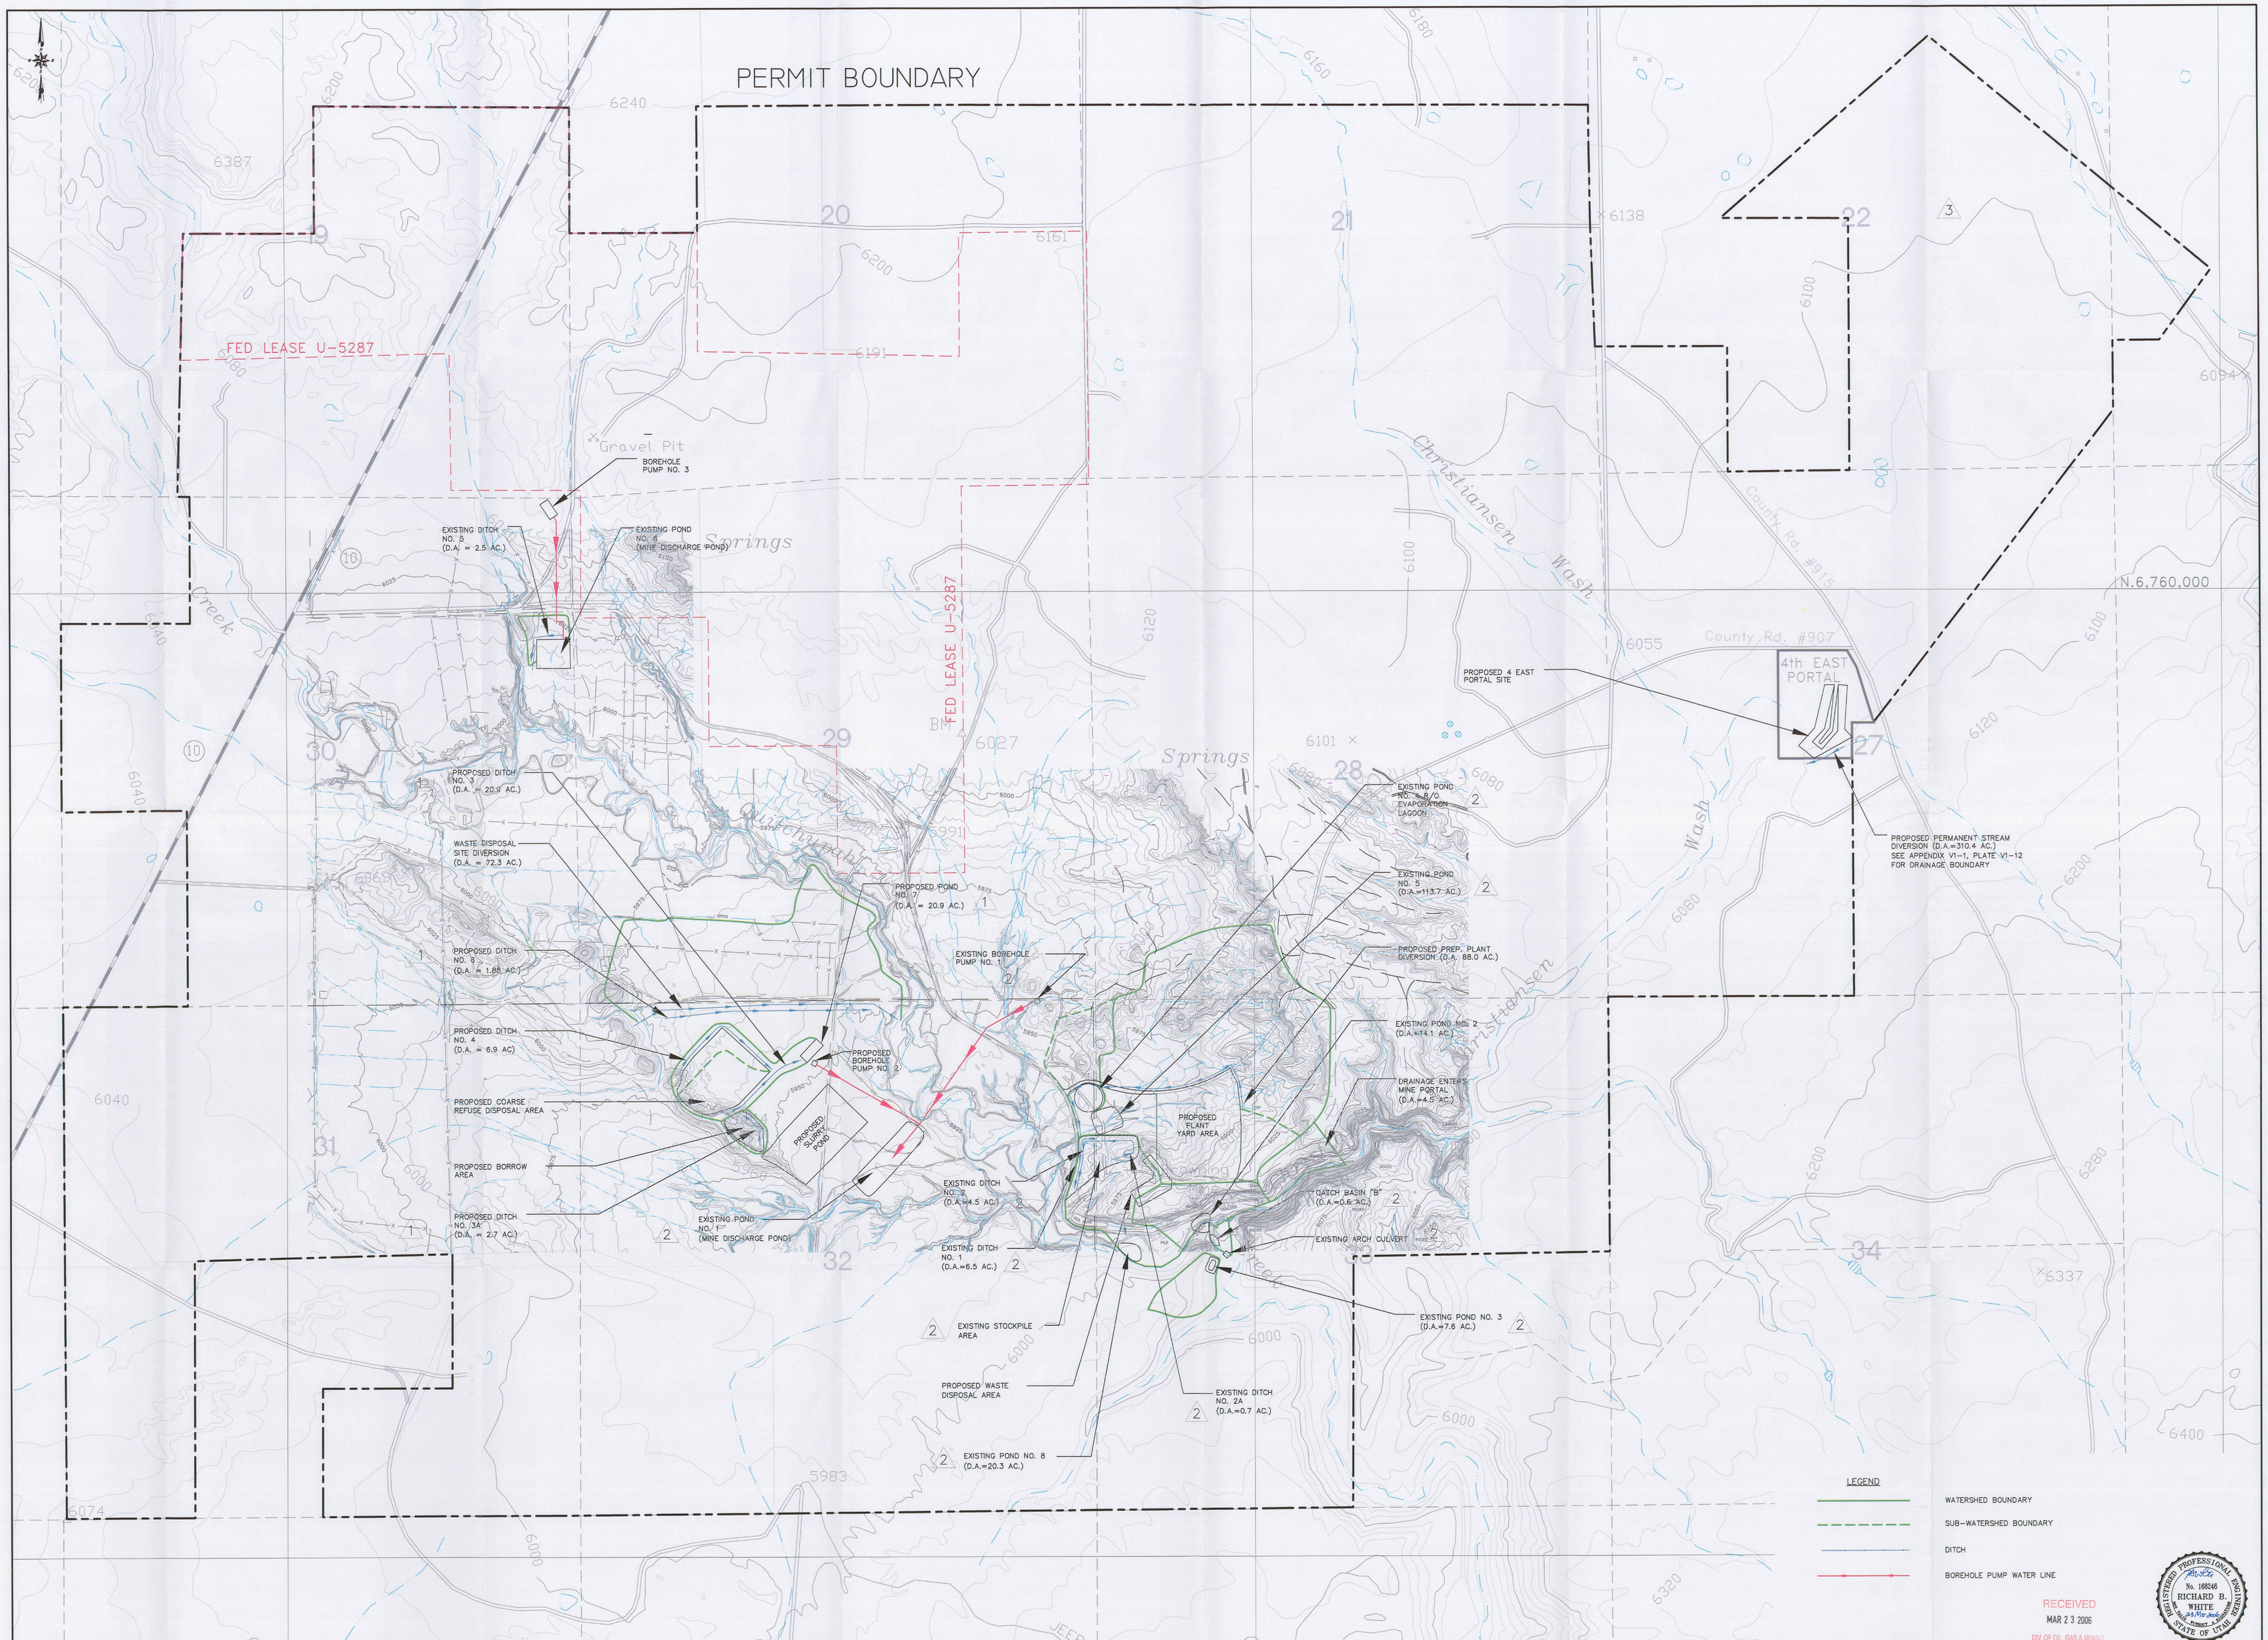

RECEIVED
MAR 2 3 2006
DIV. OF OIL, GAS & MINING

REGISTERED PROFESSIONAL ENGINEER No. 168246 RICHARD B. WHITE STATE OF UTAH

EarthFax

BASE MAP:
U.S.G.S. 7.5 MINUTE QUADRANGLE: EMERY WEST 1968
DATA SOURCE: USGS, DENVER, CO.
DATA SCALE: 1:24K, PHOTO REVISED 1978
SOURCE: USGS, DENVER, CO. PHOTO REVISED 1978
COORDINATE SYSTEM:
STATE PLANE COORDINATES.
UTM, NAD27
ZONE 12 CENTRAL ZONE(NA) - US FEET
DATUM: NORTH AMERICAN 1927 - NA27

EXTERNAL REFERENCE:
G:\UC982\03\DWG\VR07-USGSMAP.DWG
G:\UC982\03\DWG\VR07-PERMBOUND.DWG
G:\UC982\03\DWG\VR07-SECTION.DWG

NOTE:
1. WATERSHED BOUNDARIES DRAWN FROM DIFFERENT TOPOGRAPHIC BASE AND MAY, THEREFORE, NOT LINE UP PRECISELY ON THIS BASE.
2. PRIMARY BASE TOPOGRAPHY FROM U.S.G.S QUADRANGLE MAPS. DETAILED TOPOGRAPHY FROM LOCAL AERIAL PHOTOGRAPHY.

REVISIONS NO	DATE	BY	DESCRIPTION	NO	DATE	BY	DESCRIPTION
1	2/94	CDP	DIVISION ORDER NO. 93 B				
2	5/95	TDK	LABELS, EXISTING AND PROPOSED POND				
3	6/30/05	JAG	ADDED FIRST NORTH I.B.C.				

0' 500'
SCALE: 1" = 500'

DRAWN BY: SWF
CHECKED BY: JAG
ORIGINAL DATE: 7/90
RE-DRAWN DATE:12/05
APPROVED BY: JAG
DWG DATA: G:\UC982\03\DWG\ PLATE VI-10 REV.DWG

EMERY MINE
PERMIT NO. ACT015/015

CONSOLIDATION COAL COMPANY
P.O. BOX 566
SESSER, IL 62884-0566

PLATE VI-10
SURFACE DRAINAGE CONTROL MAP