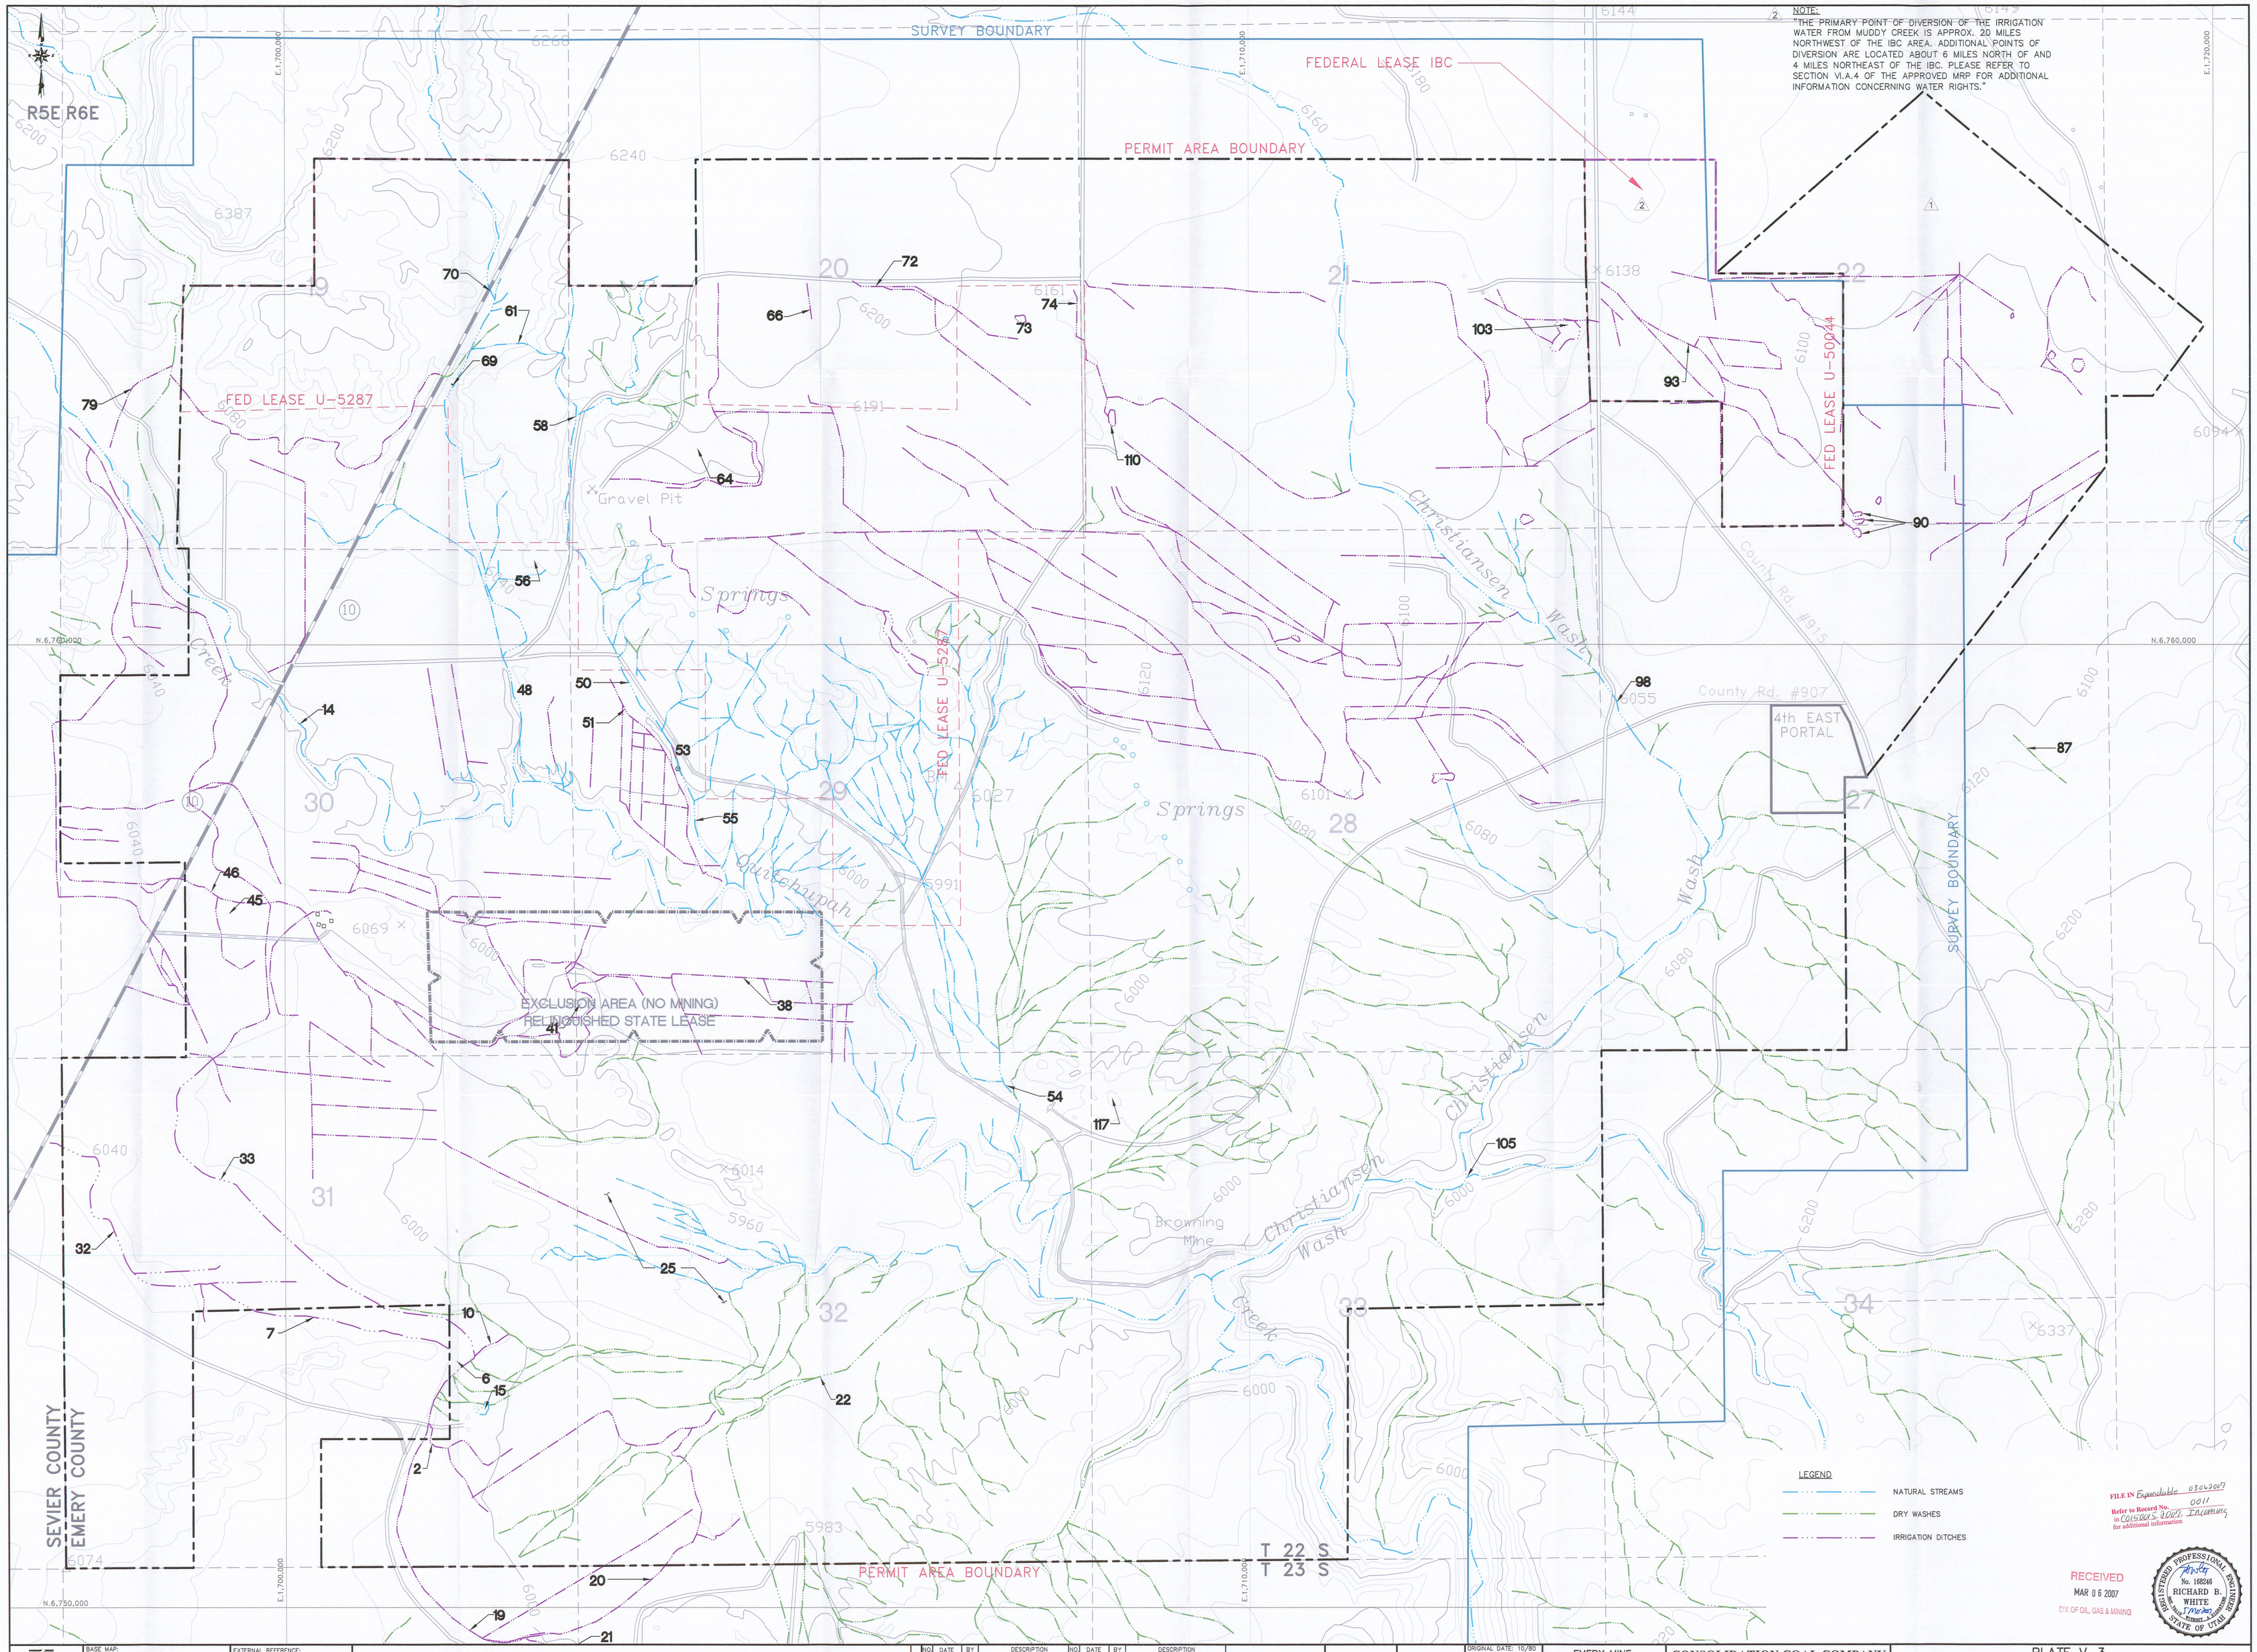

NOTE:
"THE PRIMARY POINT OF DIVERSION OF THE IRRIGATION WATER FROM MUDDY CREEK IS APPROX. 20 MILES NORTHWEST OF THE IBC AREA. ADDITIONAL POINTS OF DIVERSION ARE LOCATED ABOUT 6 MILES NORTH OF AND 4 MILES NORTHEAST OF THE IBC. PLEASE REFER TO SECTION VI.A.4 OF THE APPROVED MRP FOR ADDITIONAL INFORMATION CONCERNING WATER RIGHTS."

FILE IN Expandable 03062007
Refer to Record No. 0011 in C015005.2007 Incoming for additional information

RECEIVED
MAR 0 6 2007
DIV. OF OIL, GAS & MINING

REGISTERED PROFESSIONAL ENGINEER
No. 168246
RICHARD B. WHITE
STATE OF UTAH

EarthFax

BASE MAP:
U.S.G.S. 7.5 MINUTE QUADRANGLE'S, EMERY WEST 1968, EMERY EAST 1968, PHOTO REVISED 1978, MESA BUTTE 1968, PHOTO REVISED 1978, WALKER FLATS 1968, PHOTO REVISED 1978.
COORDINATE SYSTEM:
UTAH LAND COORDINATES
NAD 83 DATUM
ZONE 4 SEC. 1 TRUE CENTRAL - US FEET
CONTOUR DATUM = NAVD 88-US FEET

EXTERNAL REFERENCE:
G:\UC982\03\DWG\VREF-USGSMAP.DWG
G:\UC982\03\DWG\VREF-PERMBOUND.DWG
G:\UC982\03\DWG\VREF-SECTION.DWG

REVISIONS

NO.	DATE	BY	DESCRIPTION	NO.	DATE	BY	DESCRIPTION
1	6/30/05	JAG	ADDED FIRST NORTH I.B.C.				
2	12/12/06	JAG	1st NORTH FED LEASE IBC, FULL EXTRACTION				

0' 500'
SCALE: 1" = 500'
CONTOUR INTERVAL = 40'

DRAWN BY: SWF
CHECKED BY: JAG
ORIGINAL DATE: 10/80
VALLEY ENGINEERING
RE-DRAWN DATE: 8/05
APPROVED BY: JAG
DWG DATA: G:\UC982\03\DWG\PLATE V-3.DWG

EMERY MINE
EMERY COUNTY, UTAH
PERMIT NO.
ACT015/015

CONSOLIDATION COAL COMPANY
P.O. BOX 566
SESSER, IL 62884-0566

PLATE V-3
PRESUBSIDENCE SURVEY:
HYDROLOGY