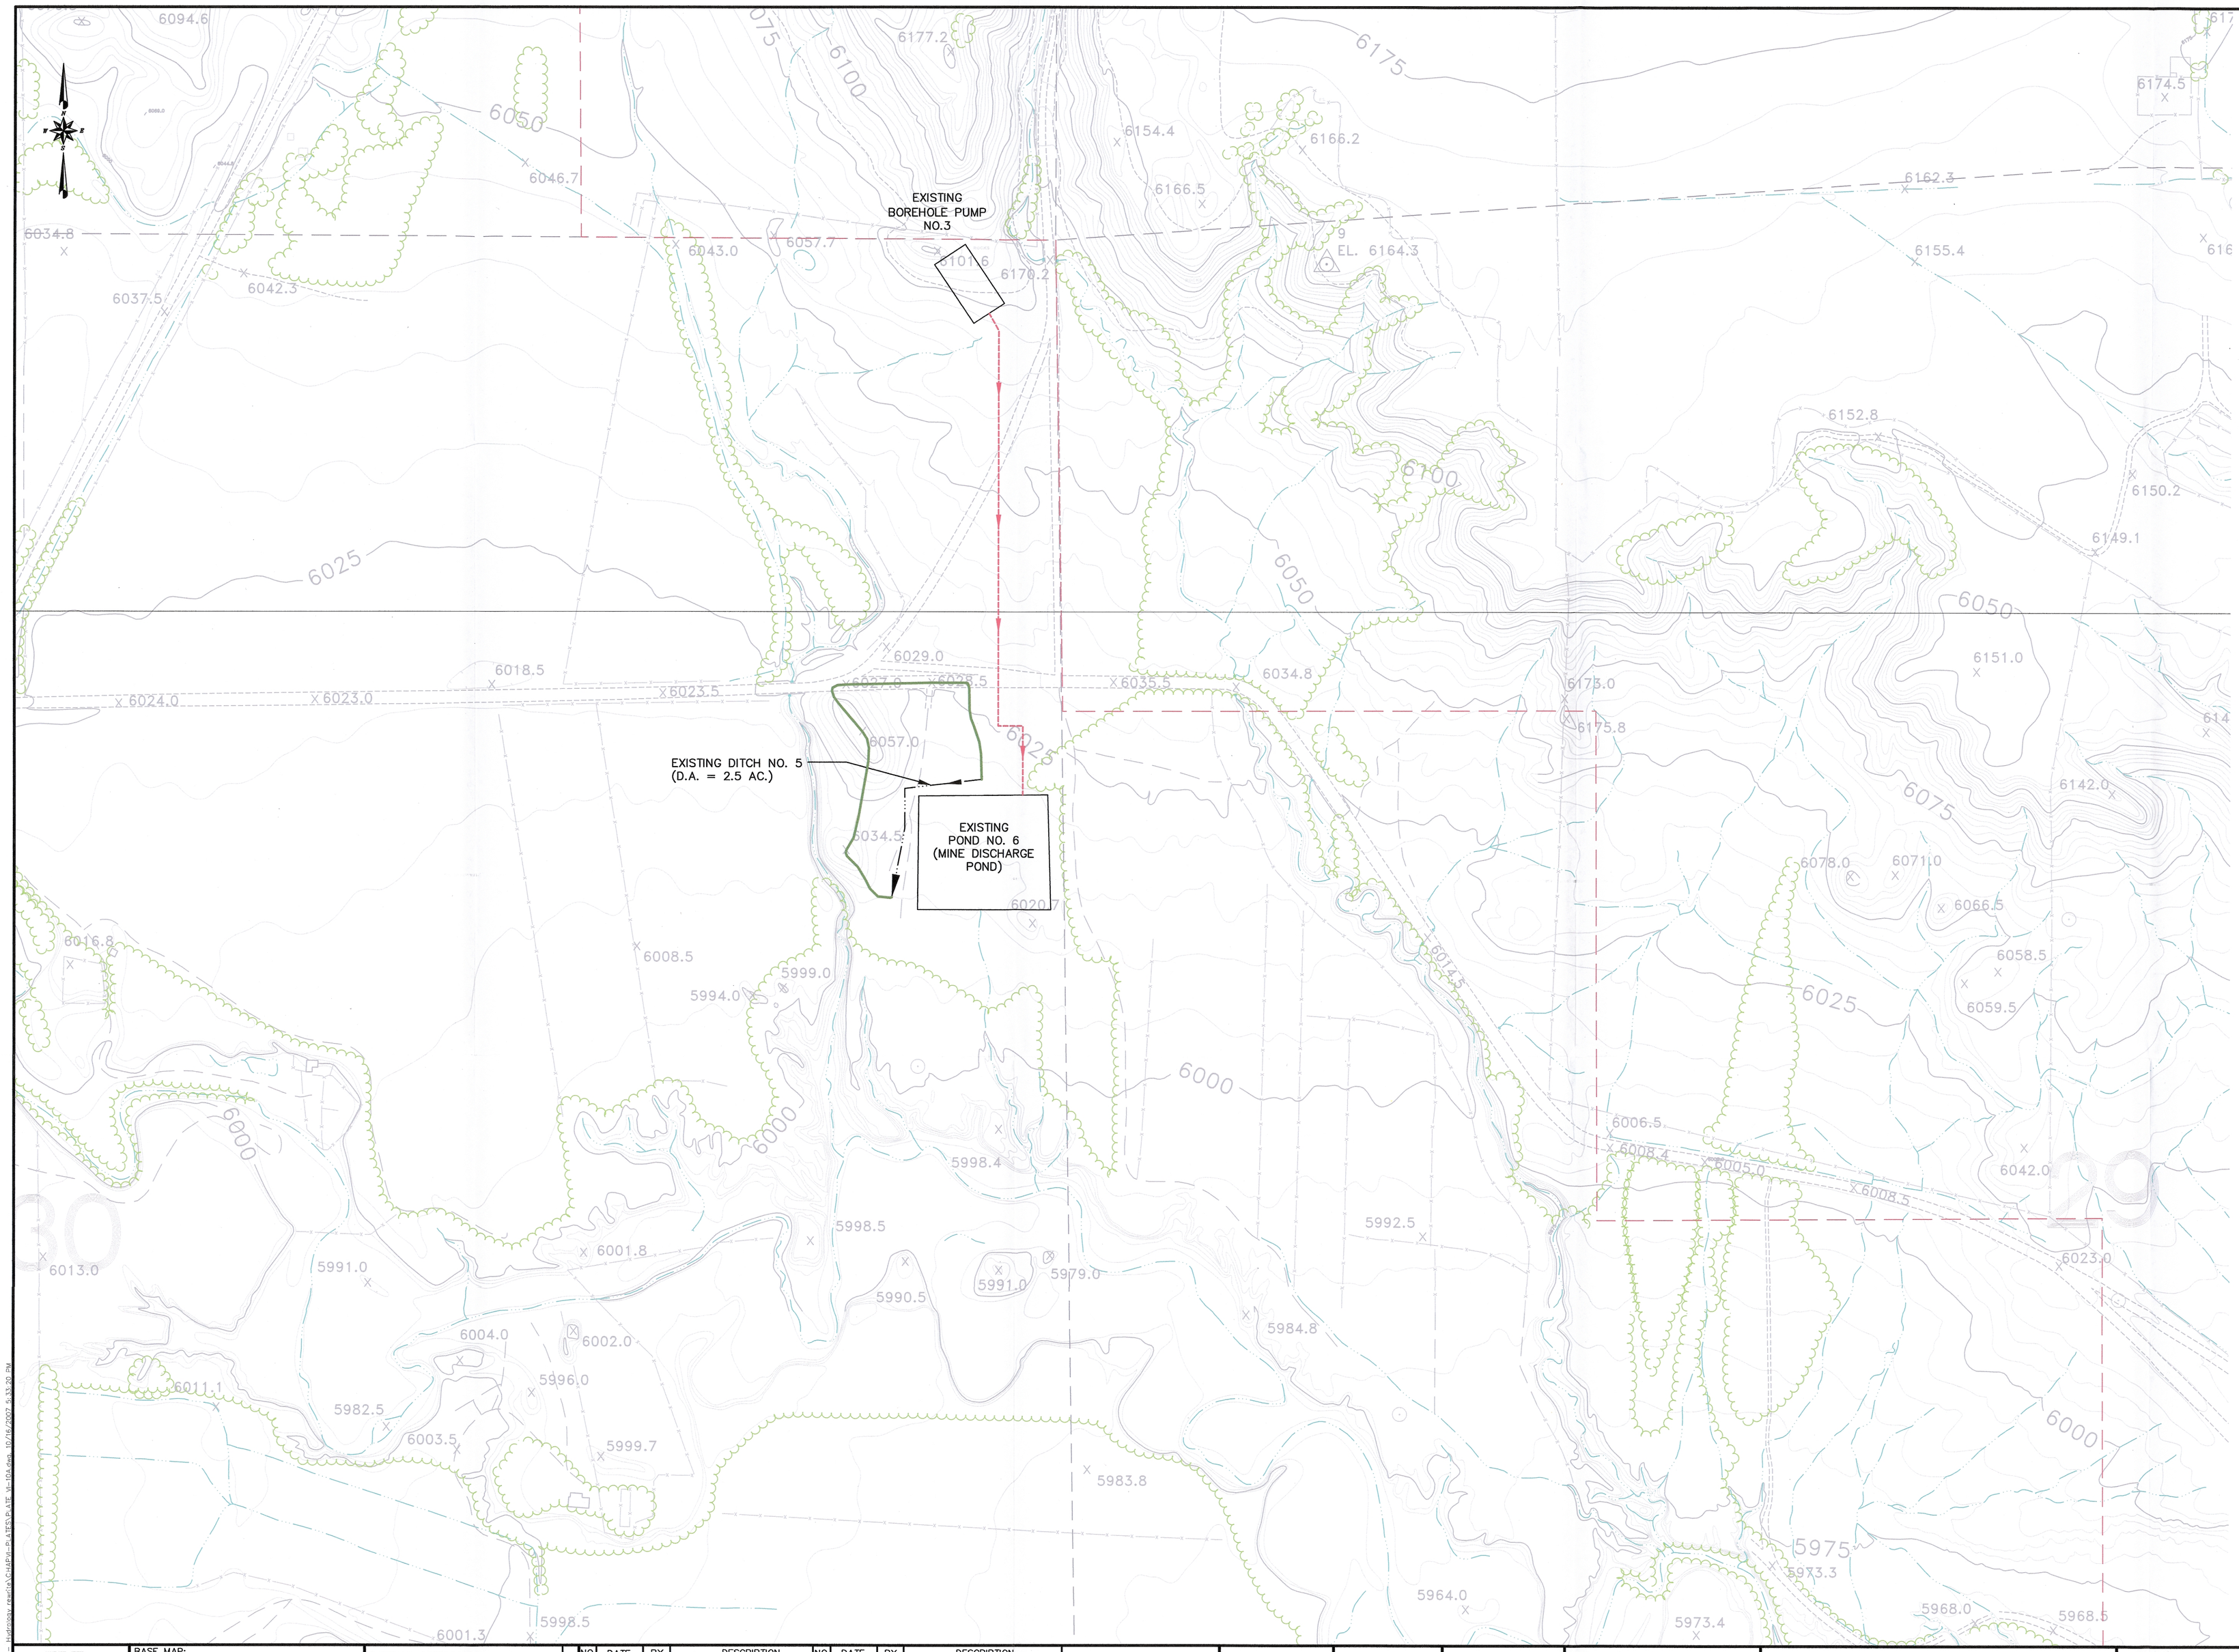

RECEIVED
OCT 17 2007
DIV. OF OIL, GAS & MINING

REGISTERED PROFESSIONAL ENGINEER
No. 168246
RICHARD B. WHITE
STATE OF UTAH
7 Oct 2007

EarthFax

BASE MAP:

COORDINATE SYSTEM:
STATE PLANE COORDINATES.
NAD 83 CONUS
ZONE 4302–UTAH, CENTRAL – US FEET
VERTICAL DATUM – NAVD 88–US FEET

EXTERNAL REFERENCE:
S:\UC982\XREFS–CURRENT\XREF–PERM–MAR2007
S:\UC982\XREFS–CURRENT\XREF–SECTION
S:\UC982\EF–VECTORED–MAPS\NAD 27\NAD 83 BASEMAP

REVISIONS	NO.	DATE	BY	DESCRIPTION	NO.	DATE	BY	DESCRIPTION
	1							

0' 200'
SCALE: 1" = 200'
CONTOUR INTERVAL = 5'

DRAWN BY: SWF
CHECKED BY: RBW
ORIGINAL DATE: 12/07
APPROVED BY: JAG
DWG DATA: G:\UC982\14–HYDROLOGYREWRITE\CHAPVI–PLATES\PLATE VI–10A

EMERY MINE
EMERY COUNTY, UTAH
PERMIT NO.
ACT015/015

CONSOLIDATION COAL COMPANY
P.O. BOX 566
SESSER, IL 62884–0566

PLATE VI–10A
SURFACE DRAINAGE CONTROL MAP