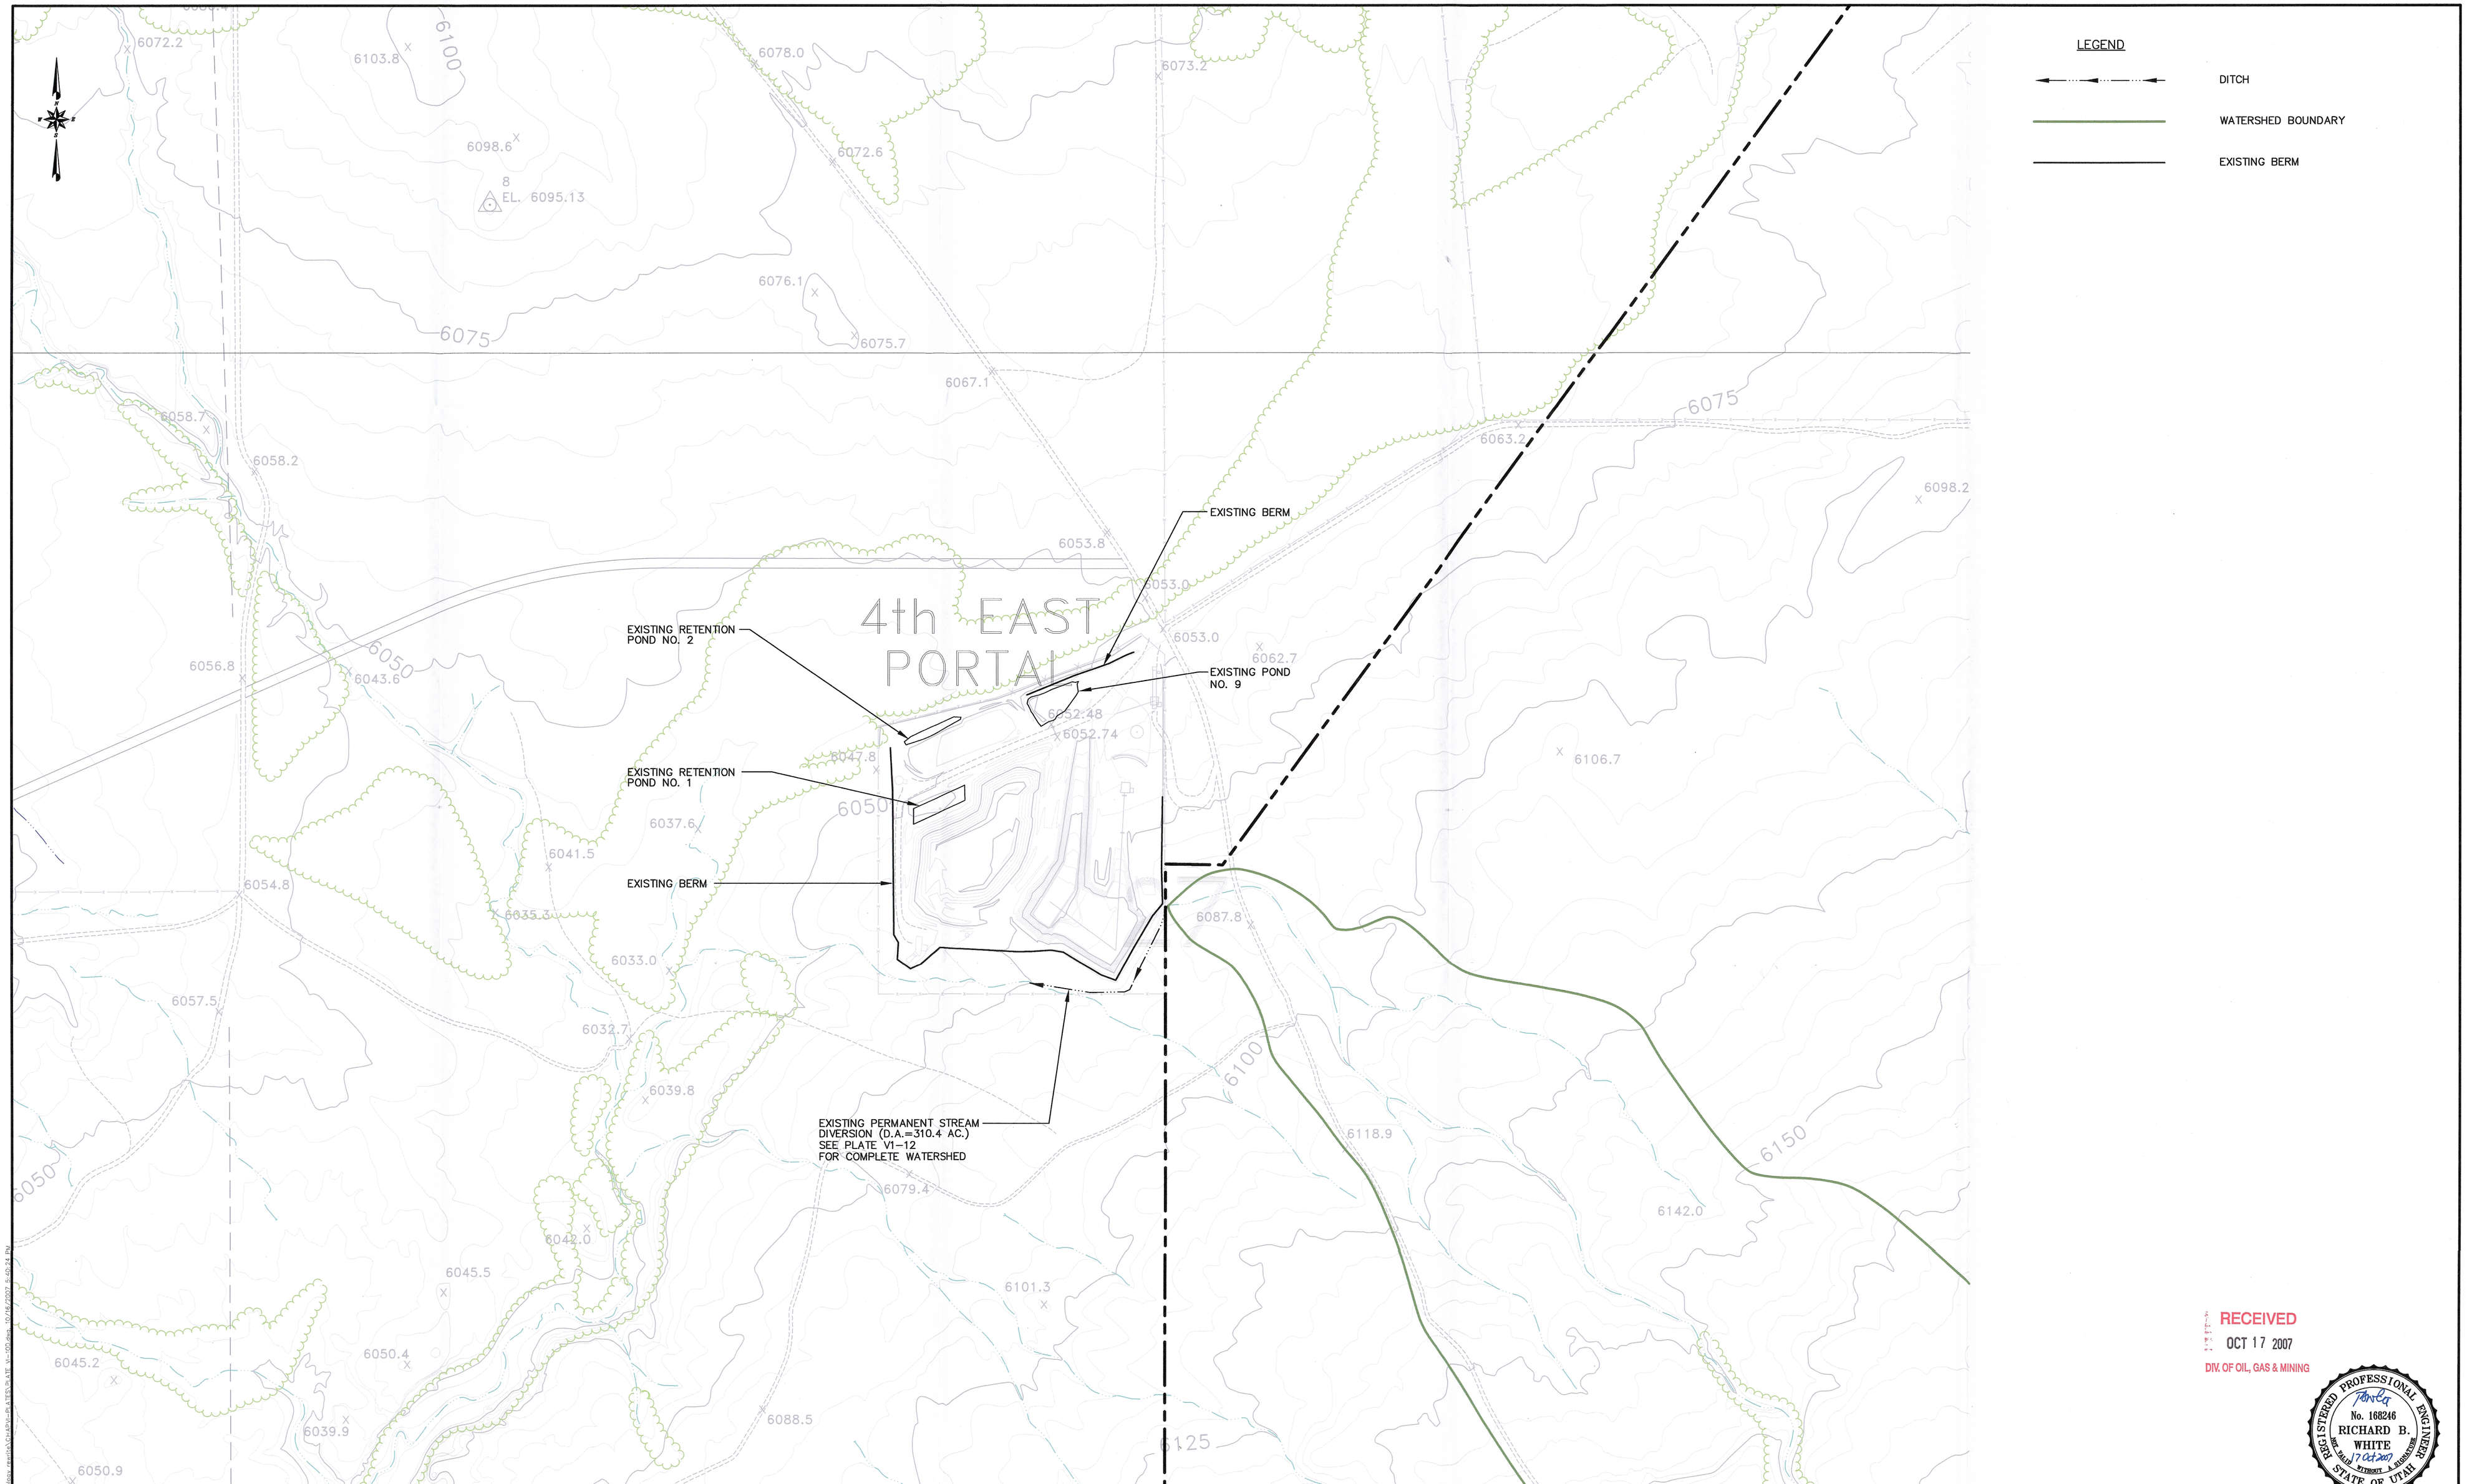

RECEIVED
OCT 17 2007
DIV. OF OIL, GAS & MINING

REGISTERED PROFESSIONAL ENGINEER
No. 168246
RICHARD B. WHITE
17 Oct 2007
STATE OF UTAH

EarthFax	BASE MAP:	EXTERNAL REFERENCE: G:\UC982\XREFS-CURRENT\XREF-PERM-MAR2007 G:\UC982\XREFS-CURRENT\XREF-SECTION G:\UC982\EF-VECTORED-MAPS\NAD 27\NAD 83 BASEMAP	REVISIONS	NO.	DATE	BY	DESCRIPTION	NO.	DATE	BY	DESCRIPTION	0' 200' SCALE: 1" = 200' CONTOUR INTERVAL = 5'	DRAWN BY: SWF	CHECKED BY: RBW	ORIGINAL DATE: 10/07	EMERY MINE EMERY COUNTY, UTAH	CONSOLIDATION COAL COMPANY P.O. BOX 566 SESSER, IL 62884-0566	PLATE VI-10D SURFACE DRAINAGE CONTROL MAP
	COORDINATE SYSTEM: STATE PLANE COORDINATES. NAD 83 CONUS ZONE 4302-UTAH, CENTRAL - US FEET VERTICAL DATUM - NAVD 88-US FEET											APPROVED BY: JAG	DWG DATA: G:\UC982\14-HYDROLOGY REWRITE CHAPVI-PLATES\PLATEVI-10D.DWG		PERMIT NO. ACT015/015		