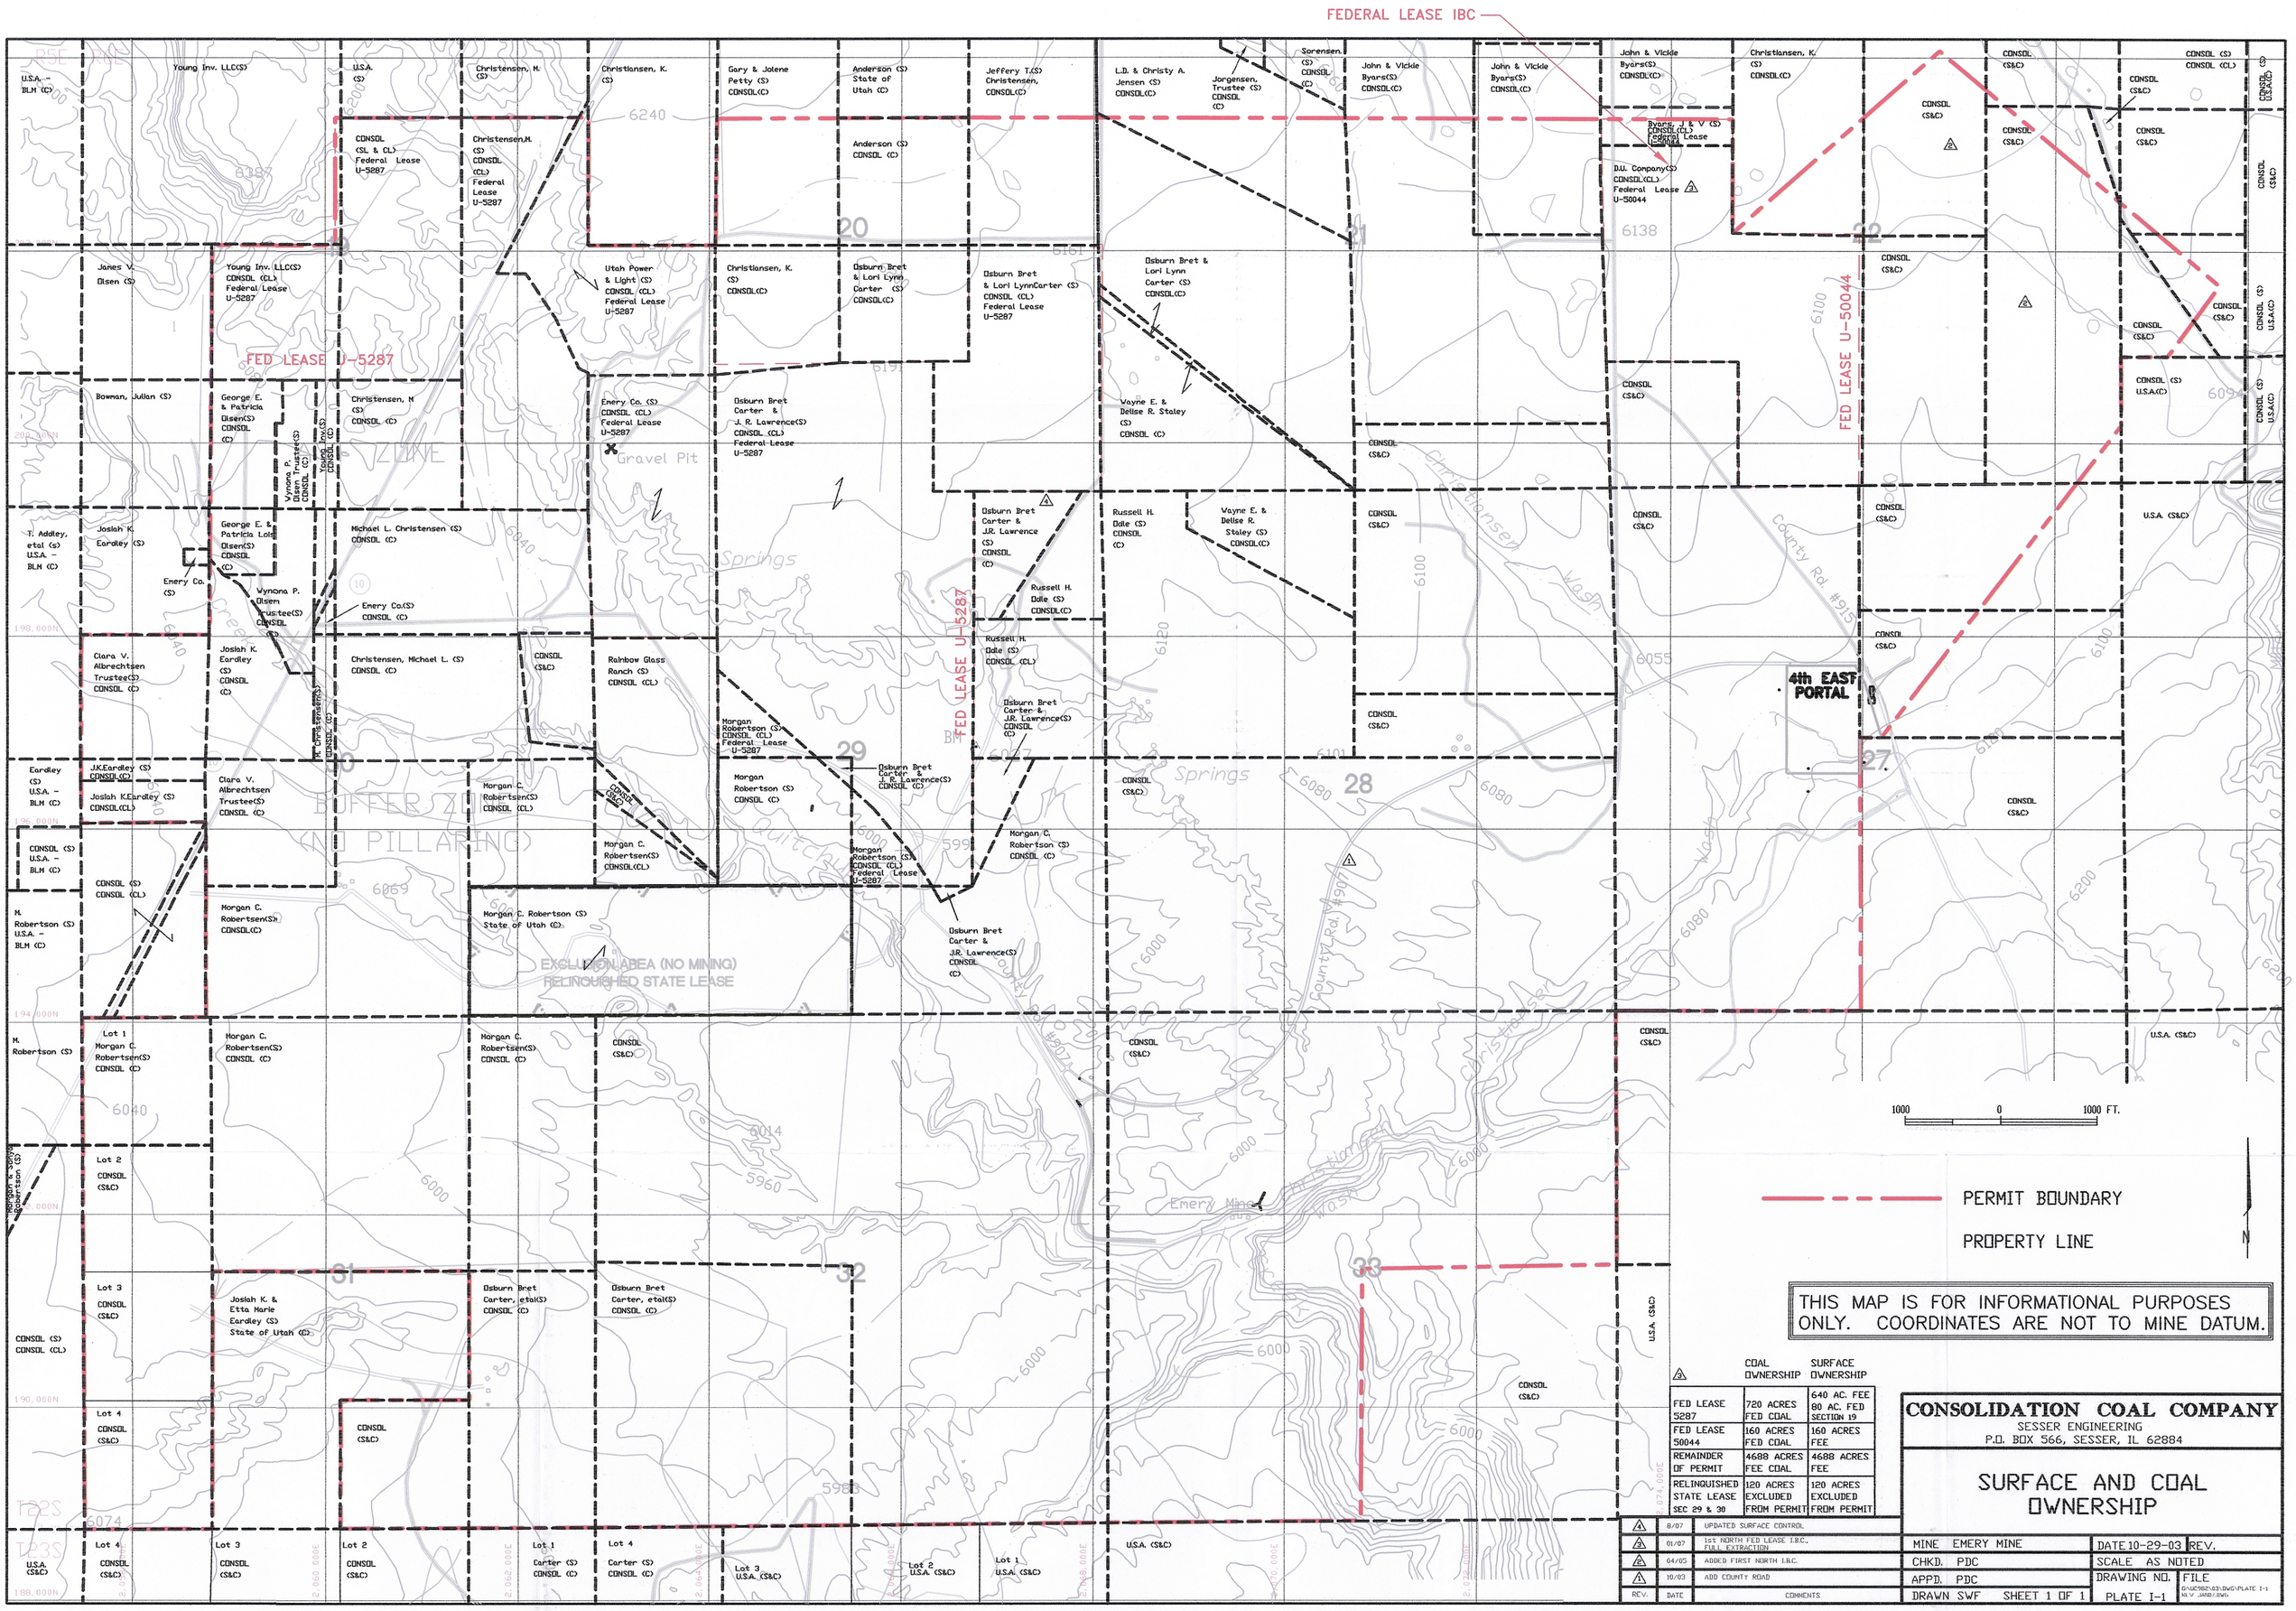

THIS MAP IS FOR INFORMATIONAL PURPOSES ONLY. COORDINATES ARE NOT TO MINE DATUM.

	COAL OWNERSHIP	SURFACE OWNERSHIP
FED LEASE 5287	720 ACRES FED COAL	640 AC. FEE 80 AC. FED SECTION 19
FED LEASE 50044	160 ACRES FED COAL	160 ACRES FEE
REMAINDER OF PERMIT	4688 ACRES FEE COAL	4688 ACRES FEE
RELINQUISHED STATE LEASE SEC 29 & 30	120 ACRES EXCLUDED FROM PERMIT	120 ACRES EXCLUDED FROM PERMIT

REV.	DATE	COMMENTS
4	8/07	UPDATED SURFACE CONTROL
3	01/07	1st NORTH FED LEASE I.B.C., FULL EXTRACTION
2	04/05	ADDED FIRST NORTH I.B.C.
1	10/03	ADD COUNTY ROAD

CONSOLIDATION COAL COMPANY
SESSER ENGINEERING
P.O. BOX 566, SESSER, IL 62884

SURFACE AND COAL OWNERSHIP

MINE EMERY MINE		DATE 10-29-03	REV.
CHKD. PDC		SCALE AS NOTED	
APPD. PDC		DRAWING NO.	FILE
DRAWN SWF	SHEET 1 OF 1	PLATE I-1	G:\UC982\03\DWG\PLATE I-1 KLV JAN07.DWG

REGISTERED PROFESSIONAL ENGINEER
No. 168246
RICHARD B. WHITE
3 Aug 2007
NOT VALID WITHOUT A SIGNATURE
STATE OF UTAH