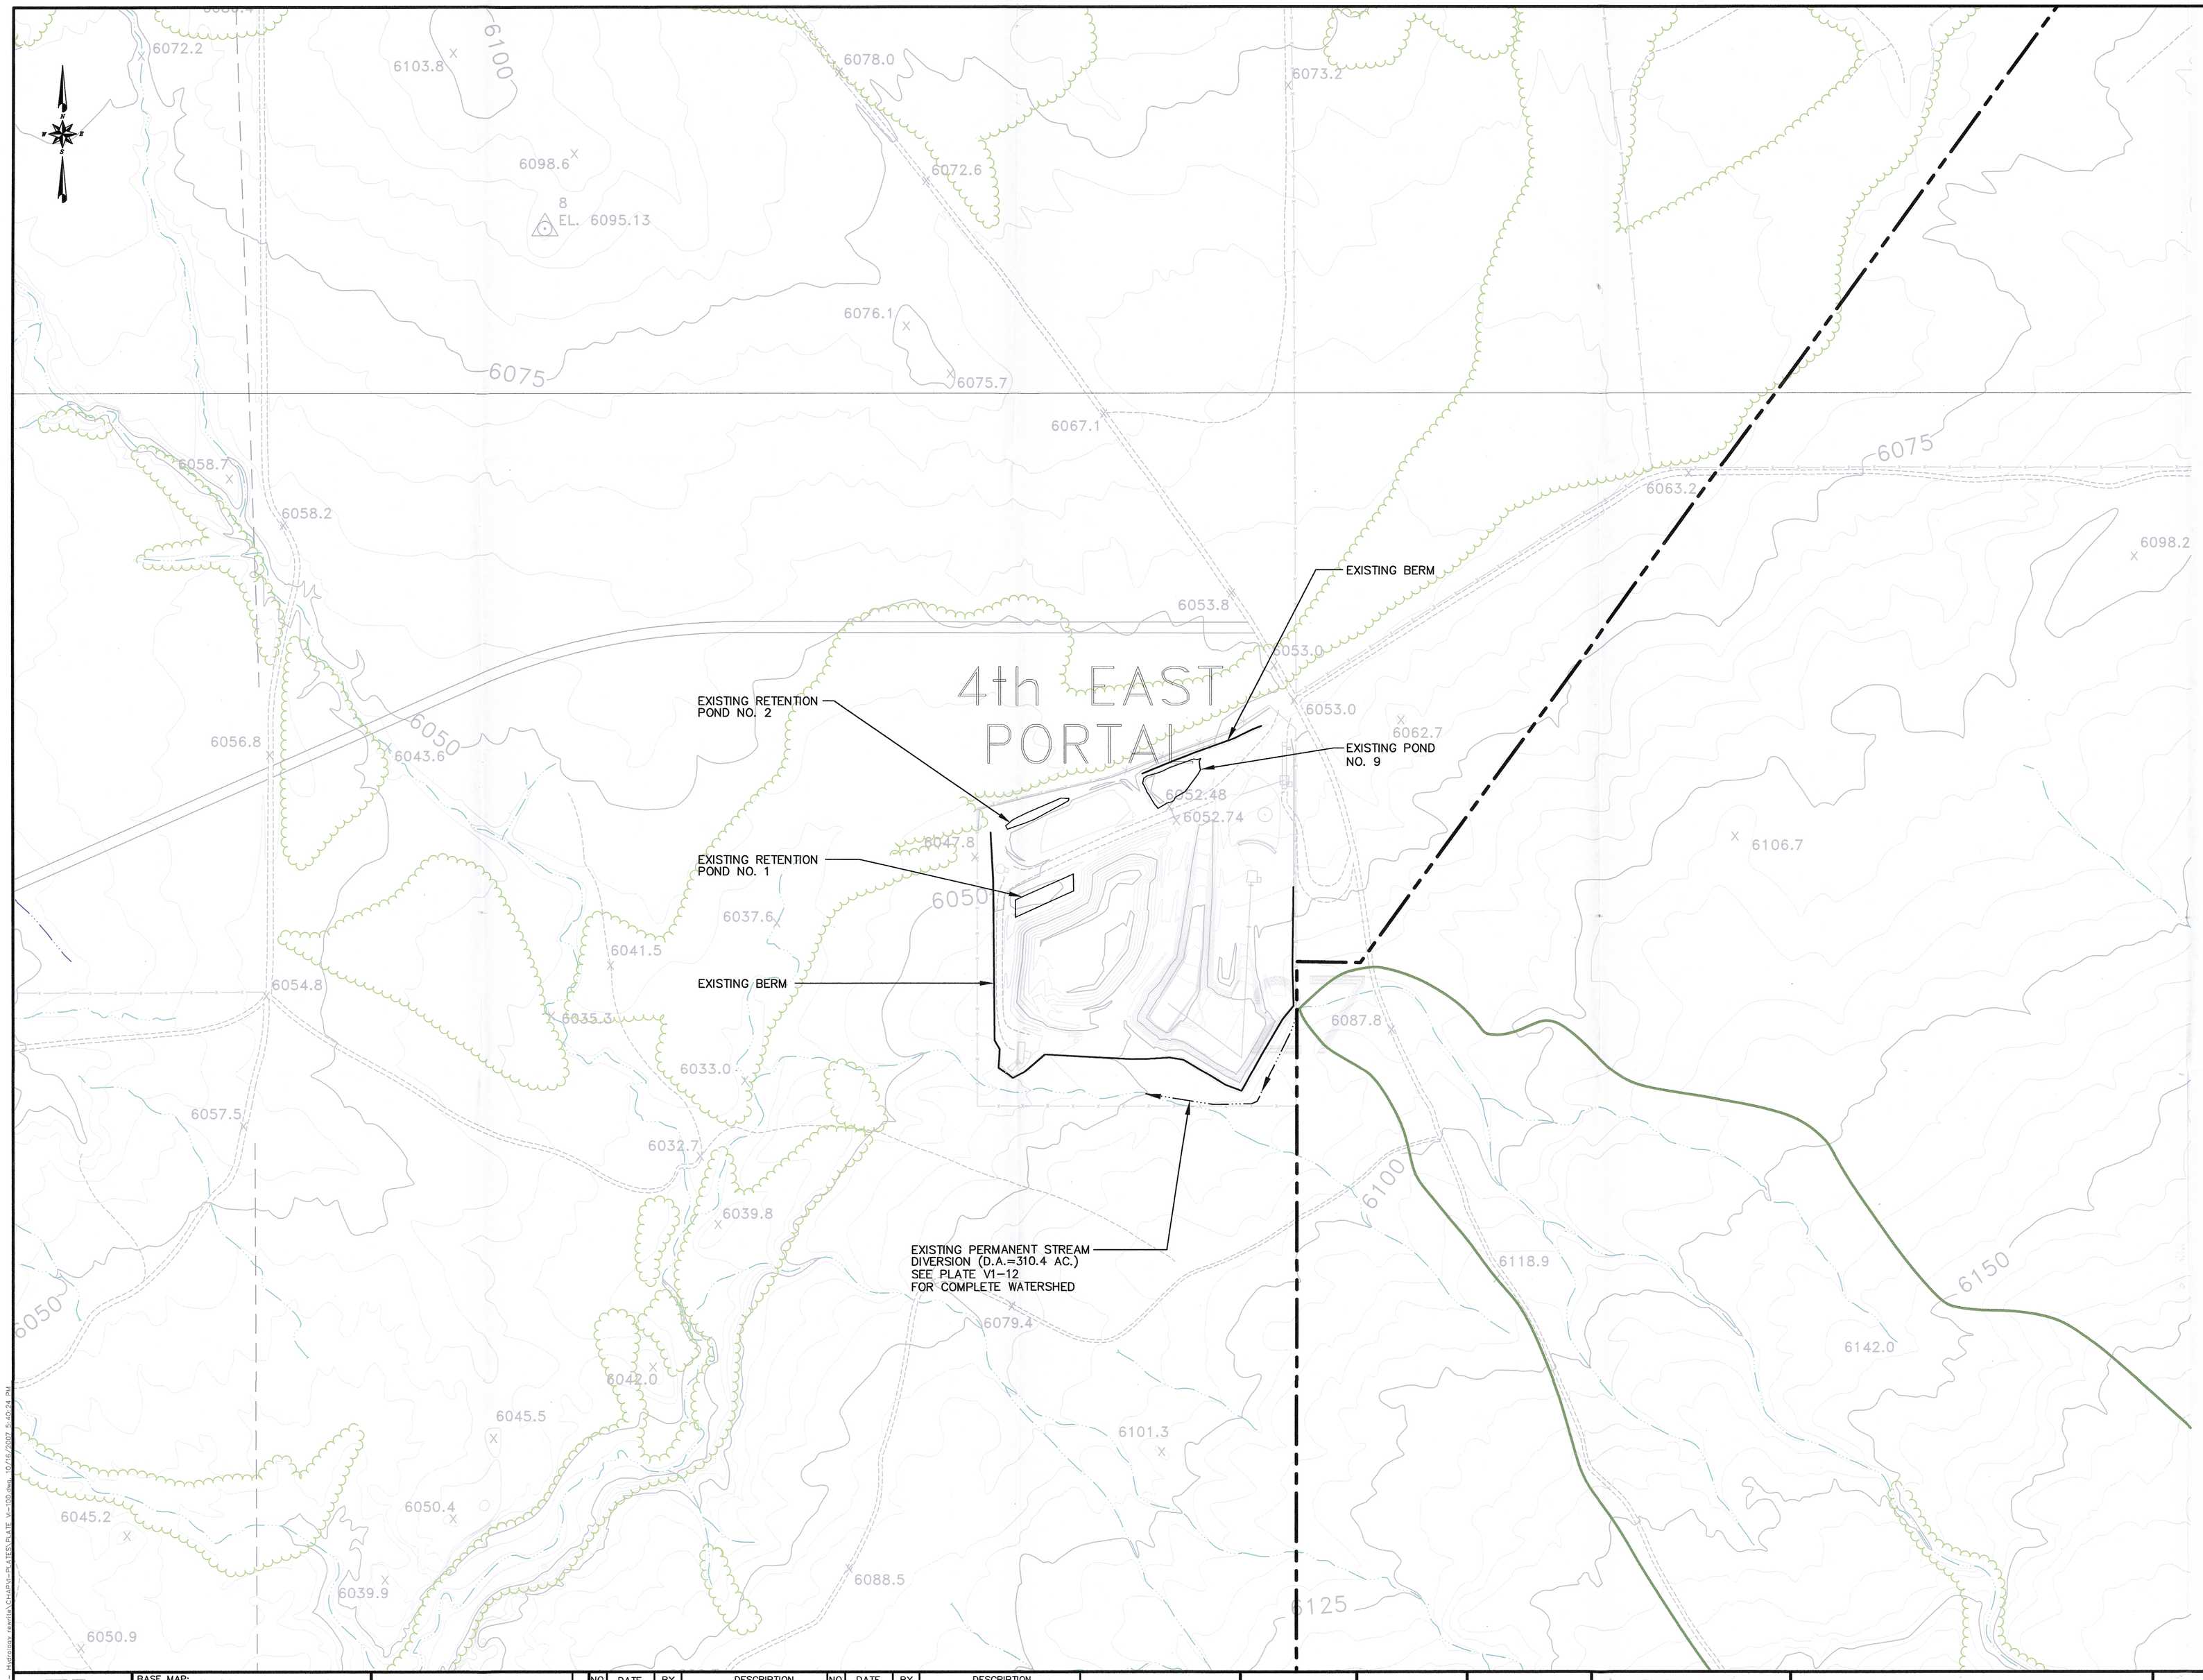

LEGEND

- DITCH
- WATERSHED BOUNDARY
- EXISTING BERM

RECEIVED DEC 04 2007 DIV. OF OIL, GAS & MINING

RECEIVED OCT 17 2007 DIV. OF OIL, GAS & MINING

REGISTERED PROFESSIONAL ENGINEER No. 168246 RICHARD B. WHITE 10 OCT 2007 STATE OF UTAH

EarthFax

BASE MAP:

COORDINATE SYSTEM:
STATE PLANE COORDINATES:
NAD 83 DATUM
ZONE 4302-UTAH, CENTRAL - US FEET
VERTICAL DATUM - NAVD 88-US FEET

EXTERNAL REFERENCE:
G:\UC982\XREFS-CURRENT\XREF-PERM-MAR2007
G:\UC982\XREFS-CURRENT\XREF-SECTION
G:\UC982\EF-VECTORED-MAPS\NAD 27\NAD 83 BASEMAP

REVISIONS NO.	DATE	BY	DESCRIPTION	NO.	DATE	BY	DESCRIPTION

0' 200'
SCALE: 1" = 200'
CONTOUR INTERVAL = 5'

DRAWN BY: SWF | CHECKED BY: RBW | ORIGINAL DATE: 10/07

APPROVED BY: JAG | DWG DATA: G:\UC982\14-HYDROLOGY REWRITE CHAPVI-PLATES\PLATEVI-10D.DWG

EMERY MINE
EMERY COUNTY, UTAH

PERMIT NO.
ACT015/015

CONSOLIDATION COAL COMPANY
P.O. BOX 566
SESSER, IL 62884-0566

PLATE VI-10D
SURFACE DRAINAGE CONTROL MAP