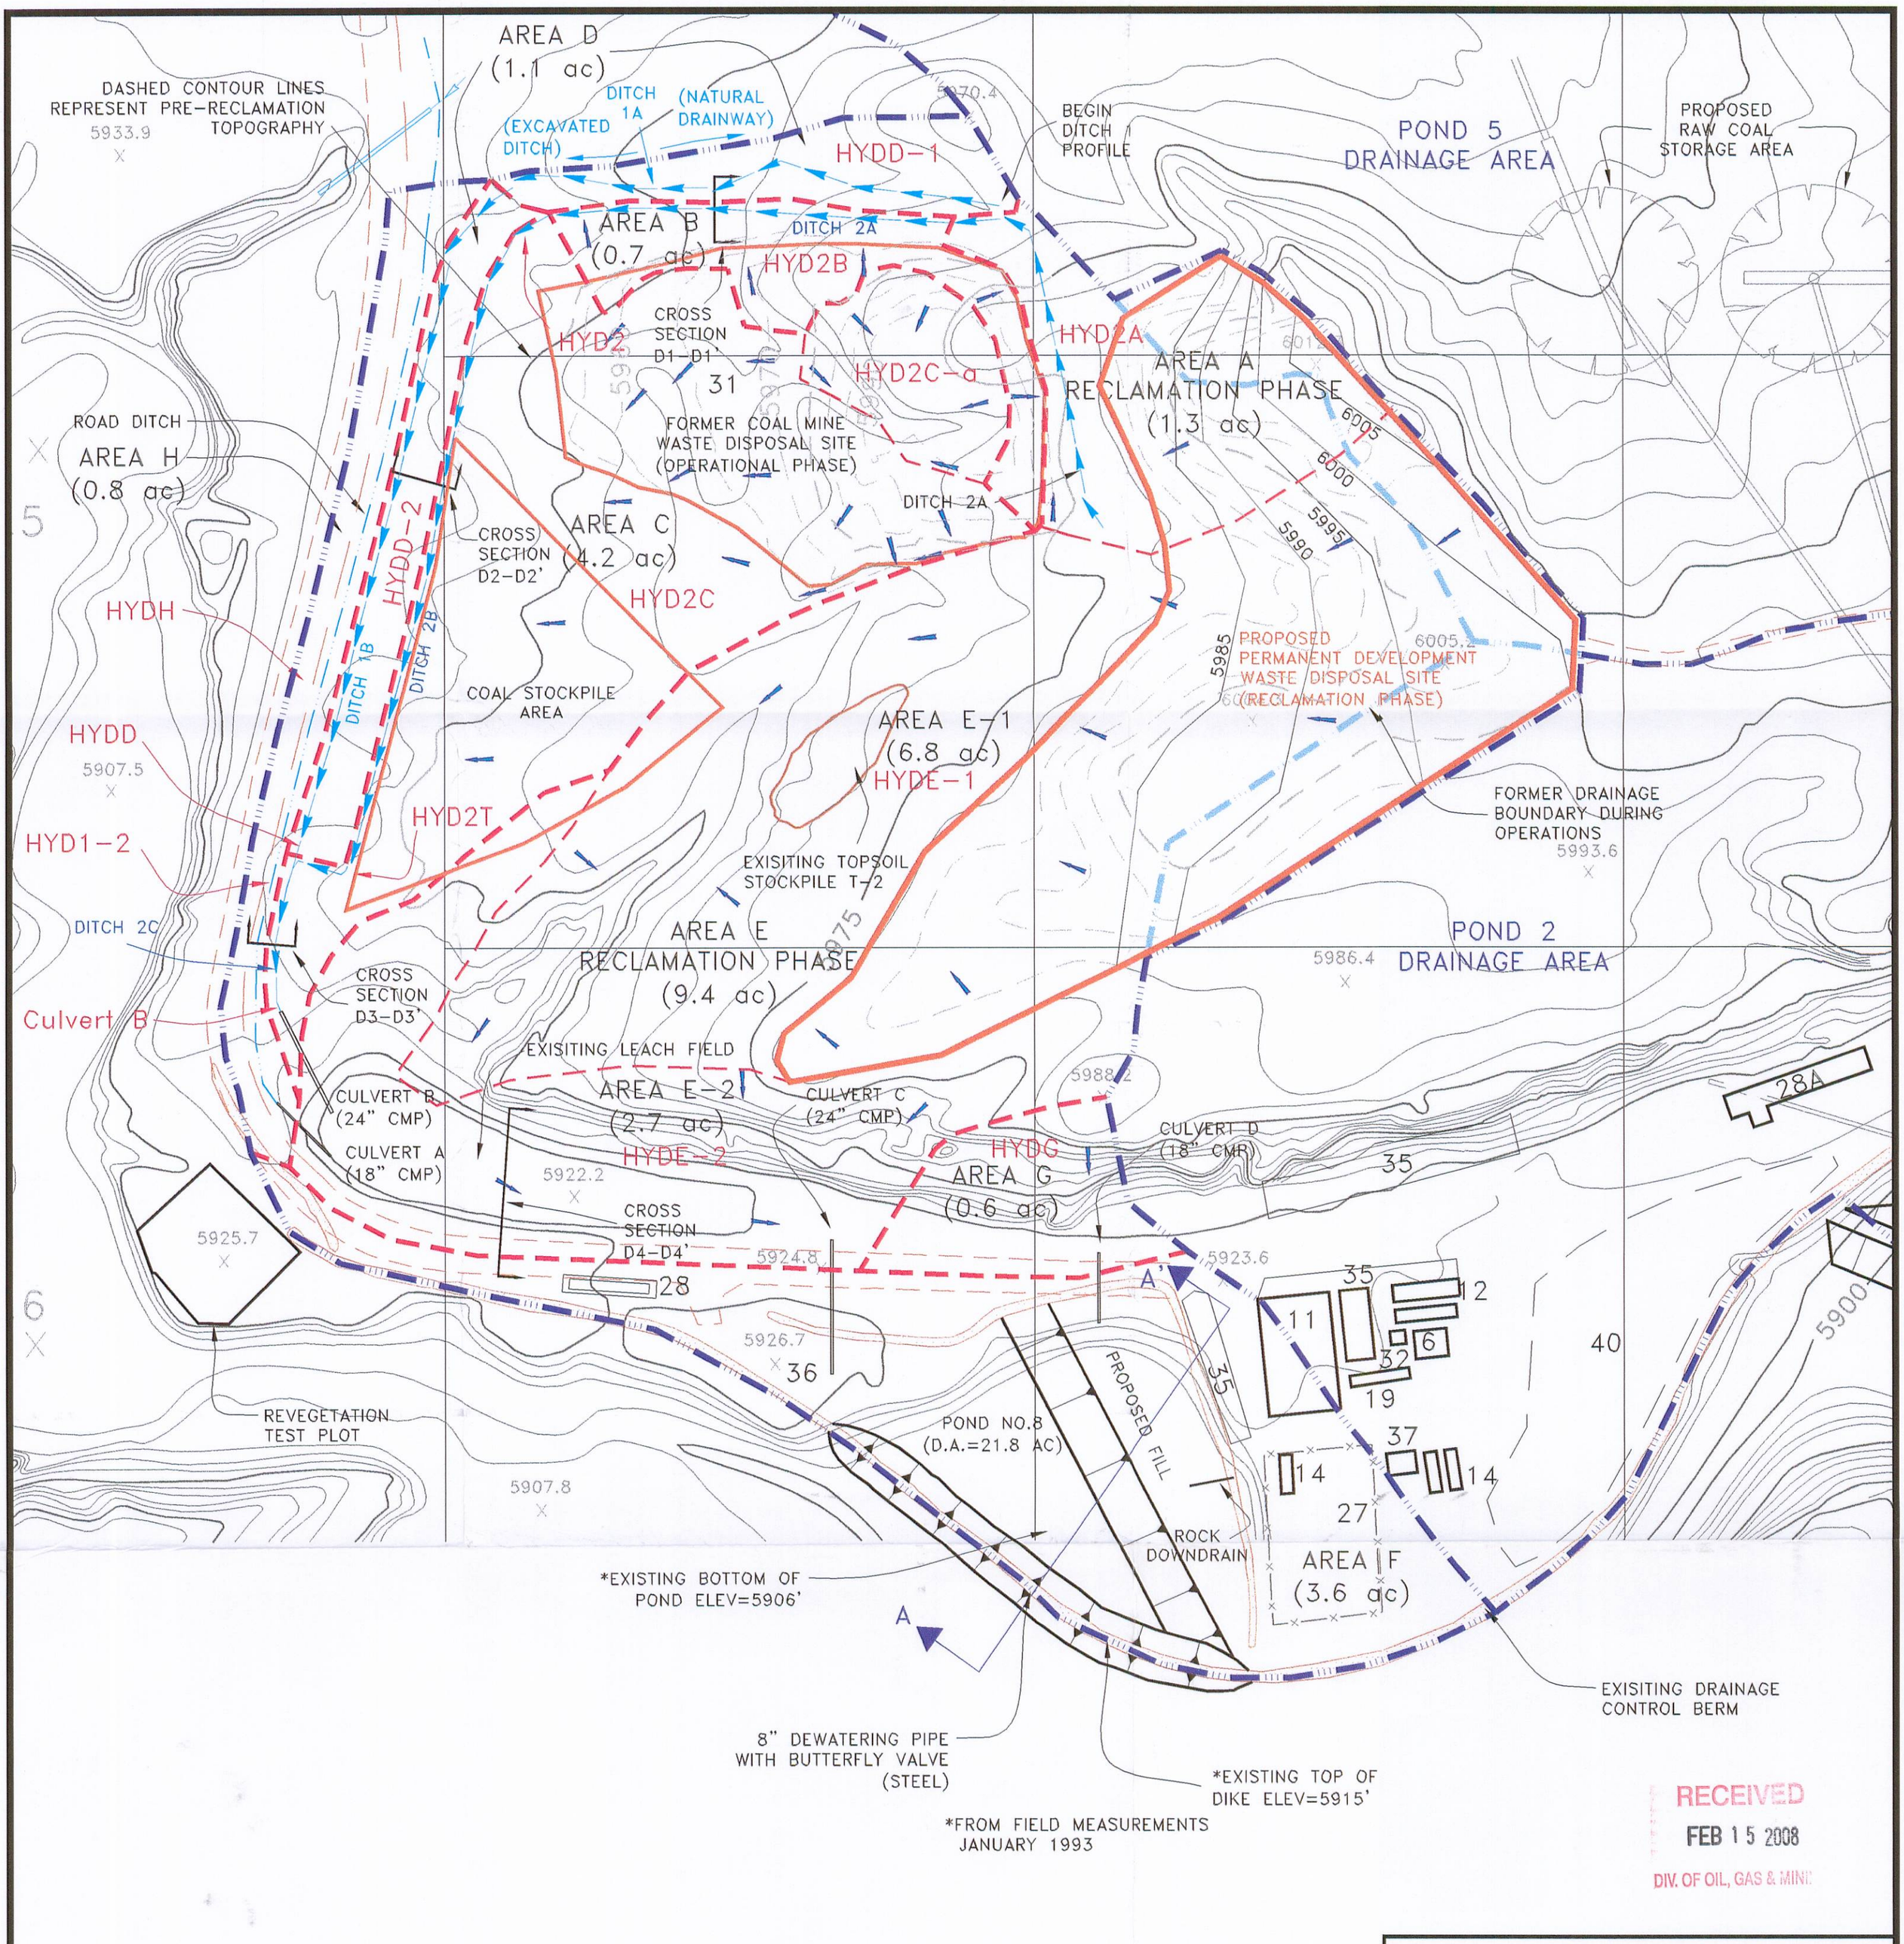

NO.	REVISIONS	BY	DATE
1	"ASBUILT 18" CMP, RIP RAP & 8" STEEL PIPE"	JNT	6-21-93
2	REVISED REFUSE AREA DRAINAGE DESIGN	NPN	02-08