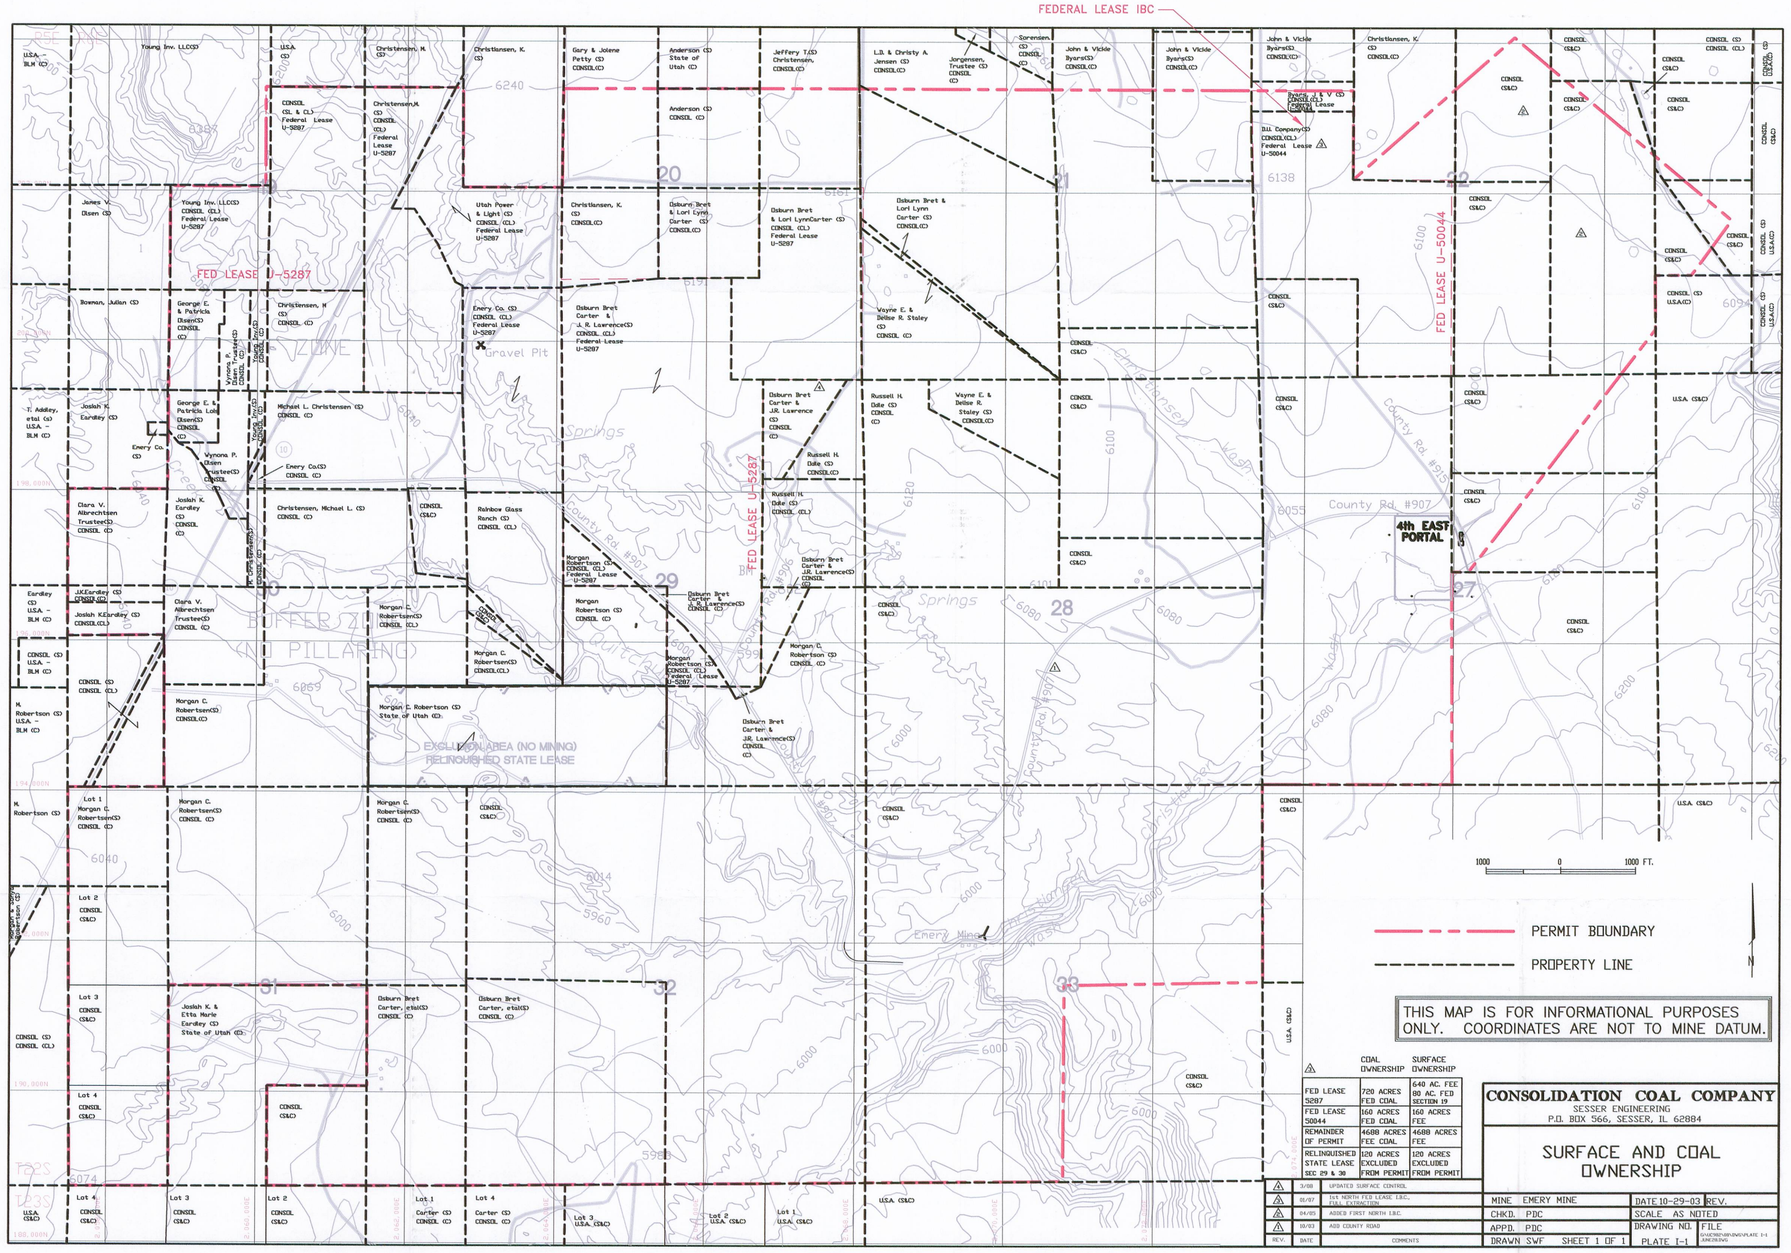

	COAL OWNERSHIP	SURFACE OWNERSHIP
FED LEASE 5287	720 ACRES FED COAL	640 AC. FEE 80 AC. FED SECTION 19
FED LEASE 50044	160 ACRES FED COAL	160 ACRES FEE
REMAINDER OF PERMIT	4688 ACRES FEE COAL	4688 ACRES FEE
RELINQUISHED STATE LEASE SEC 29 & 30	120 ACRES EXCLUDED FROM PERMIT	120 ACRES EXCLUDED FROM PERMIT

REV.	DATE	COMMENTS
3	3/08	UPDATED SURFACE CONTROL
2	01/97	1st NORTH FED LEASE I.B.C., FULL EXTRACTION.
1	04/95	ADDED FIRST NORTH I.B.C.
1	10/93	ADD COUNTY ROAD

CONSOLIDATION COAL COMPANY
SESSER ENGINEERING
P.O. BOX 566, SESSER, IL 62884

SURFACE AND COAL OWNERSHIP

MINE	EMERY MINE	DATE 10-29-03	REV.
CHKD.	PDC	SCALE	AS NOTED
APPD.	PDC	DRAWING NO.	FILE G:\UCB82.08\MINE\PLATE I-1 (REVISED).DWG
DRAWN	SWF	SHEET 1 OF 1	PLATE I-1

REGISTERED PROFESSIONAL ENGINEER
No. 168246
RICHARD B. WHITE
STATE OF UTAH

RECEIVED
MAR 21 2008
DIV. OF OIL, GAS & MINING

File in:
☐ Confidential
☐ Shelf
☒ Expandable
Refer to Record No. 0014 Date 3/21/08
In C/015/0015, Incoming
For additional information