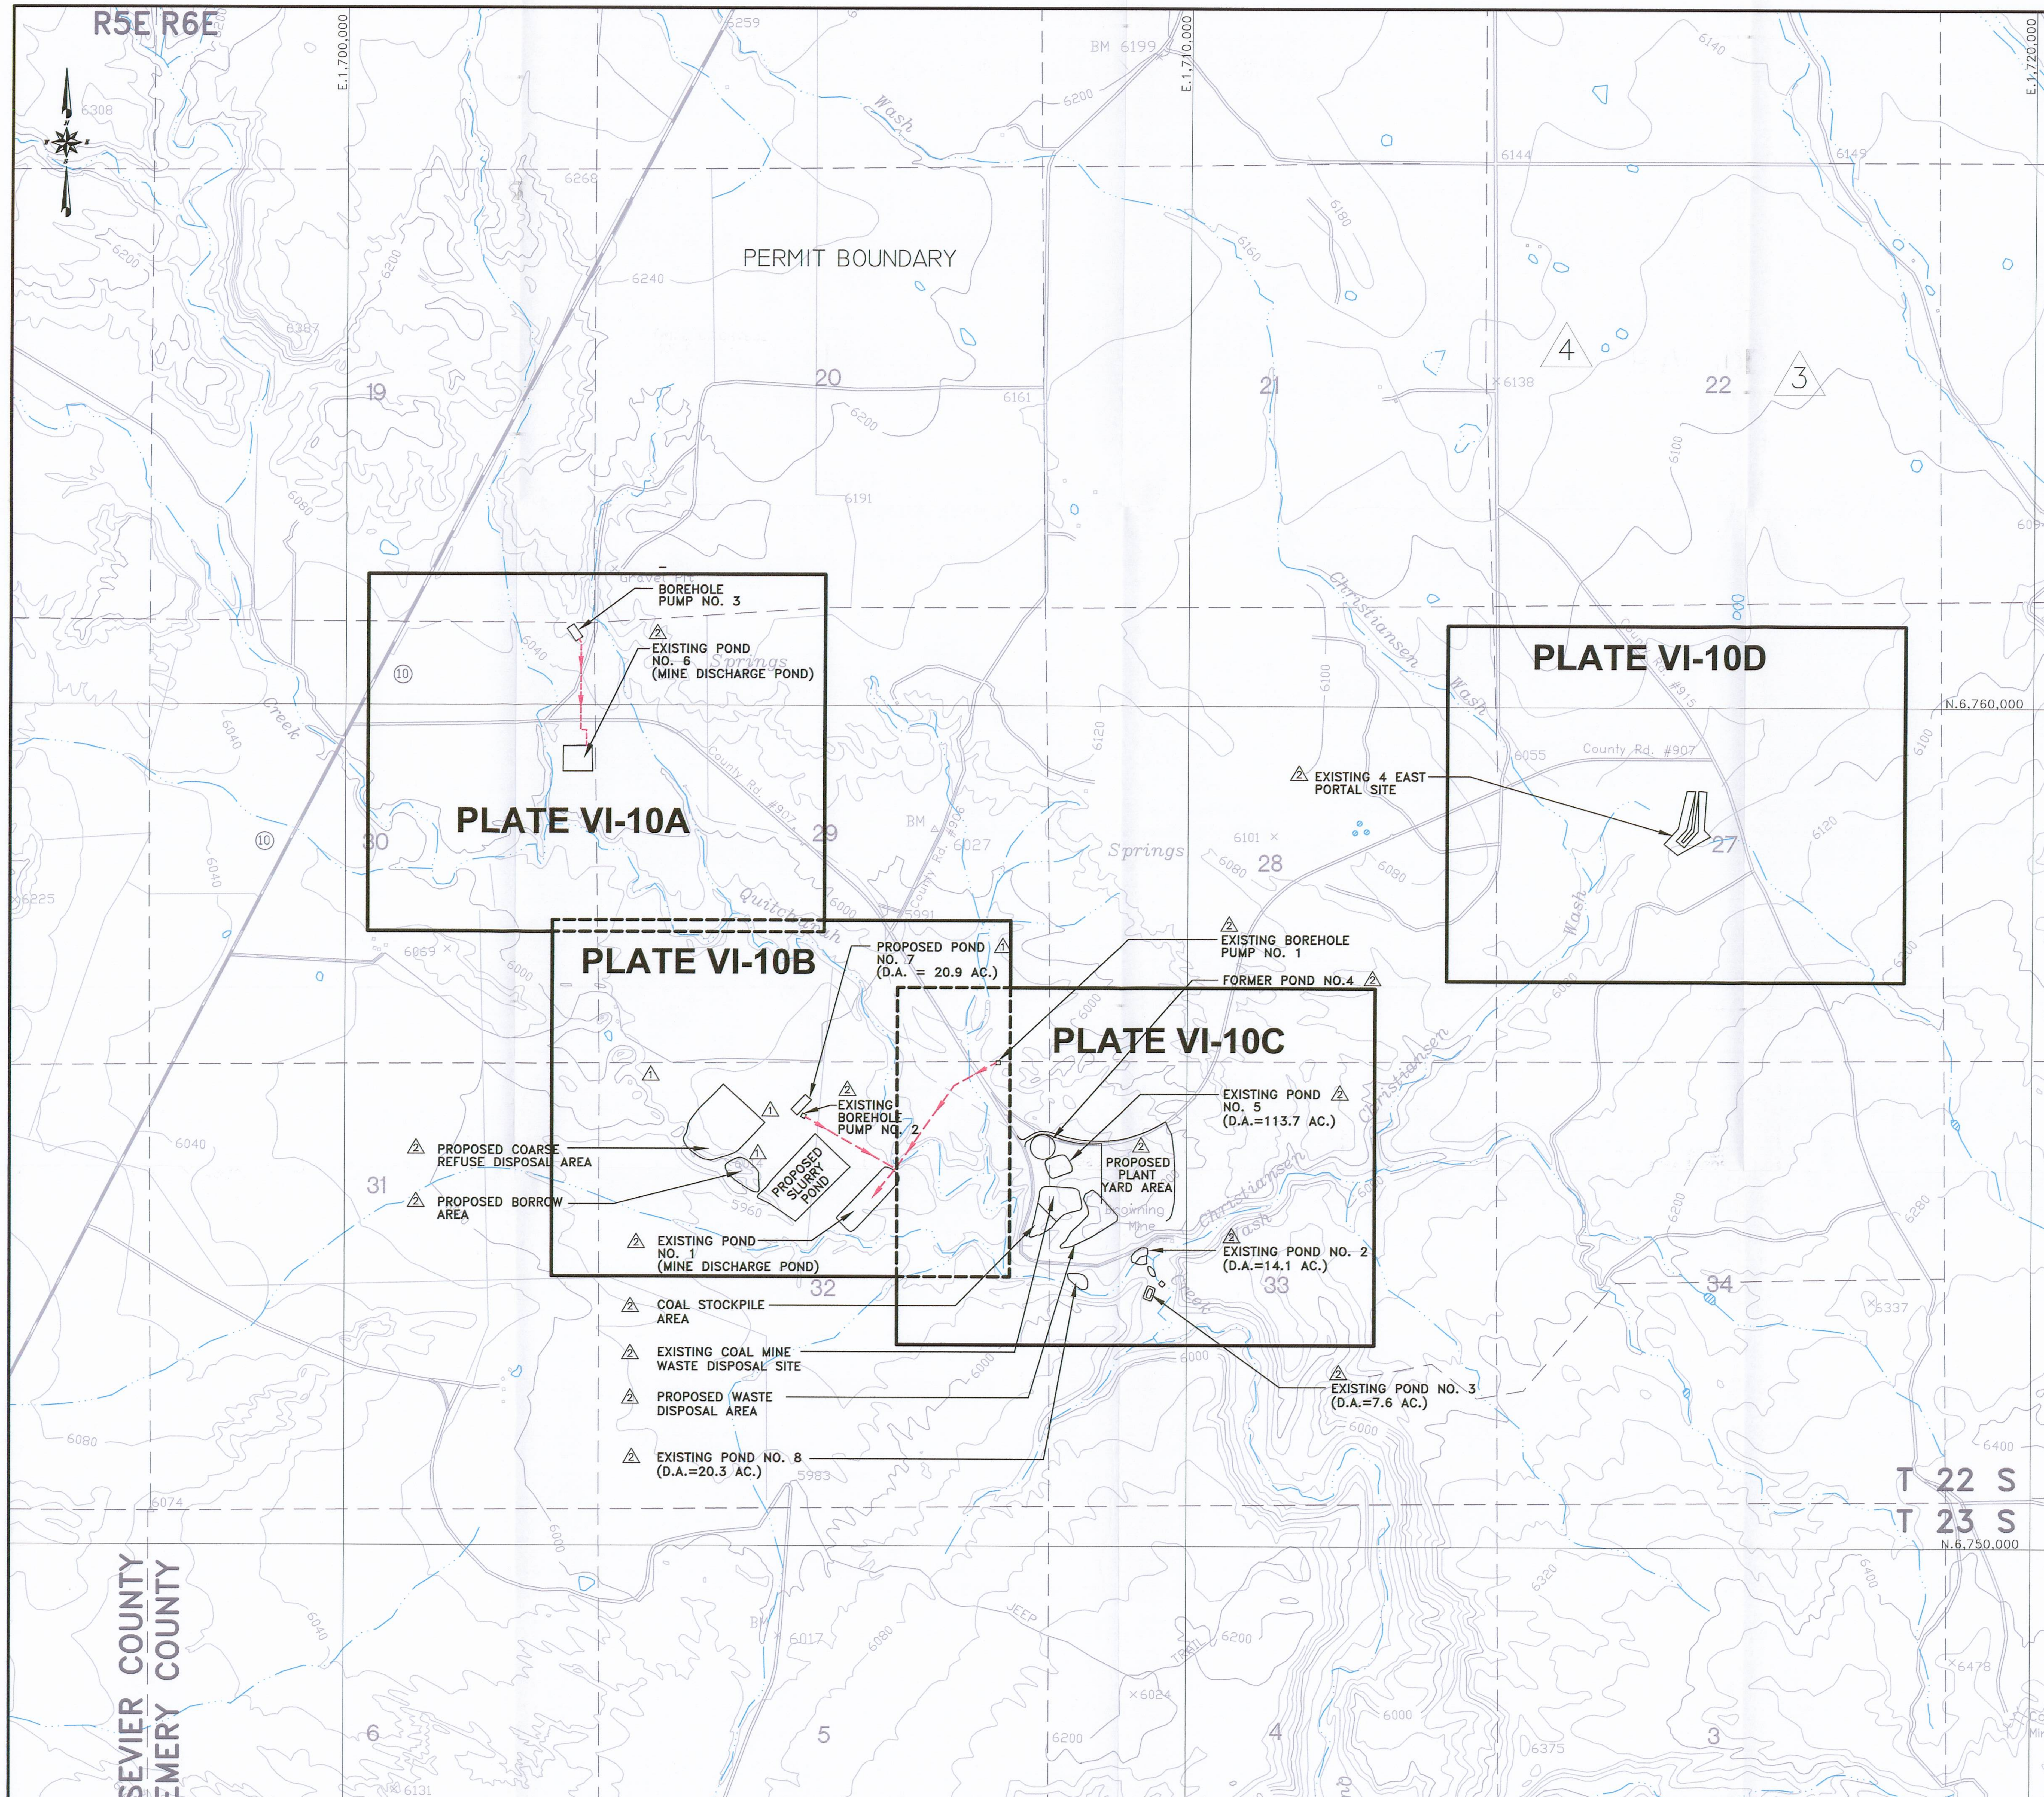

G:\UC982\14 - Hydrology rewrite\CHAPVI-PLATES\PLATE VI-10.dwg, 24X36, 3/18/2008 4:19:42 PM

EarthFax

BASE MAP:
U.S.G.S 7.5 MINUTE QUADRANGLE'S, EMERY WEST 1968, EMERY EAST 1968, PHOTO REVISED 1978, MESA BUTTE 1968, PHOTO REVISED 1978, WALKER FLATE 1968, PHOTO REVISED 1978.

COORDINATE SYSTEM:
STATE PLANE COORDINATES, NAD 83 CONUS, ZONE 4302-UTAH, CENTRAL - US FEET, VERTICAL DATUM - NAVD 88-US FEET

EXTERNAL REFERENCE:
G:\UC982\03\DWG\XREF-USGSMAP.DWG
G:\UC982\03\DWG\MAR2007-CLEAN\XREF-PERM-MAR2007.DWG
G:\UC982\03\DWG\XREF-SECTION.DWG

REVISIONS

NO.	DATE	BY	DESCRIPTION	NO.	DATE	BY	DESCRIPTION
1	2/94	CDP	DIVISION ORDER NO. 93 B	5	3/08	JAG	INDEX MAP DESIGNATION
2	5/95	TDK	LABELS "EXISTING AND PROPOSED" ADDED				
3	6/30/05	JAG	ADDED FIRST NORTH I.B.C.				
4	12/12/06	JAG	1st NORTH FED LEASE IBC, FULL EXTRACTION				

SCALE: 1" = 1000' (0' – 1000')
CONTOUR INTERVAL = 40'

DRAWN BY: SWF
APPROVED BY: JAG
CHECKED BY: JAG
DWG DATA: G:\UC982\03\DWG\PLATE VI-10.DWG
ORIGINAL DATE: 7/90
RE-DRAWN DATE: 12/05

EMERY MINE
EMERY COUNTY, UTAH
PERMIT NO. ACT015/015

CONSOLIDATION COAL COMPANY
P.O. BOX 566
SESSER, IL 62884-0566

PLATE VI-10
SURFACE DRAINAGE CONTROL INDEX MAP

File in:
☐ Confidential
☐ Shelf
☒ Expandable
Refer to Record No. 0014 Date 03212008
In C/015 0015, 2008, Incoming
For additional information

REGISTERED PROFESSIONAL ENGINEER
No. 168246
RICHARD B. WHITE
STATE OF UTAH

RECEIVED
MAR 21 2008
DIV. OF OIL, GAS & MINING