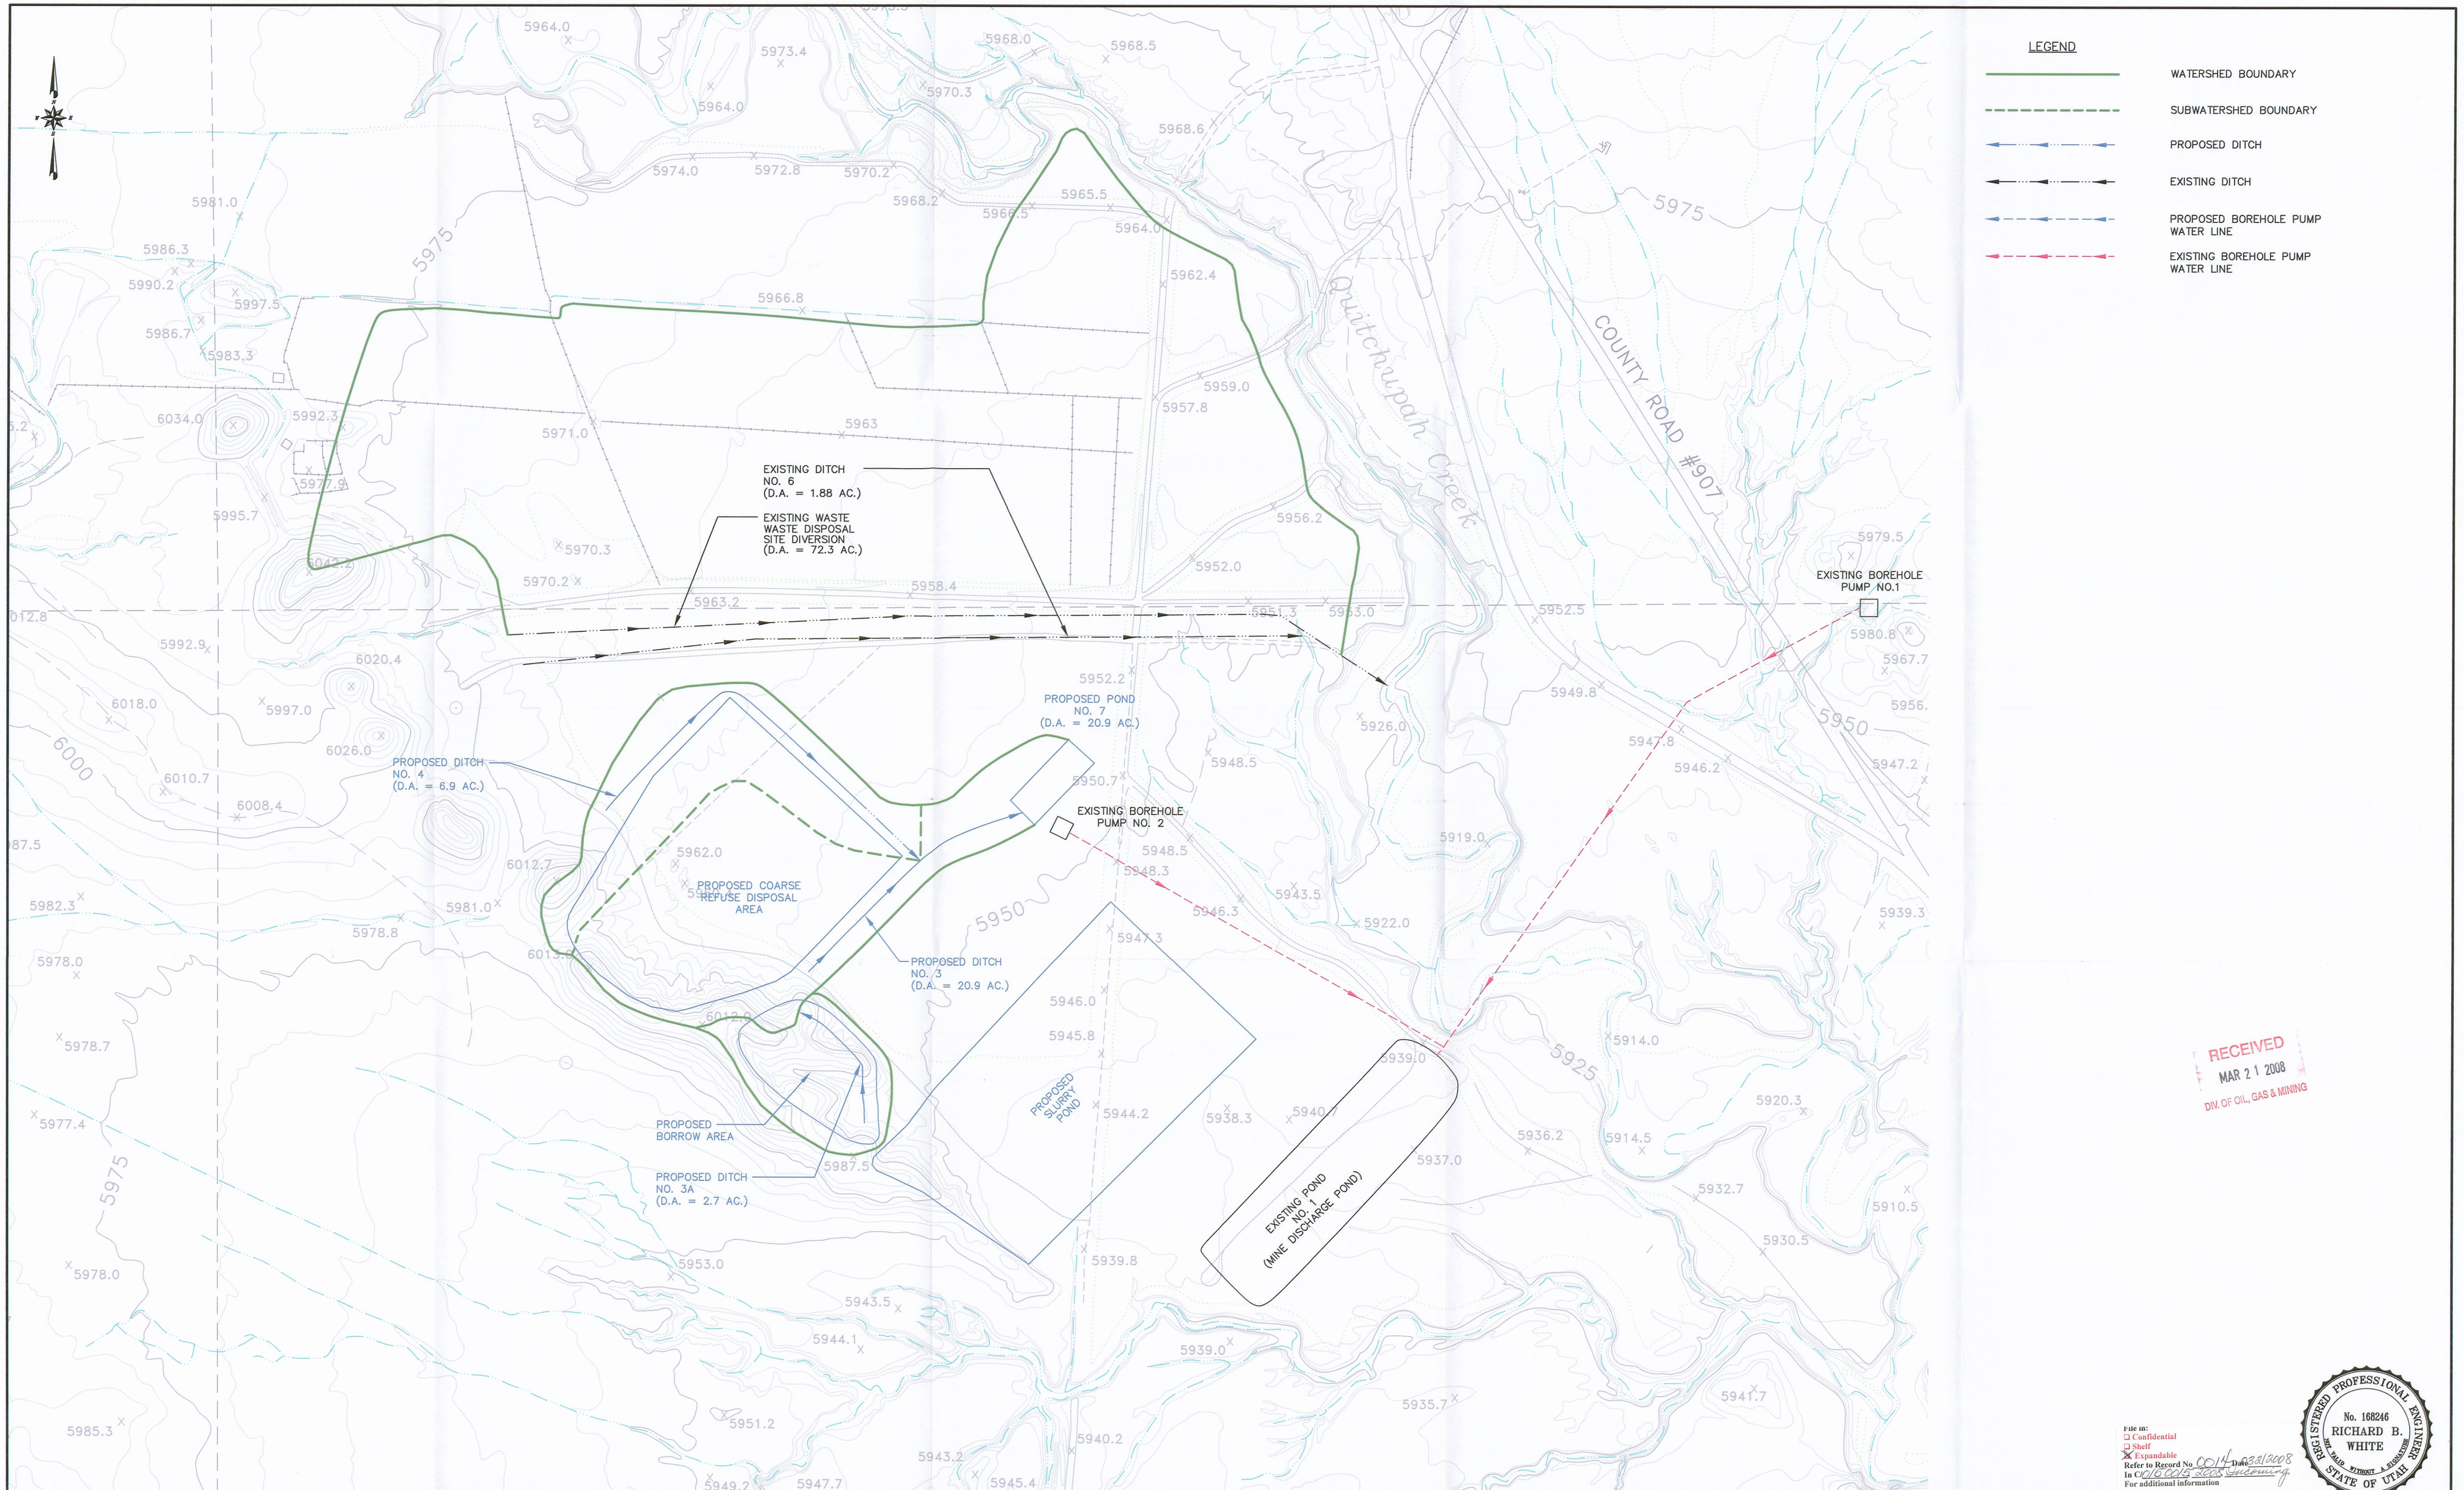

EarthFax	BASE MAP:	EXTERNAL REFERENCE: G:\UC982\XREFS-CURRENT\XREF-SECTION G:\UC982\EF-VECTORED-MAPS\NAD 27\NAD 83 BASEMAP	REVISIONS	NO.	DATE	BY	DESCRIPTION	NO.	DATE	BY	DESCRIPTION
	COORDINATE SYSTEM: STATE PLANE COORDINATES. NAD 83 CONUS ZONE 4302-UTAH, CENTRAL - US FEET VERTICAL DATUM - NAVD 88-US FEET			1	3/08	JAG	NEW DETAILED DRAINAGE MAPS				

0' 200'
SCALE: 1" = 200'
CONTOUR INTERVAL = 5'

DRAWN BY: SWF	CHECKED BY: RBW	ORIGINAL DATE: 10/07	EMERY MINE EMERY COUNTY, UTAH
APPROVED BY: JAG	DWG DATA: G:\UC982\14-HYDROLOGY REWRITE CHAPVI-PLATES\CHAPVI-10B.DWG		PERMIT NO. ACT015/015

CONSOLIDATION COAL COMPANY
P.O. BOX 566
SESSER, IL 62884-0566

PLATE VI-10B
SURFACE DRAINAGE CONTROL MAP