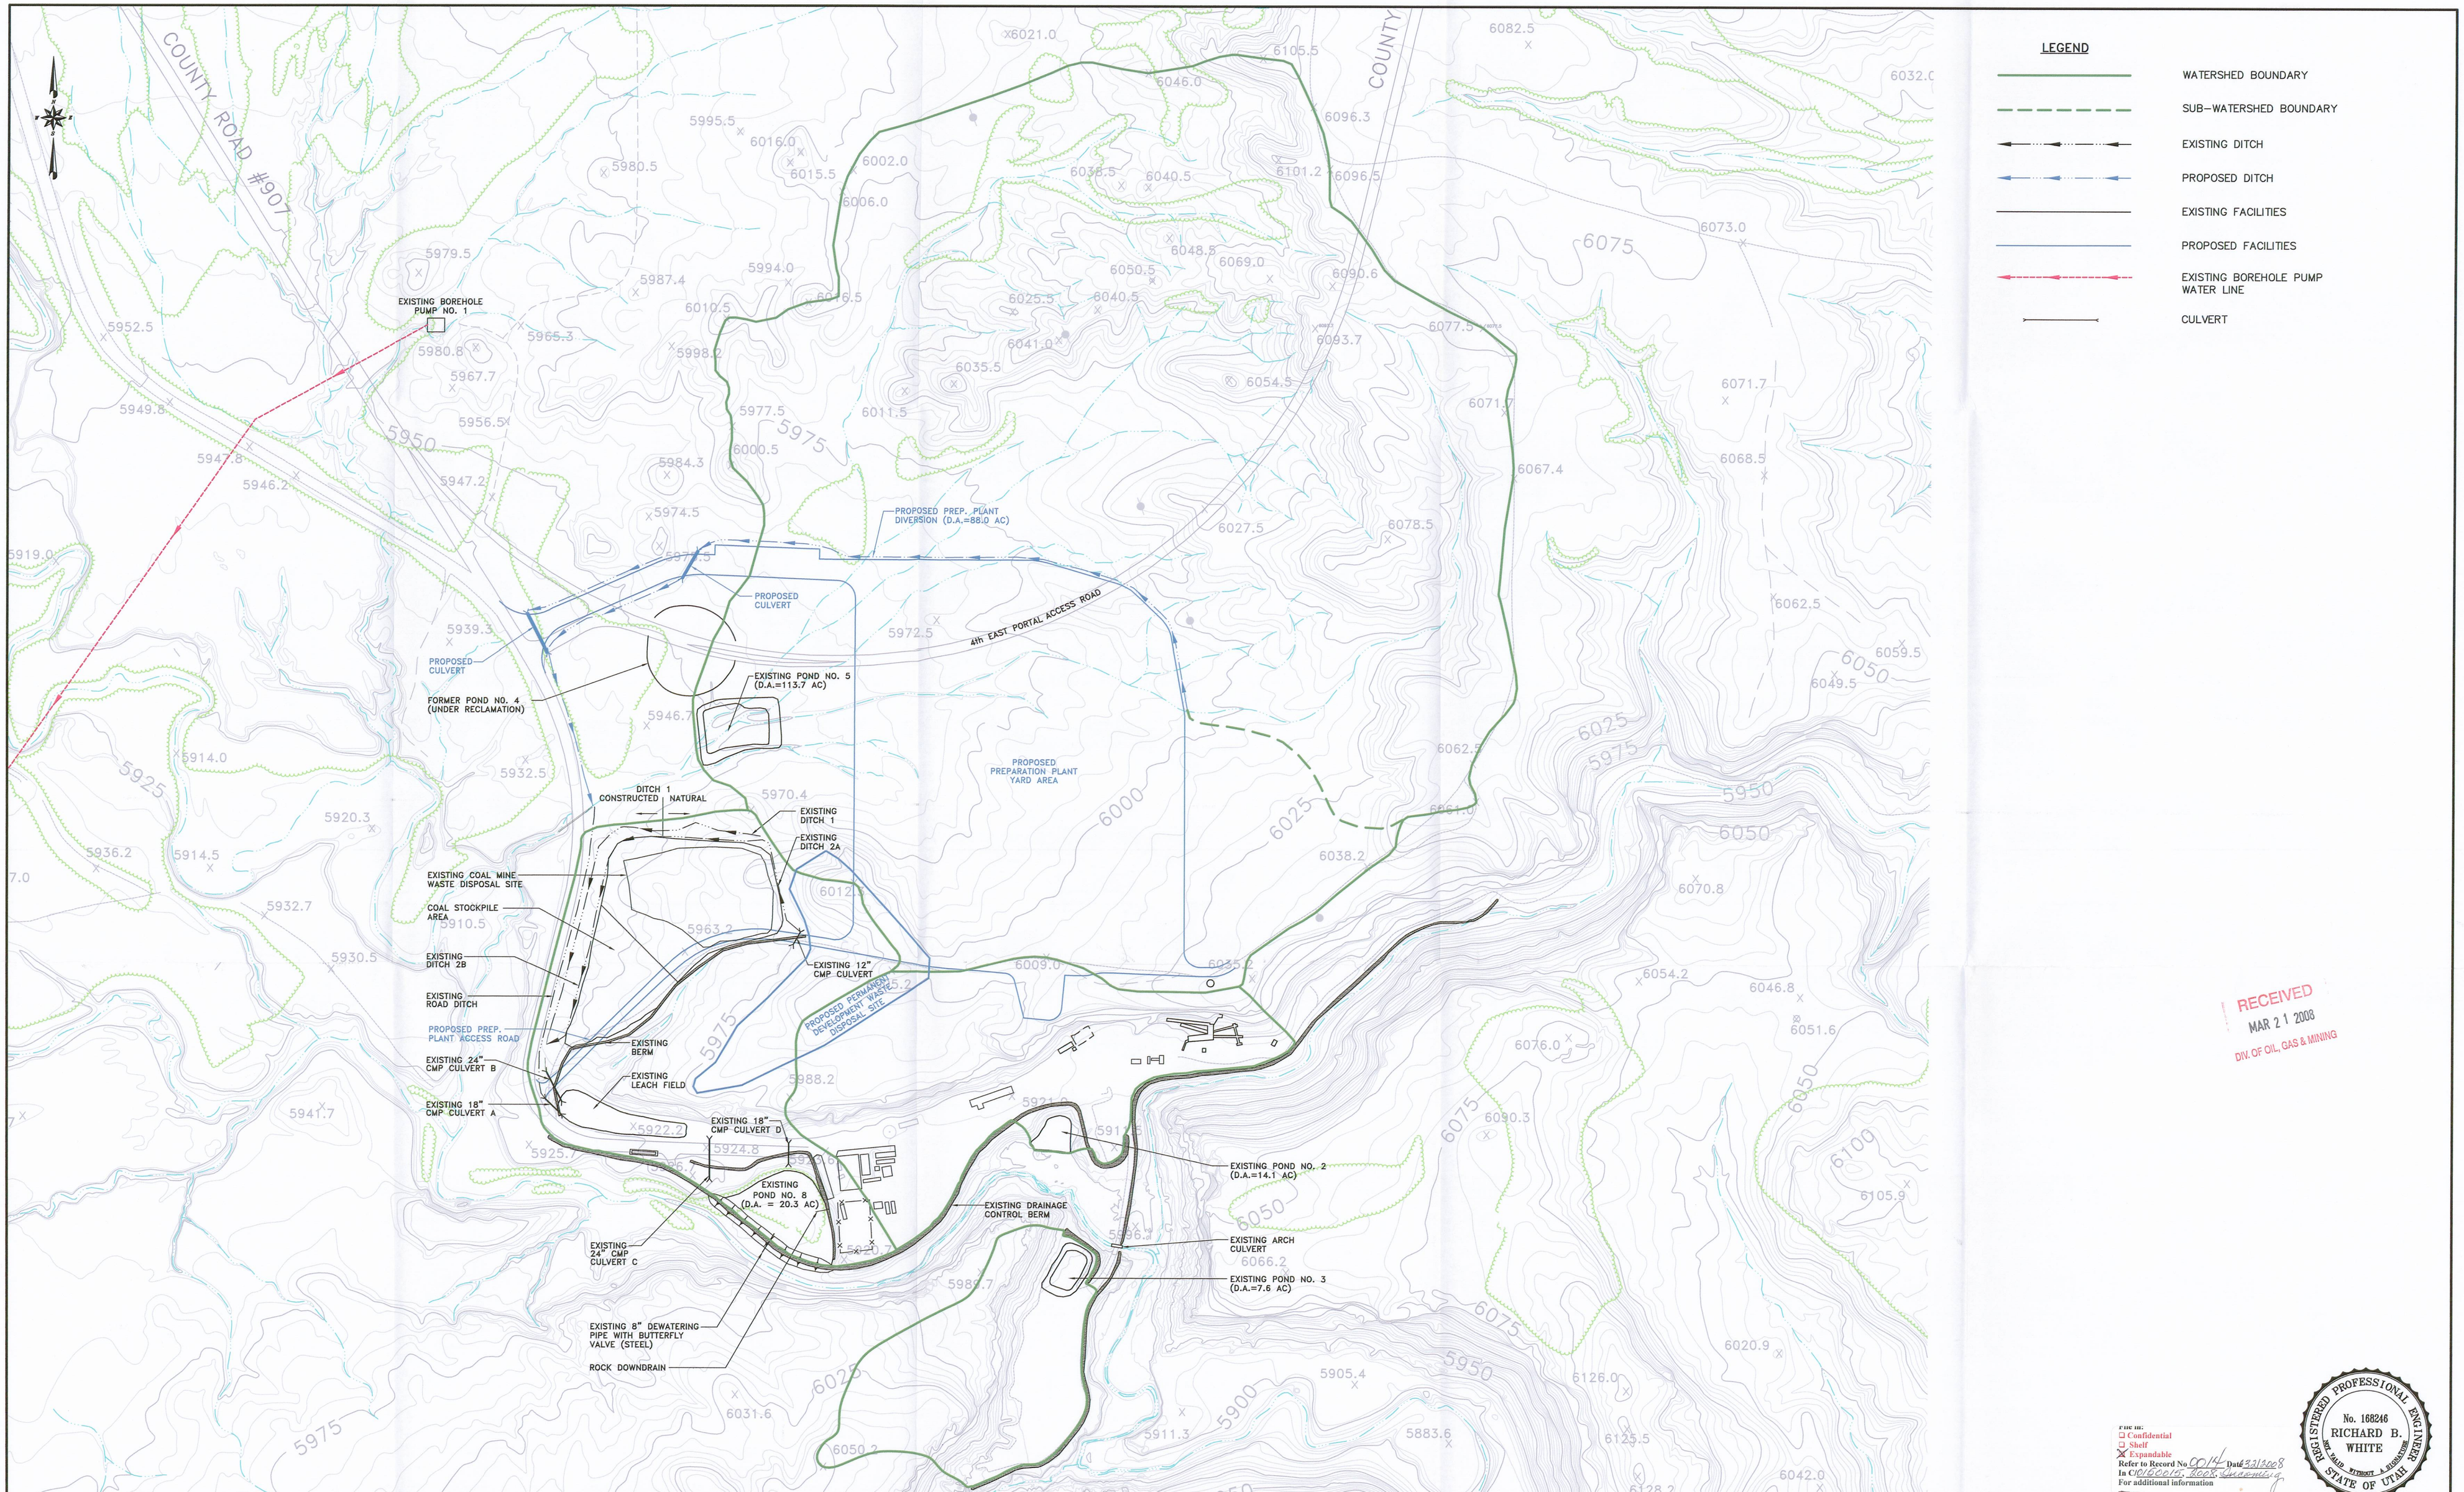

LEGEND

- WATERSHED BOUNDARY
- SUB-WATERSHED BOUNDARY
- EXISTING DITCH
- PROPOSED DITCH
- EXISTING FACILITIES
- PROPOSED FACILITIES
- EXISTING BOREHOLE PUMP WATER LINE
- CULVERT

RECEIVED
MAR 21 2008
DIV. OF OIL, GAS & MINING

FILE IN:
☐ Confidential
☐ Shelf
☒ Expandable
Refer to Record No. 0014 Date 3/21/2008
In C/0160015, 2008, Incoming
For additional information

REGISTERED PROFESSIONAL ENGINEER
No. 168246
RICHARD B. WHITE
NOT VALID WITHOUT A SIGNATURE
STATE OF UTAH

EarthFax

BASE MAP:

COORDINATE SYSTEM:
STATE PLANE COORDINATES.
NAD 83 CONUS
ZONE 4302-UTAH, CENTRAL - US FEET
VERTICAL DATUM - NAVD 88-US FEET

EXTERNAL REFERENCE:
G:\UC982\XREFS-CURRENT\XREF-SECTION
G:\UC982\EF-VECTORED-MAPS\NAD 27\NAD 83 BASEMAP

REVISIONS

NO.	DATE	BY	DESCRIPTION	NO.	DATE	BY	DESCRIPTION
1	3/08	JAG	NEW DETAILED DRAINAGE MAPS				

0' 200'
SCALE: 1" = 200'

DRAWN BY: SWF
CHECKED BY: RBW
ORIGINAL DATE: 10/07
APPROVED BY: JAG
DWG DATA: G:\UC982\14-HYDROLOGYREWRITE\CHAPVI-PLATES\PLATE VI-10C

EMERY MINE
EMERY COUNTY, UTAH
PERMIT NO.
ACT015/015

CONSOLIDATION COAL COMPANY
P.O. BOX 566
SESSER, IL 62884-0566

PLATE VI-10C
SURFACE DRAINAGE CONTROL MAP

G:\UC982\14 - Hydrology rewrite\CHAPVI-PLATES\PLATE VI-10C.dwg, 24X36, 3/19/2008 12:17:07 PM