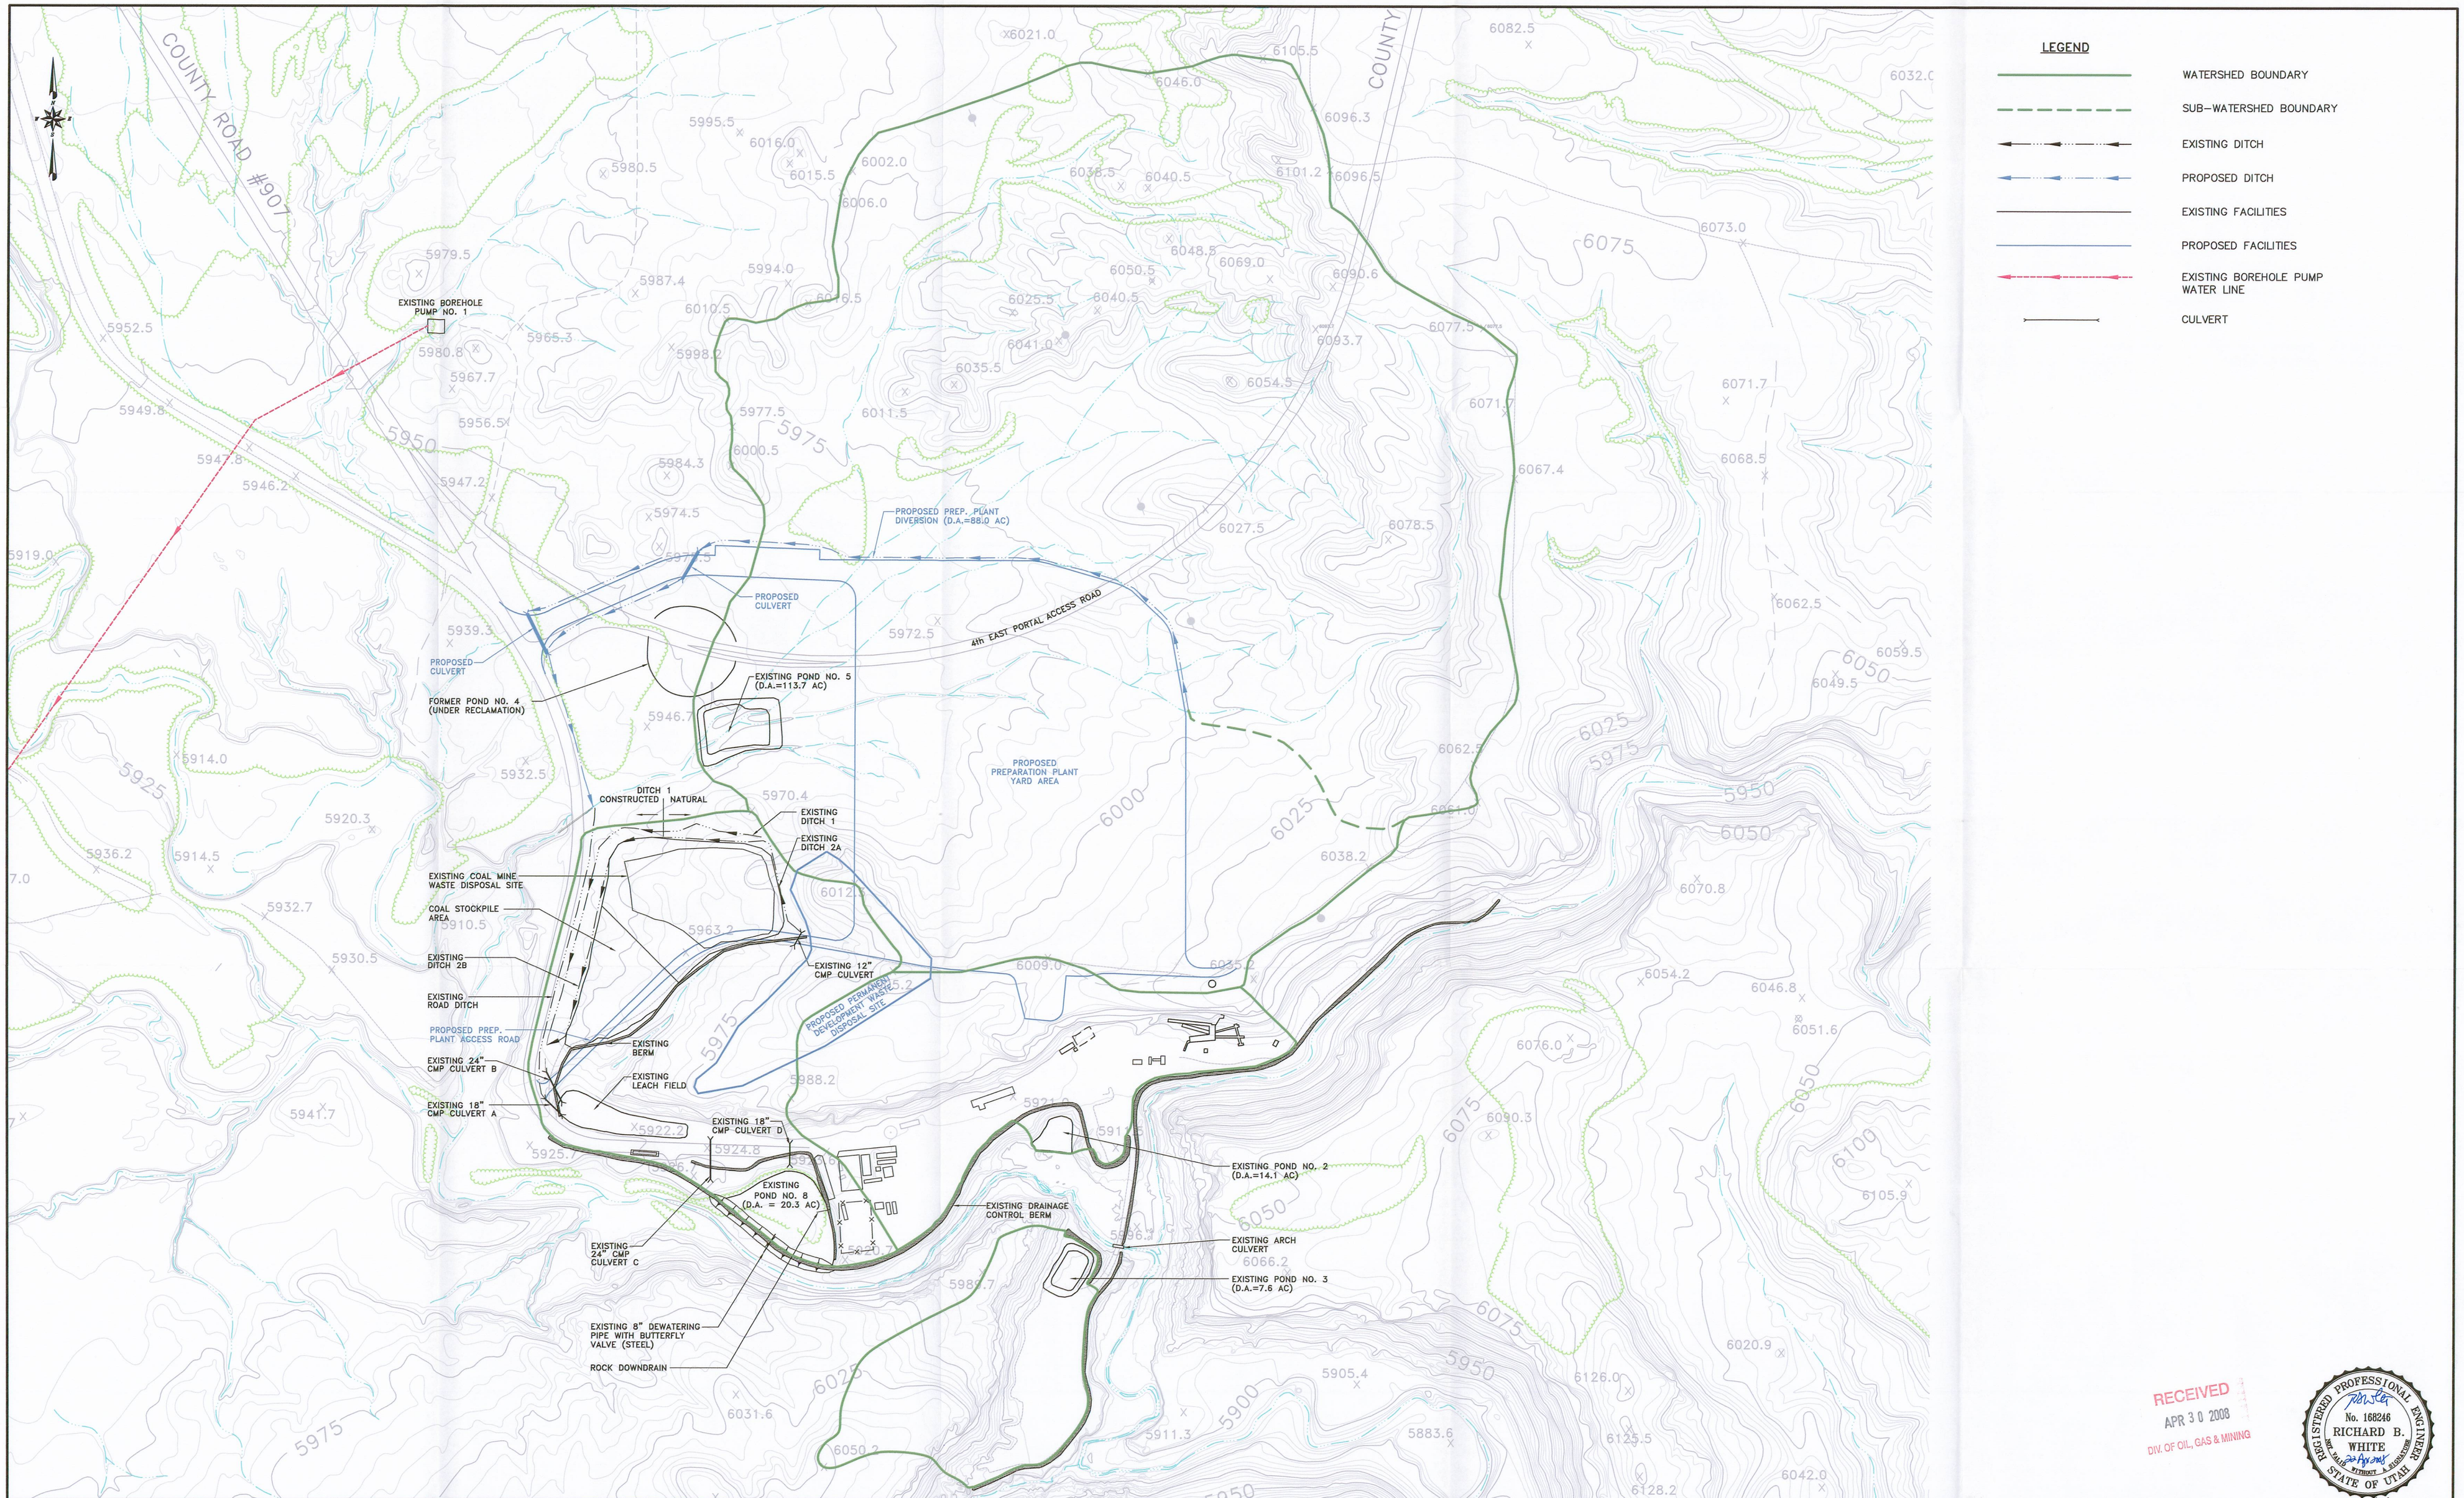

RECEIVED
APR 30 2008
DIV. OF OIL, GAS & MINING

REGISTERED PROFESSIONAL ENGINEER
No. 168246
RICHARD B. WHITE
STATE OF UTAH

EarthFax

BASE MAP:

COORDINATE SYSTEM:
STATE PLANE COORDINATES.
NAD 83 CENTRAL
ZONE 4302--UTAH, CENTRAL -- US FEET
VERTICAL DATUM -- NAD 88--US FEET

EXTERNAL REFERENCE:
G:\UC982\XREFS-CURRENT\XREF-SECTION
G:\UC982\EF-VECTORED-MAPS\NAD 27\NAD 83 BASEMAP

REVISIONS	NO.	DATE	BY	DESCRIPTION	NO.	DATE	BY	DESCRIPTION
	1	3/08	JAG	NEW DETAILED DRAINAGE MAPS				

0' 200'
SCALE: 1" = 200'

DRAWN BY: SWF	CHECKED BY: RBW	ORIGINAL DATE: 10/07
APPROVED BY: JAG	DWG DATA: G:\UC982\14-HYDROLOGYREWRITE\CHAPVI-PLATES\PLATE VI-10C	

EMERY MINE
EMERY COUNTY, UTAH
PERMIT NO.
ACT015/015

CONSOLIDATION COAL COMPANY
P.O. BOX 566
SESSER, IL 62884-0566

PLATE VI-10C
SURFACE DRAINAGE CONTROL MAP

G:\UC982\14 - Hydrology rewrite\CHAPVI-PLATES\PLATE VI-10C.dwg, 4/22/2008 8:45:27 AM, \\SERVER\HP Designjet 800 42 by HP