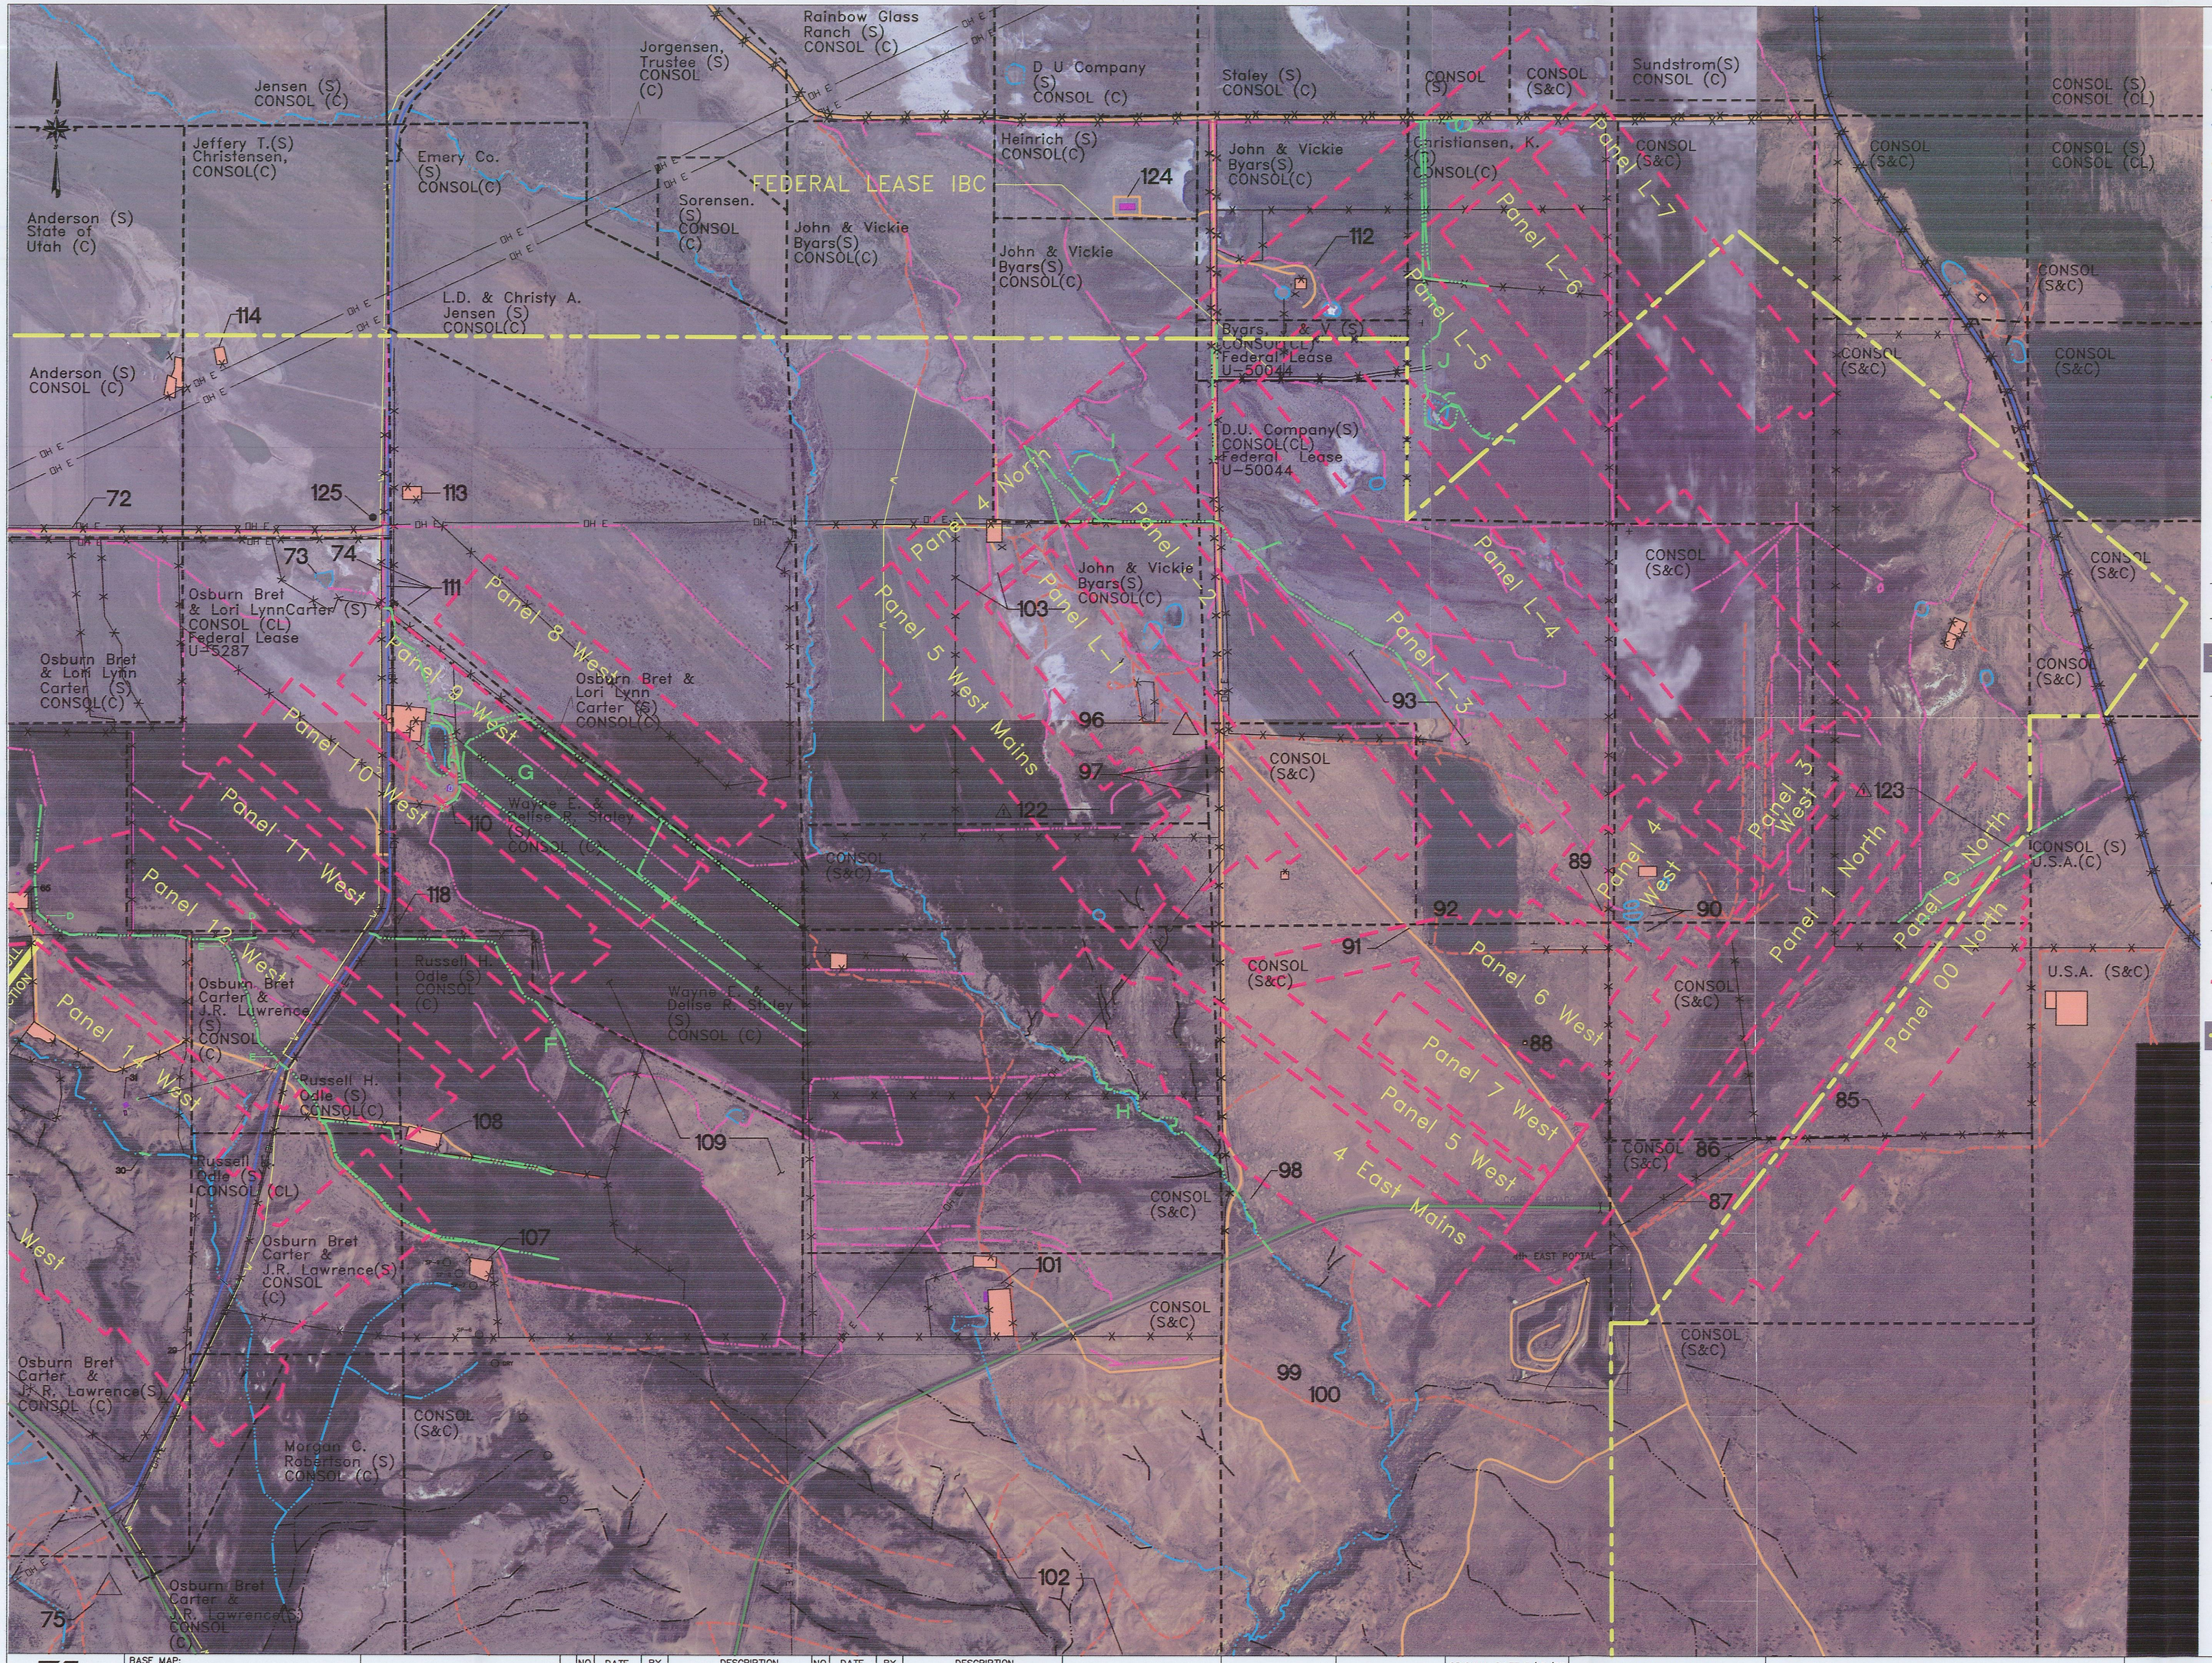

LEGEND

- ROAD, SECONDARY, HARD SURFACE
- ROAD, LIGHT DUTY, HARD OR IMPROVED SURFACE
- ROAD, UNIMPROVED SURFACE
- JEEP TRAIL
- NEW COUNTY ROAD
- INTERMITTENT STREAM
- EPHEMERAL STREAM
- IRRIGATION DITCH (VALLEY ENGINEERING, 1980)
- A — IRRIGATION DITCH (FIELD SURVEY)
- EXISTING CULVERT
- SURVEYED CULVERT (FIELD SURVEY)
- SP-3 — IRRIGATION SEEPAGE (VALLEY ENGINEERING, 1980)
- OH E — POWER LINE
- UG T — UNDERGROUND TELEPHONE LINE
- W — BURRIED 8" WATER LINE
- FENCE LINE
- CORRAL AREA
- STRUCTURE
- SURVEYED POWER POLE (FIELD SURVEY)
- PROPERTY BOUNDARY
- SECTION LINE
- TO BE FULLY EXTRACTED
- PERMIT BOUNDARY
- MANHOLE

RECEIVED
JAN 28 2009
DIV. OF OIL, GAS & MINING

REGISTERED PROFESSIONAL ENGINEER
No. 168246
RICHARD B. WHITE
26 Jan 2009
STATE OF UTAH

NOTE:
PRE-SUBSIDENCE SURVEYS FOR THE 14th/15th WEST PANELS AND THE ZERO NORTH/6th WEST/4th EAST MAINS HAVE PREVIOUSLY BEEN SUBMITTED IN THE SPRING AND FALL 2007, RESPECTIVELY.

File in:
☐ Confidential
☐ Shelf
☒ Expandable
Refer to Record No. 0 Date 1/27/2009
In C0152015 2009 Su Mining
For additional information

EarthFax

BASE MAP:

COORDINATE SYSTEM:
STATE PLANE COORDINATES.
NAD 83 DATUM
ZONE 4302-UTAH, CENTRAL - US FEET
VERTICAL DATUM - NAVD 88-US FEET

EXTERNAL REFERENCE:

REVISIONS NO.	DATE	BY	DESCRIPTION	NO.	DATE	BY	DESCRIPTION

0' 500'
SCALE: 1" = 500'

DRAWN BY: AM
CHECKED BY: JAG
ORIGINAL DATE: 5/15/08
RE-DRAWN DATE:
APPROVED BY: JAG
DWG DATA: G:\UC982\12-PRESUBSIDENCE SURVEYS\SPRING 2008 SURVEYS\FIGURE1.DWG

EMERY MINE
EMERY COUNTY, UTAH
PERMIT NO.
ACT015/015

CONSOLIDATION COAL COMPANY
P.O. BOX 566
SESSER, IL 62884-0566

APPENDIX V-7, FIGURE 1
PRESUBSIDENCE SURVEY UPDATE
LIFE OF MINE, SPRING 2008