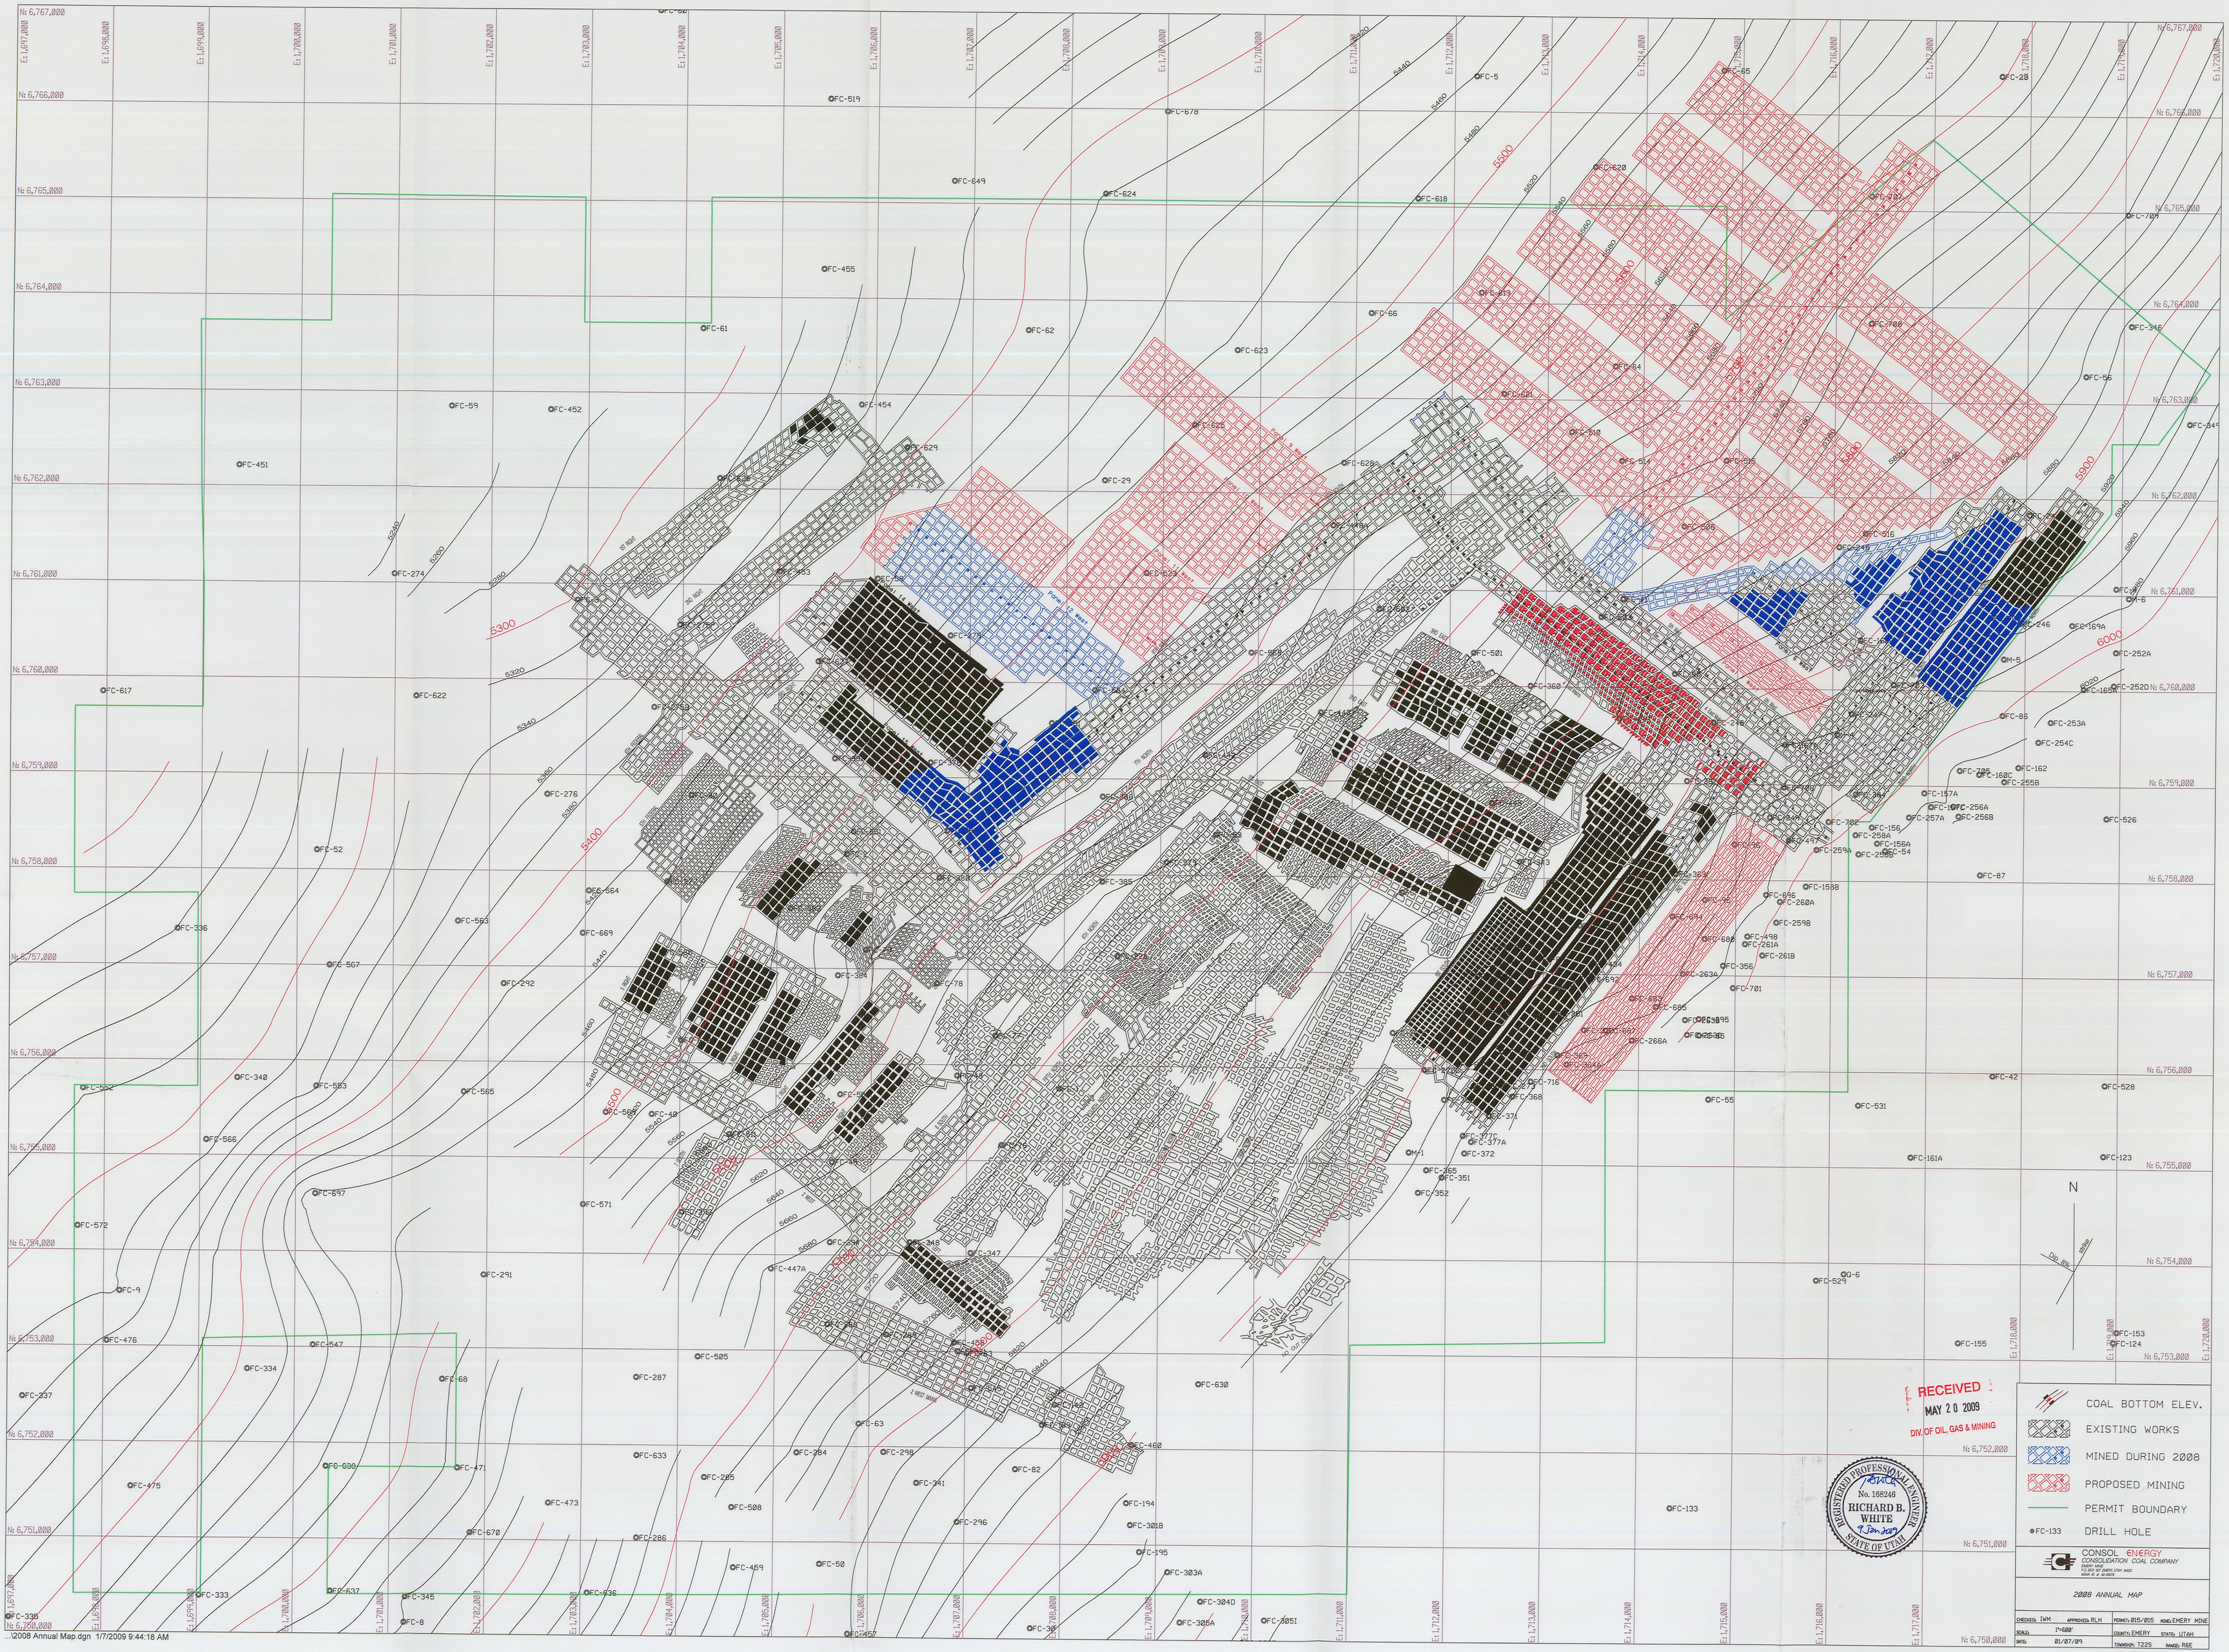
COAL BOTTOM ELEV.
EXISTING WORKS
MINED DURING 2008
PROPOSED MINING
PERMIT BOUNDARY
FC-133 DRILL HOLE
N
RECEIVED
MAY 20 2009
DIV. OF OIL, GAS & MINING
REGISTERED PROFESSIONAL ENGINEER
No. 168246
RICHARD B. WHITE
STATE OF UTAH
CONSOL ENERGY
CONSOLIDATION COAL COMPANY
2008 ANNUAL MAP
CHECKED: IWM
APPROVED: RLH
PERMIT: D15/015
MINE: EMERY MINE
SCALE: 1"=600'
COUNTY: EMERY
STATE: UTAH
DATE: 01/07/09
TOWNSHIP: T22S
RANGE: R6E
..\2008 Annual Map.dgn 1/7/2009 9:44:18 AM