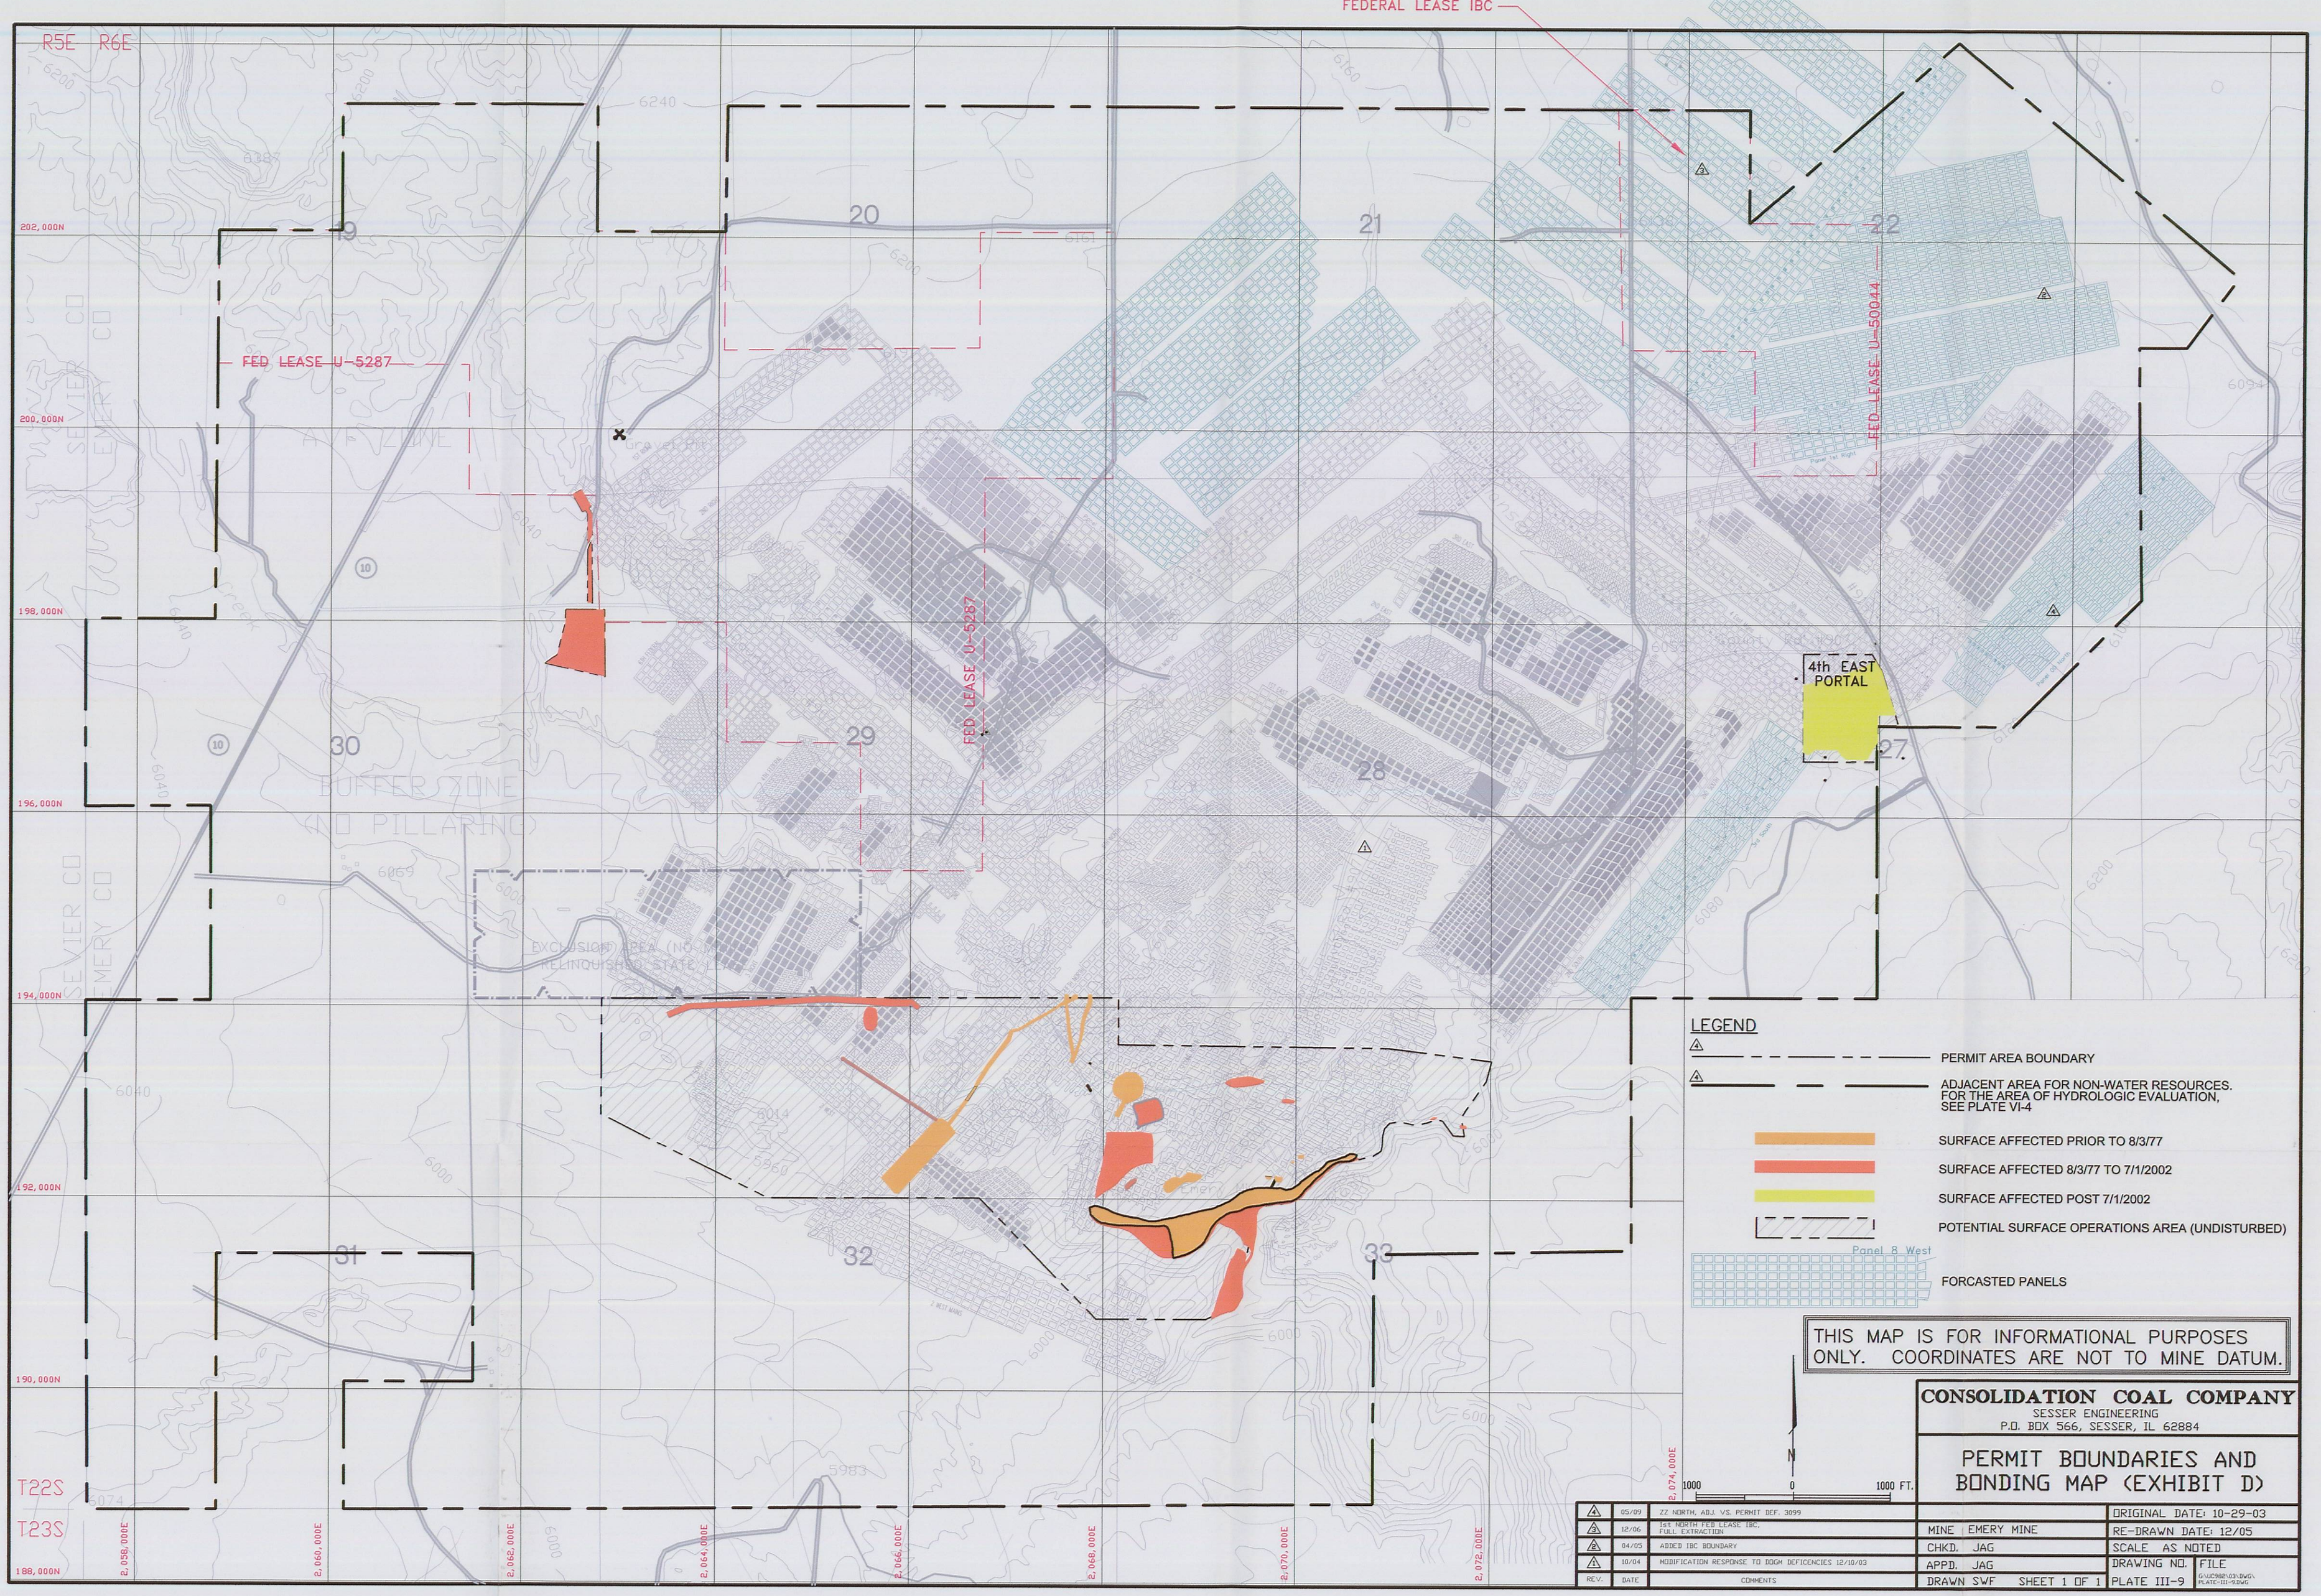
FEDERAL LEASE IBC
R5E R6E
FED LEASE U-5287
FED LEASE U-5287
FED LEASE U-50044
4th EAST PORTAL
BUFFER ZONE
NO PILLARING
EXCLUSION AREA (NO RELINQUISHMENT)
SEVIER CO
EMERY CO
T22S
T23S
LEGEND
PERMIT AREA BOUNDARY
ADJACENT AREA FOR NON-WATER RESOURCES. FOR THE AREA OF HYDROLOGIC EVALUATION, SEE PLATE VI-4
SURFACE AFFECTED PRIOR TO 8/3/77
SURFACE AFFECTED 8/3/77 TO 7/1/2002
SURFACE AFFECTED POST 7/1/2002
POTENTIAL SURFACE OPERATIONS AREA (UNDISTURBED)
Panel 8 West
FORCASTED PANELS
THIS MAP IS FOR INFORMATIONAL PURPOSES ONLY. COORDINATES ARE NOT TO MINE DATUM.
1000 0 1000 FT.
N
CONSOLIDATION COAL COMPANY
SESSER ENGINEERING
P.O. BOX 566, SESSER, IL 62884
PERMIT BOUNDARIES AND BONDING MAP (EXHIBIT D)
REV. DATE COMMENTS
05/09 ZZ NORTH, ADJ. VS. PERMIT DEF. 3999
12/06 141 NORTH FED LEASE IBC FULL EXTRACTION
04/05 ADDED IBC BOUNDARY
10/04 MODIFICATION RESPONSE TO DOGM DEFICENCIES 12/10/03
MINE EMERY MINE
CHKD. JAG
APPD. JAG
DRAWN SWF SHEET 1 OF 1
ORIGINAL DATE: 10-29-03
RE-DRAWN DATE: 12/05
SCALE AS NOTED
DRAWING NO. PLATE III-9
FILE