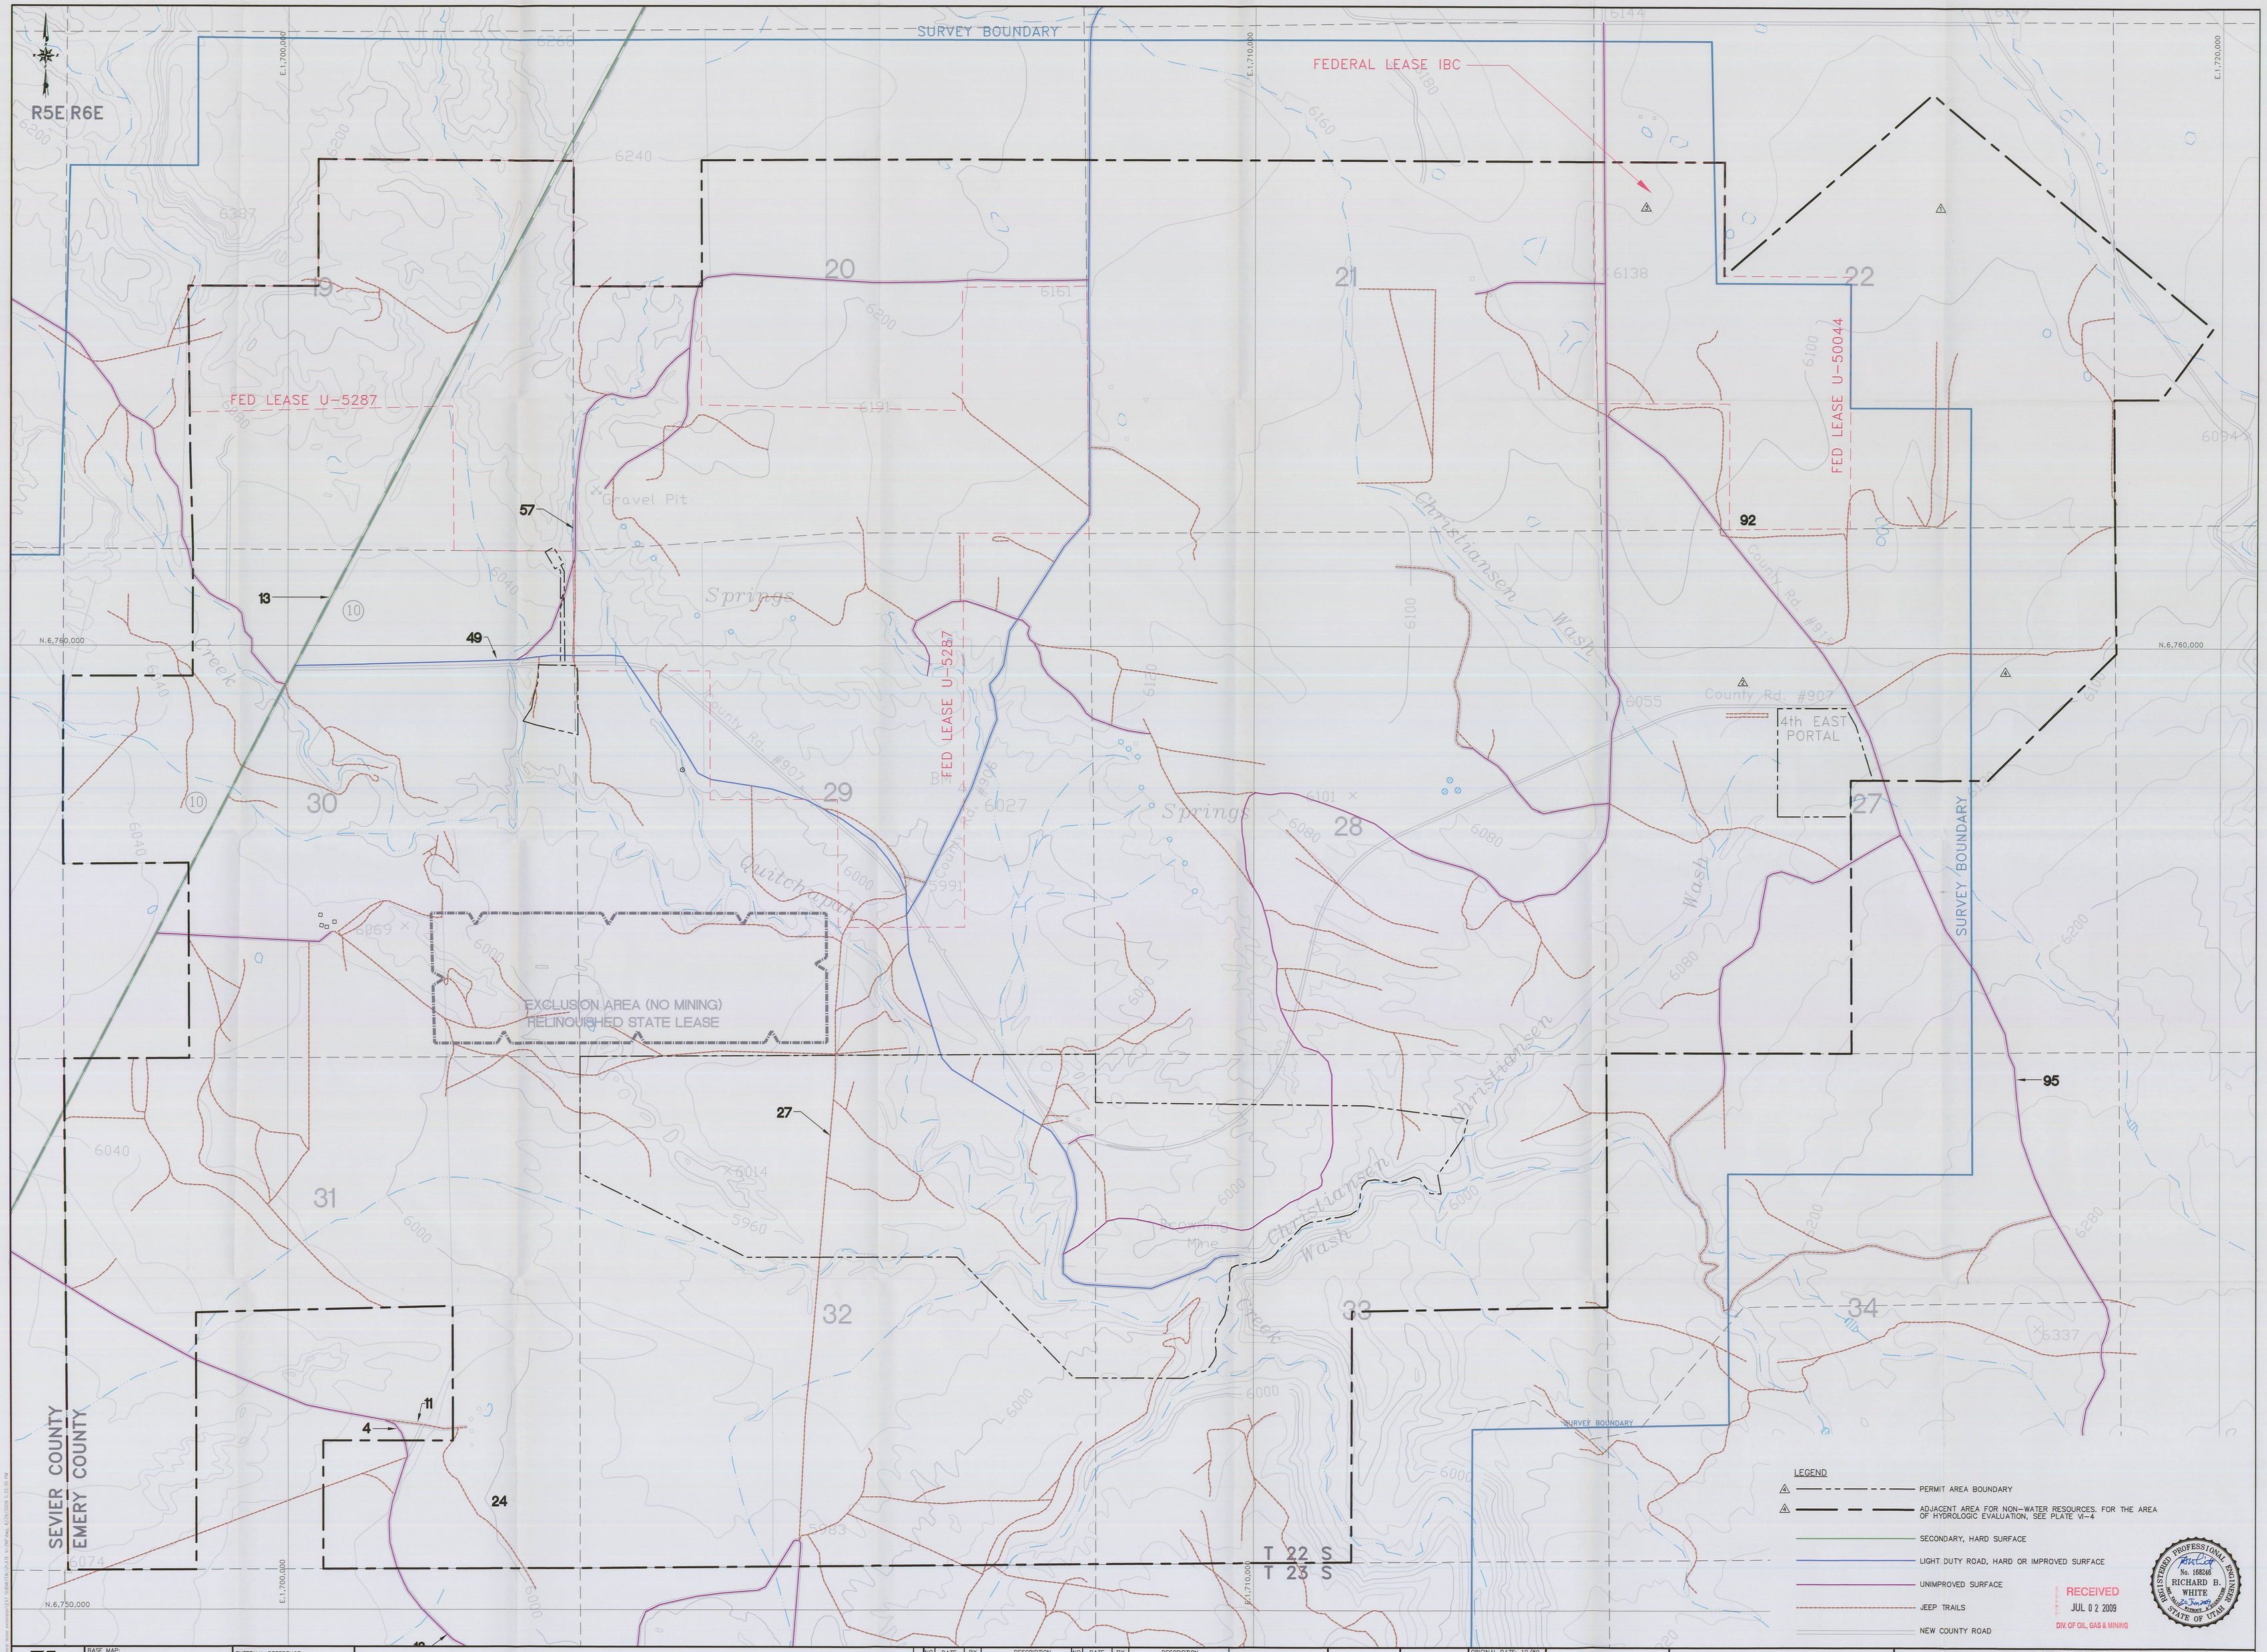

EarthFax

BASE MAP:
U.S.G.S. 7.5 MINUTE QUADRANGLES: EMERY WEST 1966, EMERY EAST 1968, PHOTO REVISED 1978, MESA BUTTE 1968, PHOTO REVISED 1978, CHAPPO 1968, PHOTO REVISED 1978.
COORDINATE SYSTEM:
U.S.G.S. PLANE COORDINATES, UTAH CENTRAL ZONE 4302, FIPS CENTRAL — US FEET
VERTICAL DATUM — NAVD 88—US FEET

EXTERNAL REFERENCE:
S:\UC082\VREF-CURRENT\VREF-VSOSMAP.DWG
S:\UC082\VREF-CURRENT\VREF-PERM-MP.DWG
S:\UC082\VREF-CURRENT\VREF-SECTION.DWG

File in:
☐ Confidential
☐ Shelf
☒ Expandable
Refer to Record No. 0668 Date 07/14/2009
In C/O/A dated 06/29/2009 Wednesday
For additional information: Confidential

REVISIONS NO.	DATE	BY	DESCRIPTION	NO.	DATE	BY	DESCRIPTION
1	6/30/05	JAG	ADDED FIRST NORTH I.B.C.				
2	03/06	JAG	ADDED COUNTY ROAD 907				
3	12/12/08	JAG	(1) NORTH FED LEASE IBC, (2) 4th EXTENSION				
4	05/09	JAG	(3) NORTH ADJ. VS. PERMIT (4) SOIL				

0' 500'
SCALE: 1" = 500'
CONTOUR INTERVAL = 40'

DRAWN BY: SWF
CHECKED BY: JAG
ORIGINAL DATE: 10/80 (VALLEY ENGINEERING)
RE-DRAWN DATE: 8/05
APPROVED BY: JAG
DWG DATA: G:\UC082\03\DWG\PLATE V-2.DWG

EMERY MINE
EMERY COUNTY, UTAH
PERMIT NO. ACT015/015

CONSOLIDATION COAL COMPANY
P.O. BOX 566
SESSER, IL 62884-0566

PLATE V-2
PRESUBSIDENCE SURVEY:
ROADWAYS