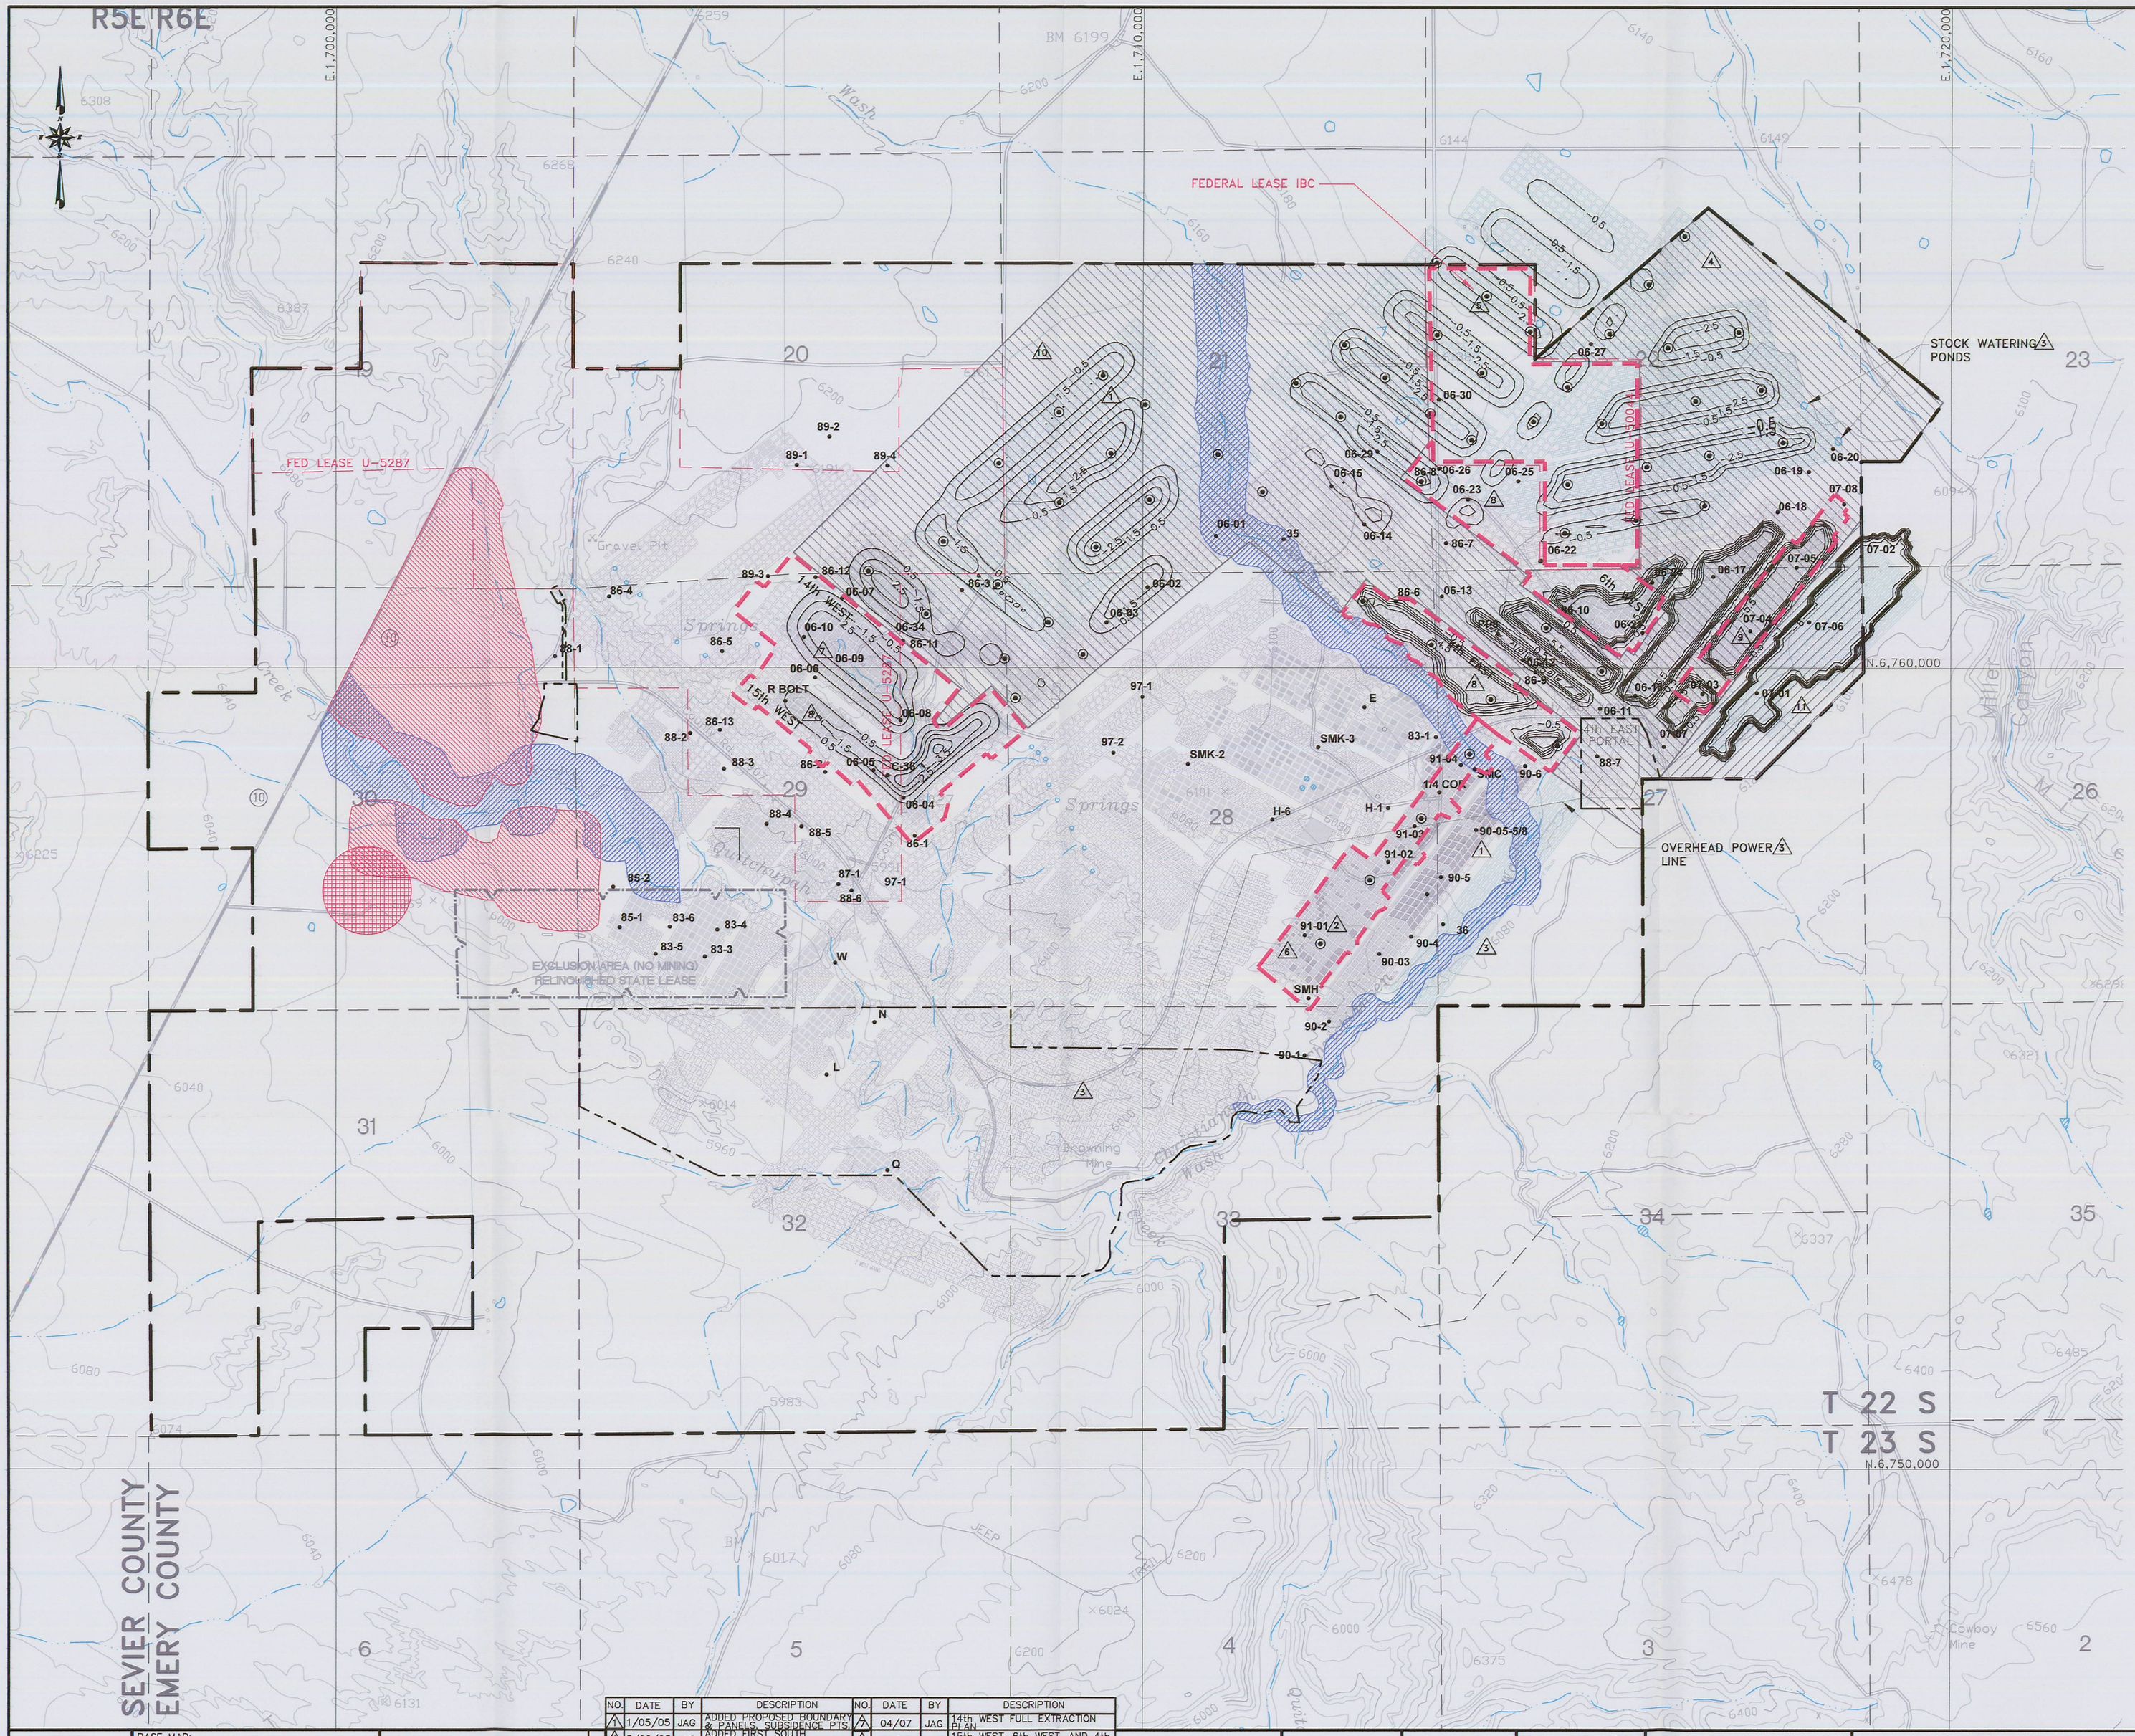

LEGEND

- PERMIT AREA BOUNDARY
- ADJACENT AREA FOR NON-WATER RESOURCES. FOR THE AREA OF HYDROLOGIC EVALUATION, SEE PLATE VI-4
- EXCLUSION AREA (NO MINING) RELINQUISHED STATE LEASE
- AVF BUFFER ZONES
- STREAM BUFFER ZONES (NO FULL EXTRACTION)
- STRUCTURAL BUFFER ZONES
- 85-2 SUBSIDENCE MONITORING POINT
- PROPOSED MONITORING POINT
- PREVIOUSLY APPROVED FULL EXTRACTION
- FORCASTED PANELS
- LIFE OF MINE AREA TO BE FULLY EXTRACTED
- -2 -3 PREDICTED DEPTH OF SUBSIDENCE ISOPACHS

REVISIONS							
NO.	DATE	BY	DESCRIPTION	NO.	DATE	BY	DESCRIPTION
1	1/05/05	JAG	ADDED PROPOSED BOUNDARY & PANELS, SUBSIDENCE PTS.	8	04/07	JAG	14th WEST FULL EXTRACTION PLAN
2	5/02/05	JAG	ADDED FIRST SOUTH PROPOSED SUBSIDENCE PTS.	9	07/07	JAG	15th WEST, 6th WEST, AND 4th EAST FULL EXTRACTION
3	5/02/05	JAG	ADDED POWER LINE, COUNTY ROAD 907 & STOCK PONDS	9	03/08	JAG	ADDITIONAL FULL EXTRACTION PLAN NORTH
4	6/30/05	JAG	ADDED FIRST NORTH I.B.C.	10	09/08	JAG	LIFE OF MINE FULL EXTRACTION
5	2/07/07	JAG	1st NORTH FED LEASE IBC FULL EXTRACTION	11	05/09	JAG	22 NORTH, ADJ. VS. PERMIT DEF. 3099
6	09/05	JAG	1st SOUTH FULL EXTRACTION				

BASE MAP:
U.S.G.S. 7.5 MINUTE QUADRANGLE'S, EMERY WEST 1968, EMERY EAST 1968, PHOTO REVISED 1978.
MESA BUTTE 1968, PHOTO REVISED 1978.
WALKER FLATE 1968, PHOTO REVISED 1978.

COORDINATE SYSTEM:
STATE PLANE COORDINATES.
RAD. AS COMP.
HORIZ. – UTAH, CENTRAL – US FEET
VERTICAL DATUM – NAVD 88–US FEET

EXTERNAL REFERENCE:
G:\UC982\XREF-CURRENT\XREF-USGSMAP.DWG
G:\UC982\XREF-CURRENT\XREF-WORKS-NP.DWG
G:\UC982\XREF-CURRENT\XREF-PERM-NP.DWG
G:\UC982\XREF-CURRENT\XREF-SECTION.DWG
G:\UC982\XREF-CURRENT\XREF-COORDS.DWG
G:\UC982\XREF-CURRENT\XREF-LOM.DWG
G:\UC982\XREF-CURRENT\XREF-14thWESTEX.DWG

0' 1000'
SCALE: 1" = 1000'
CONTOUR INTERVAL = 40'

DRAWN BY: SWF
CHECKED BY: JAG
ORIGINAL DATE: 1/03
RE-DRAWN DATE: 12/05
APPROVED BY: JAG
DWG DATA: G:\UC982\12\PRESUBSIDENCE SURVEYS\TOTAL EX\PLATEV-5-TOT.DWG

EMERY MINE
EMERY COUNTY, UTAH
PERMIT NO.
ACT015/015

CONSOLIDATION COAL COMPANY
P.O. BOX 566
SESSER, IL 62884-0566

PLATE V-5
SUBSIDENCE MONITORING POINTS AND BUFFER ZONES

RECEIVED
JUL 0 2 2009
DIV. OF OIL, GAS & MINING

File in:
☐ Confidential
☐ Shelf
☒ Expandable
Refer to Record No. 1027 Date 07/01/09
In C. 0/1/2015 Rec'd 30 Jun 2009 by [illegible]
For additional information: Confidential

REGISTERED PROFESSIONAL ENGINEER
No. 168246
RICHARD B. WHITE
30 Jun 2009
STATE OF UTAH

G:\UC982\18 - Federal lease extension\EXT SUBMITTAL\PLATE V-5-ZN-TOT-TRW-NP.dwg, 6/30/2009 10:56:45 AM