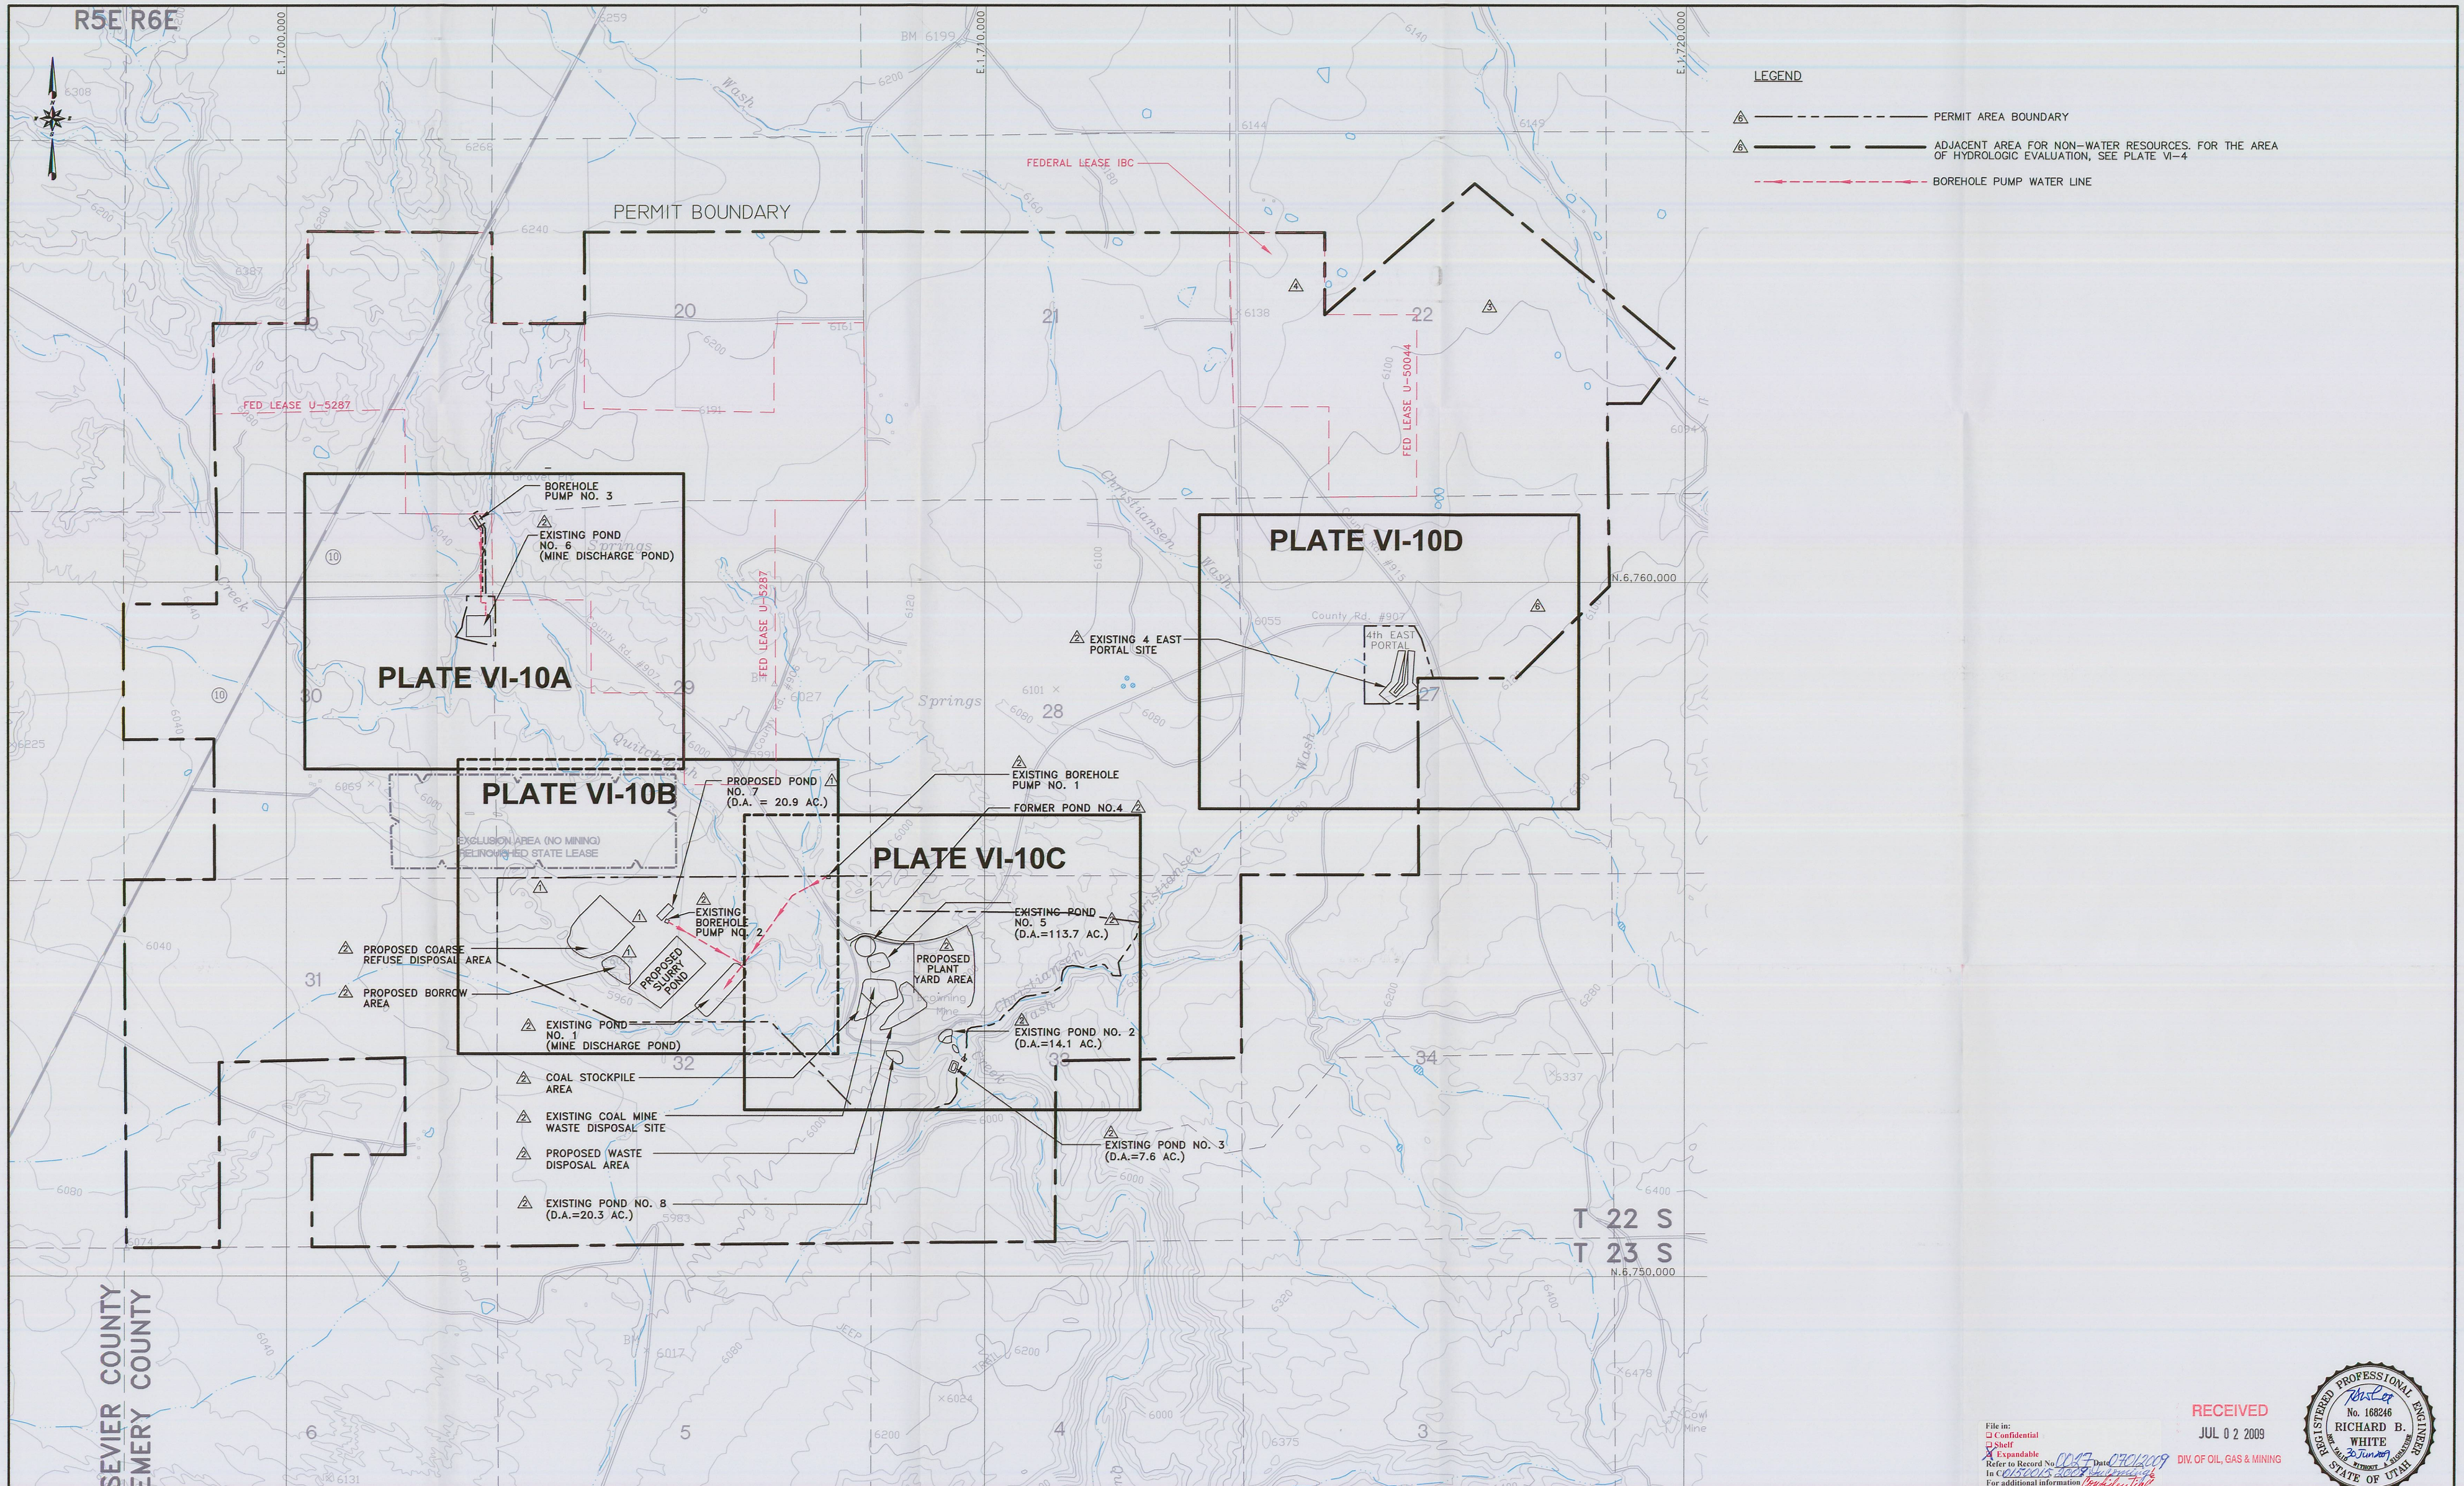


RECEIVED
JUL 0 2 2009
DIV. OF OIL, GAS & MINING

File in:
☐ Confidential
☐ Shelf
☒ Expandable
Refer to Record No. 0027 Date 07/01/2009
In C 0150015 2009 Incomplete
For additional information Confidential

REGISTERED PROFESSIONAL ENGINEER
No. 168246
RICHARD B. WHITE
30 June 09
STATE OF UTAH

EarthFax

BASE MAP:
U.S.G.S. 7.5 MINUTE QUADRANGLE'S. EMERY WEST 1968.
EMERY EAST 1968, PHOTO REVISED 1978.
MESA BUTTE 1968, PHOTO REVISED 1978.
WALKER FLATE 1968, PHOTO REVISED 1978.

COORDINATE SYSTEM:
STATE PLANE COORDINATES.
NAD 83 CONUS
ZONE 4302-UTAH, CENTRAL - US FEET
VERTICAL DATUM - NAVD 88-US FEET

EXTERNAL REFERENCE:
G:\UC982\XREF-CURRENT\XREF-USGSMAP.DWG
G:\UC982\XREF-CURRENT\XREF-PERM-NP.DWG
G:\UC982\XREF-CURRENT\XREF-SECTION.DWG

REVISIONS

| NO. | DATE | BY | DESCRIPTION | NO. | DATE | BY | DESCRIPTION |
|---|---|---|---|---|---|---|---|
| 1 | 2/94 | CDP | DIVISION ORDER NO. 93 B | 5 | 3/08 | JAG | INDEX MAP DESIGNATION |
| 2 | 5/95 | TDK | LABELS, EXISTING AND PROPOSED ADDED | 6 | 05/09 | JAG | ZZ NORTH, ADJ. VS. PERMIT DEF. 3099 |
| 3 | 6/30/05 | JAG | ADDED FIRST NORTH I.B.C. | | | | |
| 4 | 12/12/06 | JAG | 1st NORTH FED LEASE IBC, FULL EXTRACTION | | | | |

0' 1000'
SCALE: 1" = 1000'
CONTOUR INTERVAL = 40'

DRAWN BY: SWF
CHECKED BY: JAG
ORIGINAL DATE: 7/90
RE-DRAWN DATE: 12/05
APPROVED BY: JAG
DWG DATA: G:\UC982\03\DWG\PLATE VI-10.DWG

EMERY MINE
EMERY COUNTY, UTAH
PERMIT NO.
ACT015/015

CONSOLIDATION COAL COMPANY
P.O. BOX 566
SESSER, IL 62884-0566

PLATE VI-10
SURFACE DRAINAGE CONTROL INDEX MAP