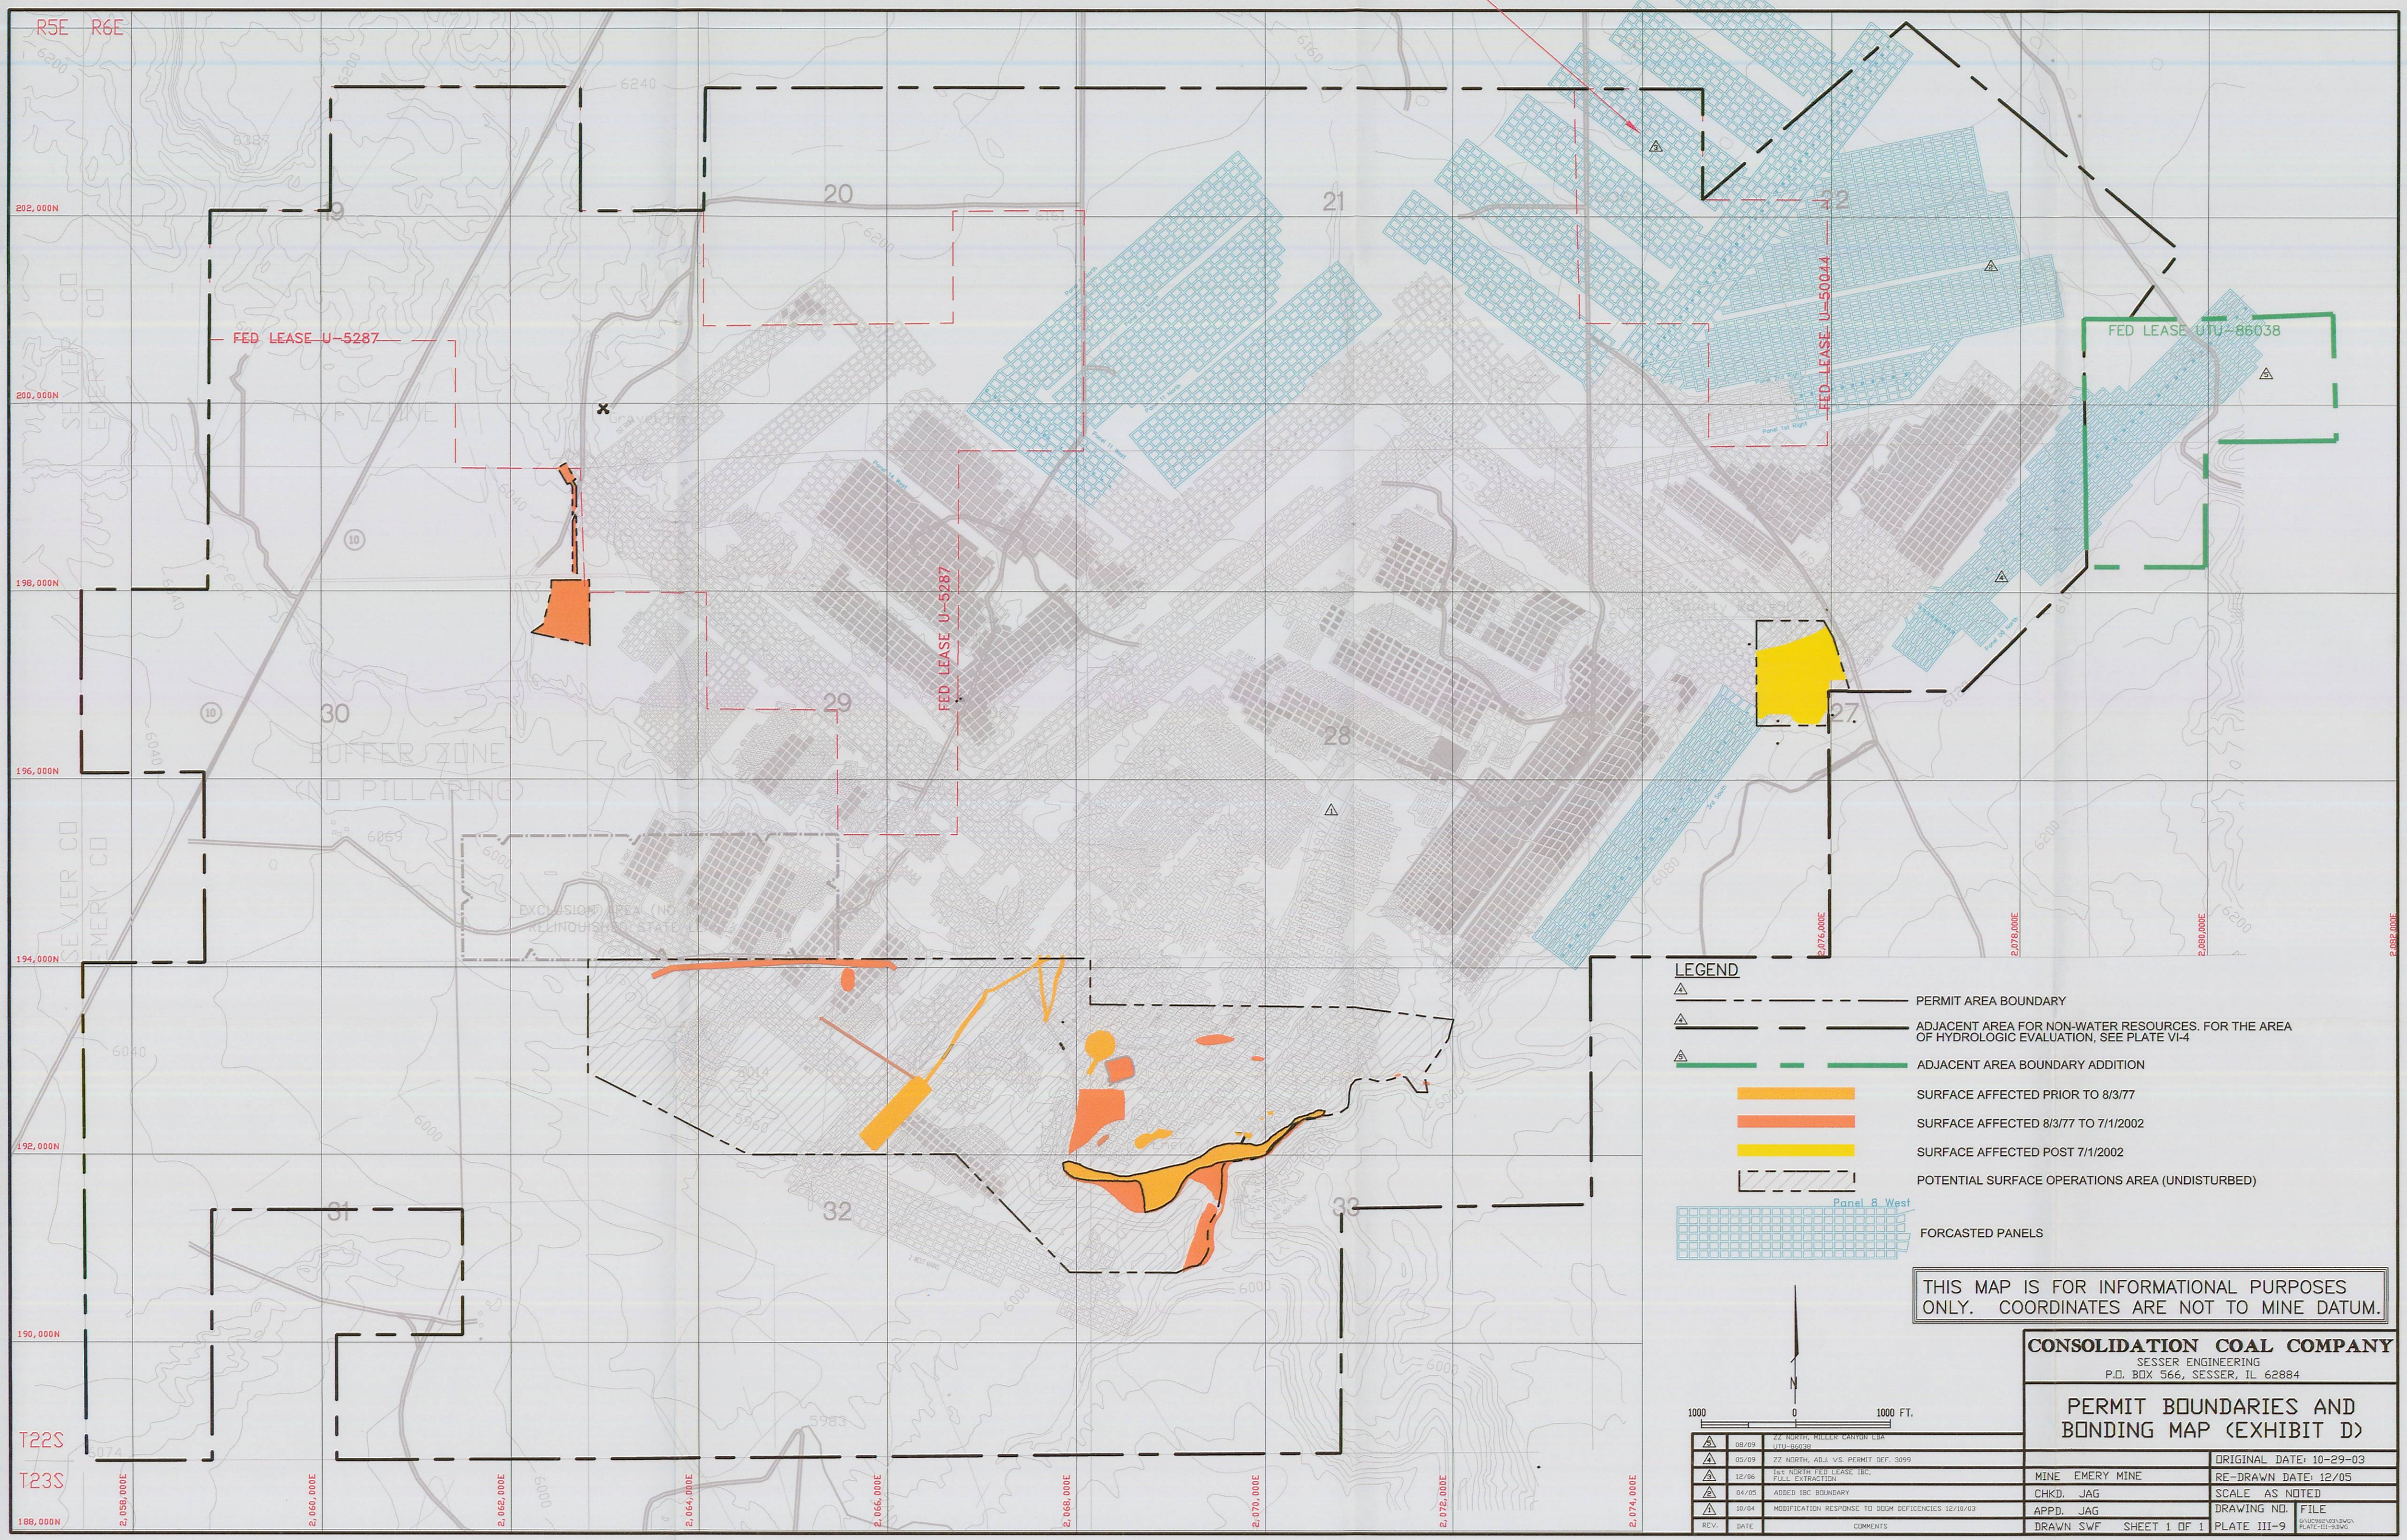

FEDERAL LEASE IBC
R5E R6E
T22S
T23S
FED LEASE U-5287
FED LEASE U-5287
FED LEASE U-50044
FED LEASE UTU-86038
BUFFER ZONE
(NO PILLARING)
EXCLUSION AREA (NO RELINQUISHED STATE)
SEVIER CO
EMERY CO
19
20
21
22
27
28
29
30
31
32
33
202,000N
200,000N
198,000N
196,000N
194,000N
192,000N
190,000N
188,000N
2,058,000E
2,060,000E
2,062,000E
2,064,000E
2,066,000E
2,068,000E
2,070,000E
2,072,000E
2,074,000E
2,076,000E
2,078,000E
2,080,000E
2,082,000E
LEGEND
PERMIT AREA BOUNDARY
ADJACENT AREA FOR NON-WATER RESOURCES. FOR THE AREA OF HYDROLOGIC EVALUATION, SEE PLATE VI-4
ADJACENT AREA BOUNDARY ADDITION
SURFACE AFFECTED PRIOR TO 8/3/77
SURFACE AFFECTED 8/3/77 TO 7/1/2002
SURFACE AFFECTED POST 7/1/2002
POTENTIAL SURFACE OPERATIONS AREA (UNDISTURBED)
Panel 8 West
FORCASTED PANELS
THIS MAP IS FOR INFORMATIONAL PURPOSES ONLY. COORDINATES ARE NOT TO MINE DATUM.
N
1000 0 1000 FT.
CONSOLIDATION COAL COMPANY
SESSER ENGINEERING
P.O. BOX 566, SESSER, IL 62884
PERMIT BOUNDARIES AND BONDING MAP (EXHIBIT D)
5 08/09 ZZ NORTH, MILLER CANYON LBA UTU-86038
4 05/09 ZZ NORTH, ADJ. VS. PERMIT DEF. 3099
3 12/06 1st NORTH FED LEASE IBC, FULL EXTRACTION
2 04/05 ADDED IBC BOUNDARY
1 10/04 MODIFICATION RESPONSE TO DOGM DEFICIENCIES 12/10/03
REV. DATE COMMENTS
MINE EMERY MINE
CHKD. JAG
APPD. JAG
DRAWN SWF SHEET 1 OF 1
ORIGINAL DATE: 10-29-03
RE-DRAWN DATE: 12/05
SCALE AS NOTED
DRAWING NO. PLATE III-9
FILE G:\SCOMINE\DWG\PLATE-III-9.DWG