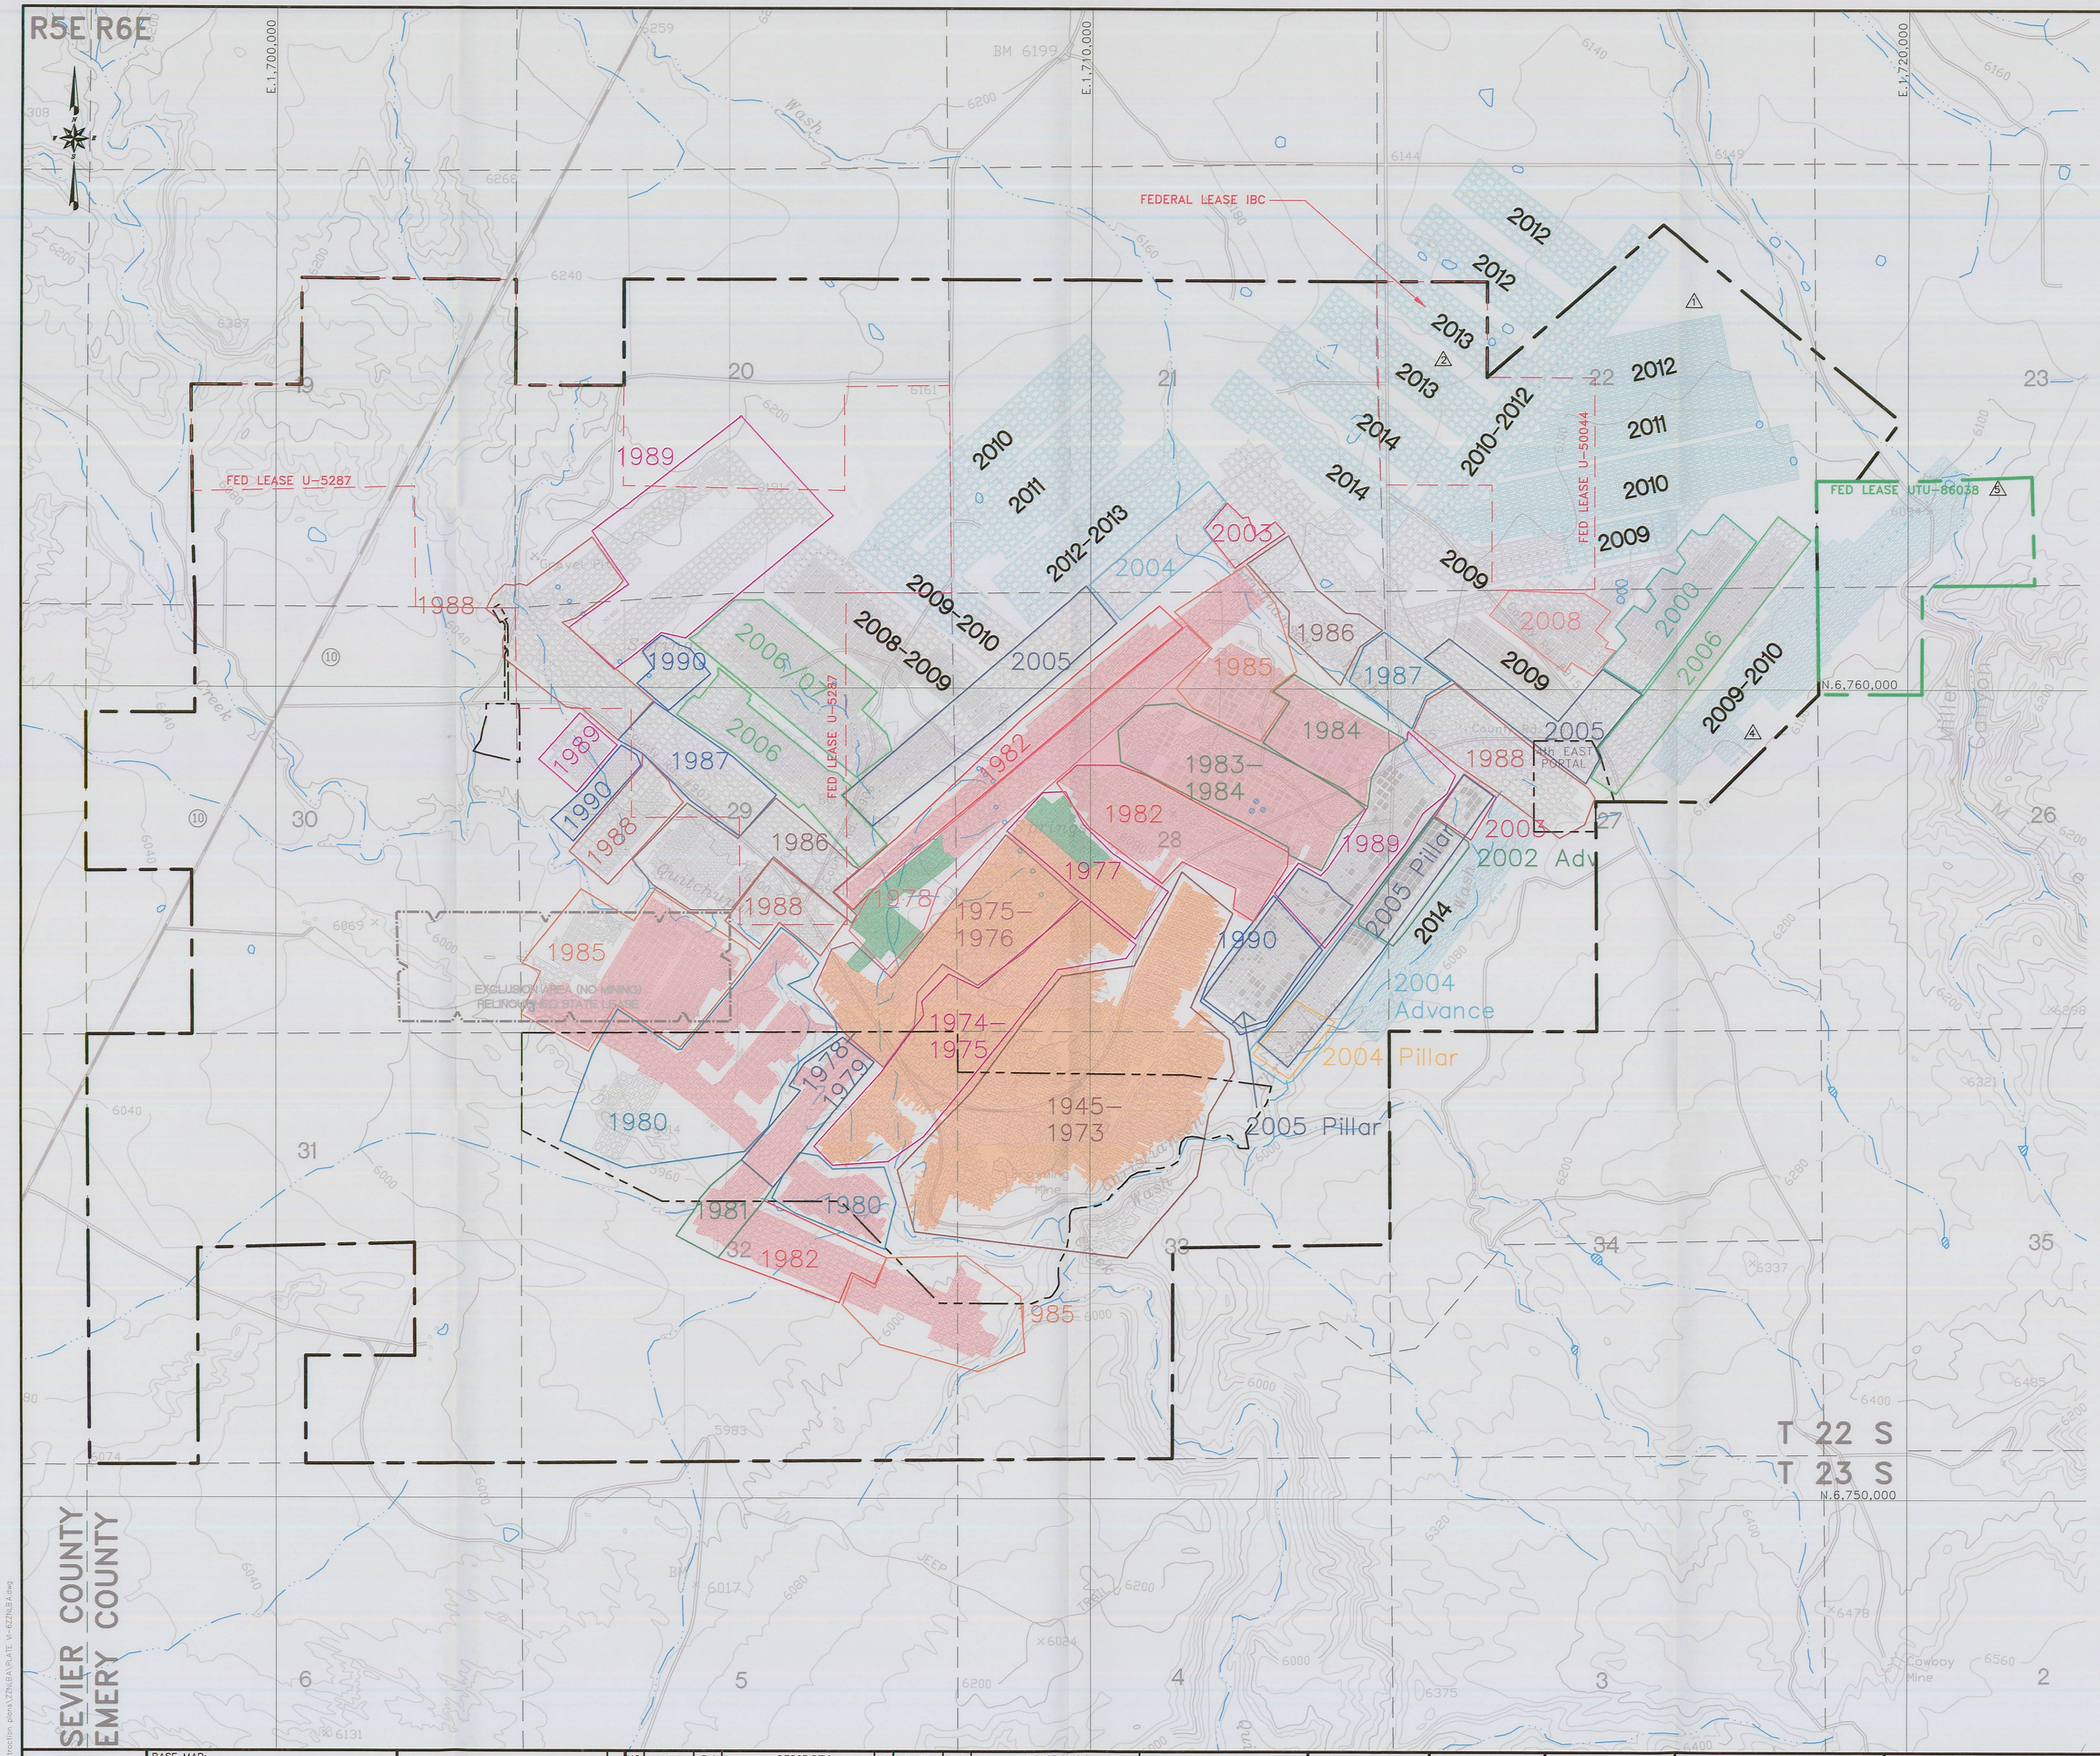

LEGEND

- PERMIT AREA BOUNDARY
- ADJACENT AREA FOR NON-WATER RESOURCES. FOR THE AREA OF HYDROLOGIC EVALUATION, SEE PLATE VI-4
- ADJACENT AREA BOUNDARY ADDITION
- PRIOR TO AUG. 3, 1977
- AUG. 3, 1977 TO MAY 3, 1977
- MAY 3, 1978 TO JAN. 5, 1986
- EXCLUSION AREA (NO MINING) RELINQUISHED STATE LEASE
- FORCASTED PANELS

NOTE: NO MINING WILL OCCUR OUTSIDE OF CURRENT PERMIT BOUNDARIES UNTIL APPROVED BY THE UTAH DIVISION OF OIL, GAS AND MINING.

RECEIVED
SEP 17 2009
DIV. OF OIL, GAS & MINING

File in:
☐ Confidential
☐ Shelf
☒ Expandable
Refer to Record No. 0036 Date 9/17/2009
In C/0/2/015/015 Sullenberger
For additional information

REGISTERED PROFESSIONAL ENGINEER
No. 168246
RICHARD B. WHITE
NOT VALID WITHOUT A SIGNATURE
STATE OF UTAH

EarthFax

BASE MAP:
U.S.G.S. 7.5 MINUTE QUADRANGLES: EMERY WEST 1968, EMERY EAST 1968, PHOTO REVISED 1978.
MESA BUTTE 1968, PHOTO REVISED 1978.
WALKER FLATE 1968, PHOTO REVISED 1978.

COORDINATE SYSTEM:
STATE PLANE COORDINATES.
NAD 83 CONUS
ZONE 4302-UTAH, CENTRAL - US FEET
VERTICAL DATUM - NAVD 88-US FEET

EXTERNAL REFERENCE:
G:\UC982\XREFS-CURRENT\XREF-USGSMAP.DWG
G:\UC982\XREFS-CURRENT\XREF-PERM-MAR2007
G:\UC982\XREFS-CURRENT\XREF-SECTION.DWG
G:\UC982\XREFS-CURRENT\XREF-WORKS-HP.DWG

REVISIONS

NO.	DATE	BY	DESCRIPTION	NO.	DATE	BY	DESCRIPTION
1	1/05/05	JAG	ADDED FIRST N. I.B.C. BND. & PANELS, SUBSIDENCE PTS.	5	08/09	JAG	77 NORTH, MILLER CANYON LBA UTU-86038
2	12/12/06	JAG	81 NORTH FED LEASE IBC, FULL EXTRACTION				
3	03/08	JAG	UPDATE MAP (OLD VI-6A)				
4	05/09	JAG	66 NORTH, ADJ. VS. PERMIT DEF. 3099				

0' 1000'
SCALE: 1" = 1000'
CONTOUR INTERVAL = 40'

DRAWN BY: SWF
CHECKED BY: JAG
ORIGINAL DATE: 1/03
RE-DRAWN DATE: 12/05
APPROVED BY: JAG
DWG DATA: G:\UC982\14-HYDROLOGY REWRITE\CHAPVIPLATES\PLATE VI-6.DWG

EMERY MINE
EMERY COUNTY, UTAH
PERMIT NO.
ACT015/015

CONSOLIDATION COAL COMPANY
P.O. BOX 566
SESSER, IL 62884-0566

PLATE VI-6
HISTORIC AND PLANNED MINING SEQUENCE

UC982\108 - Full extraction plan\ZTN\BAY\PLATE VI-6ZTNLB.dwg