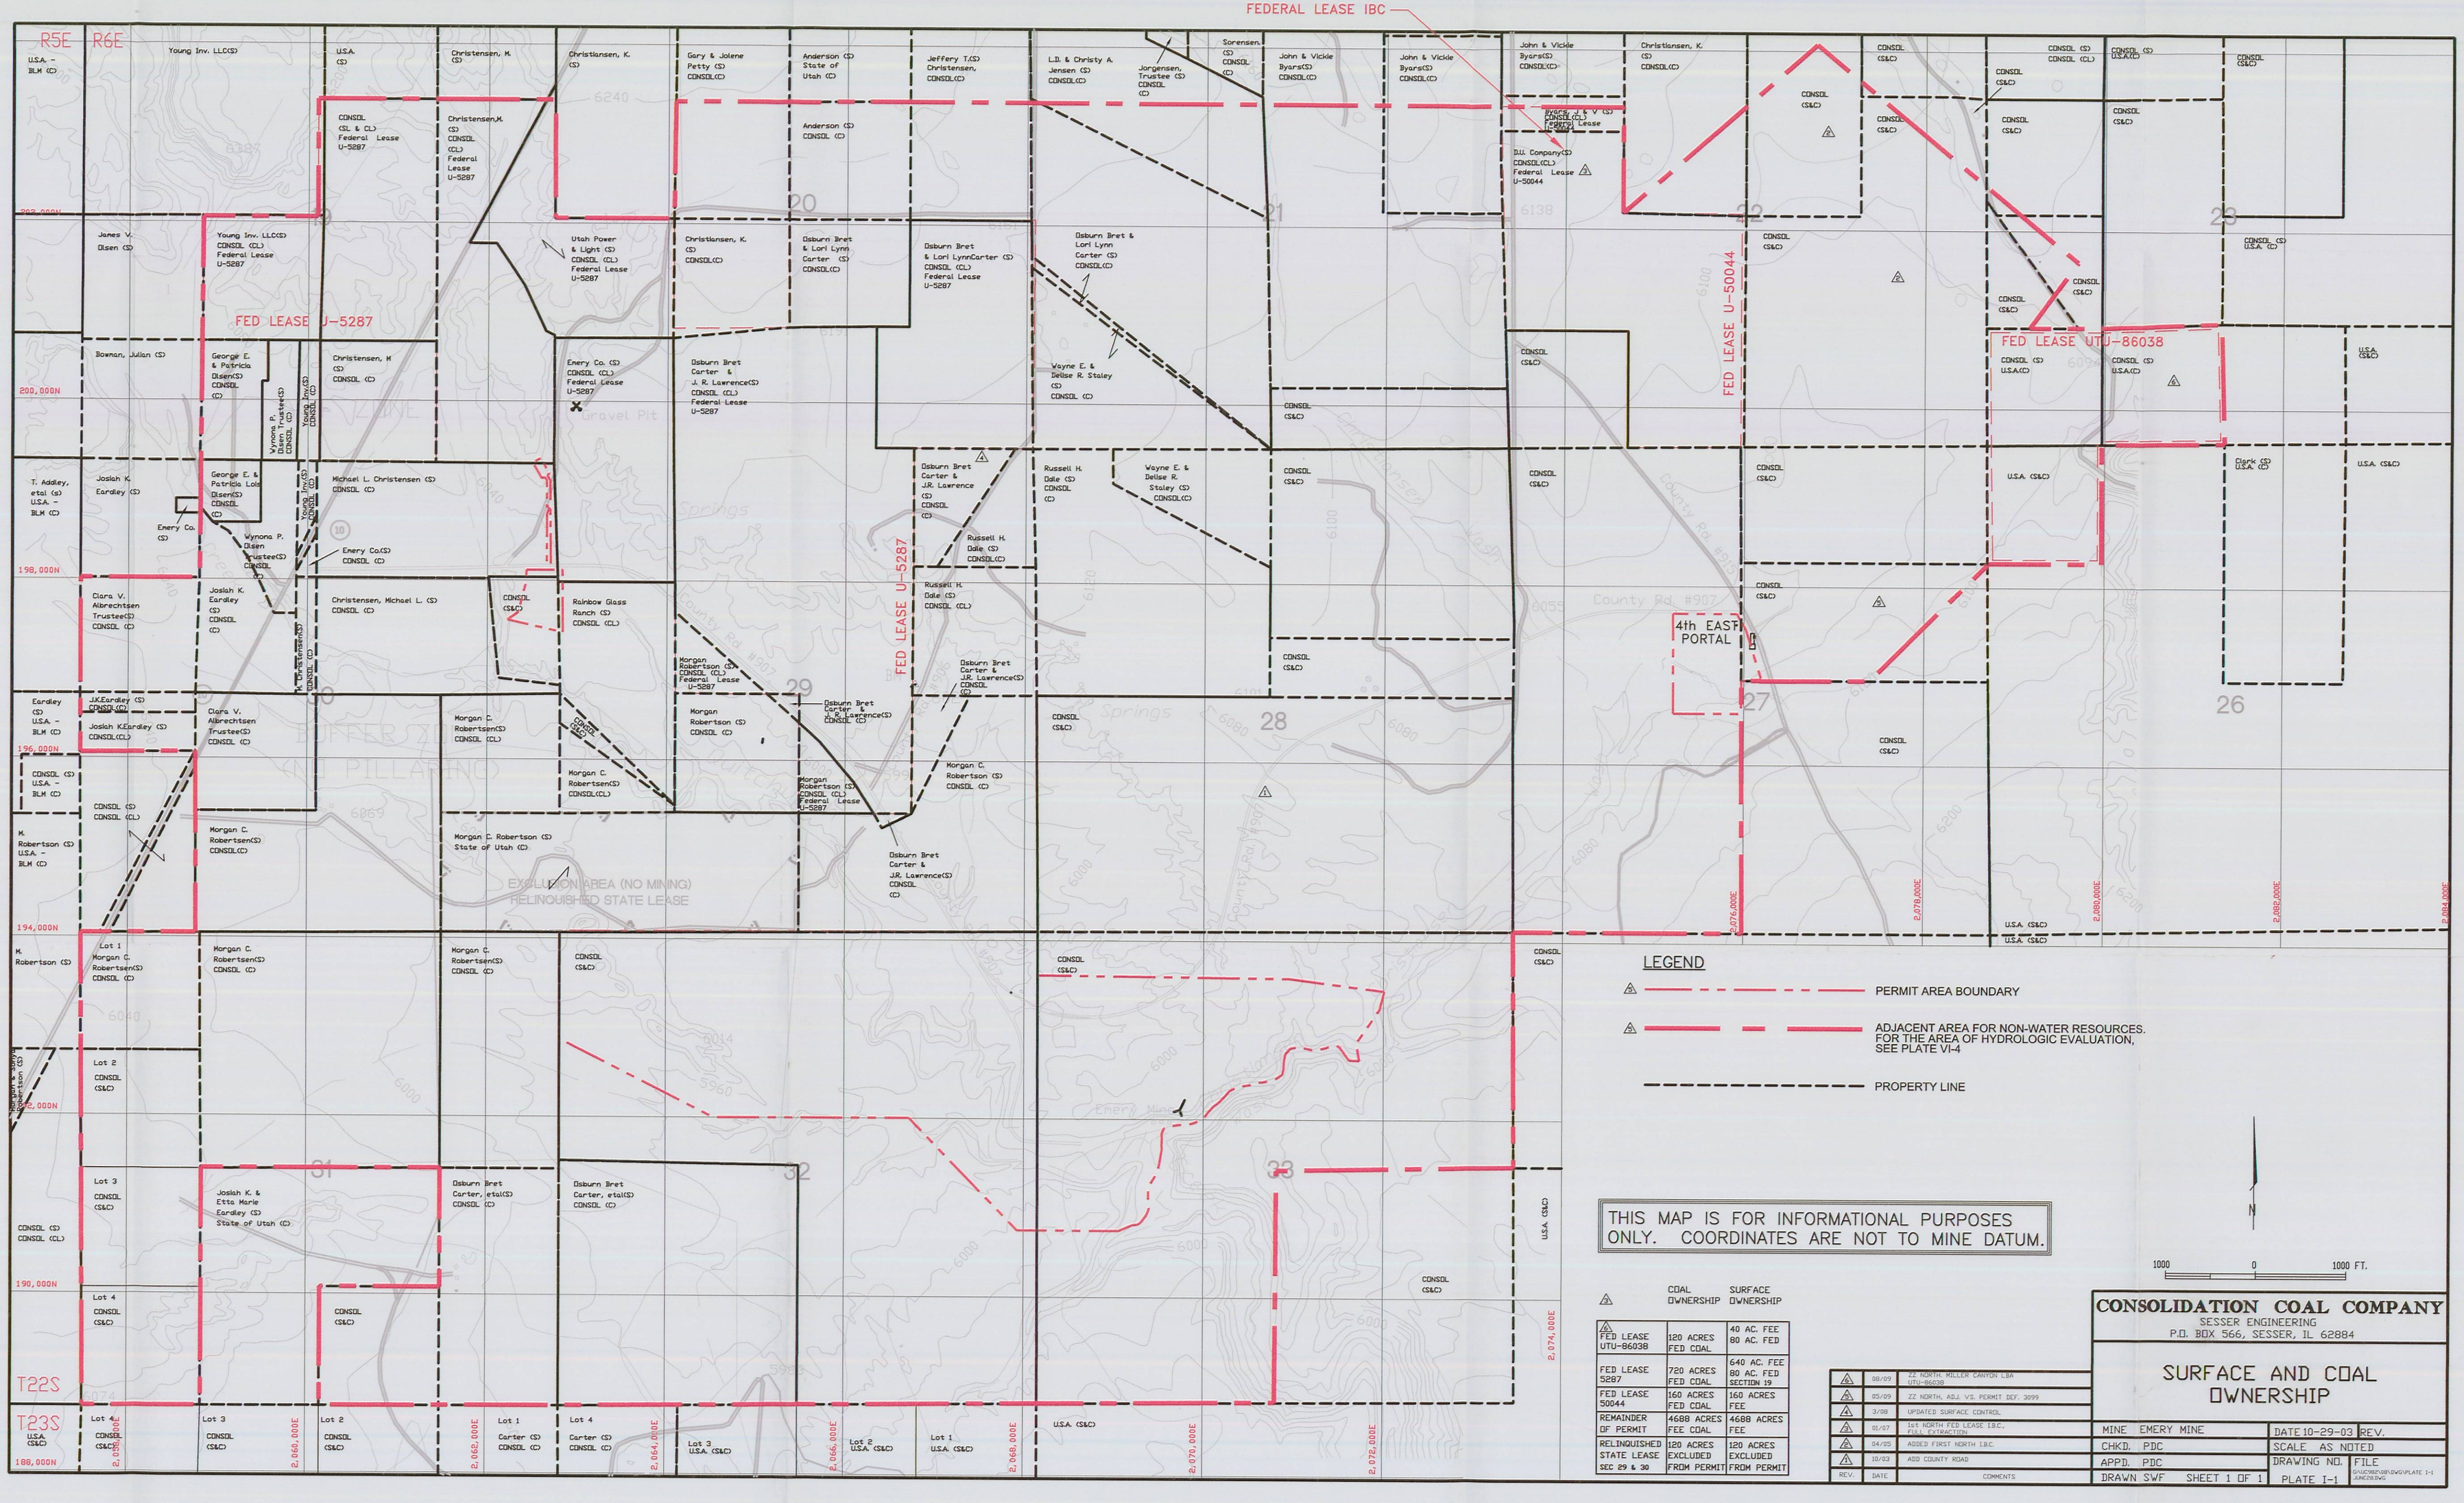

	COAL OWNERSHIP	SURFACE OWNERSHIP
FED LEASE UTU-86038	129 ACRES FED COAL	40 AC. FEE 80 AC. FED
FED LEASE 5287	720 ACRES FED COAL	640 AC. FEE 80 AC. FED SECTION 19
FED LEASE 50044	160 ACRES FED COAL	160 ACRES FEE
REMAINDER OF PERMIT	4688 ACRES FEE COAL	4688 ACRES FEE
RELINQUISHED STATE LEASE SEC 29 & 30	189 ACRES EXCLUDED FROM PERMIT	189 ACRES EXCLUDED FROM PERMIT

REV.	DATE	COMMENTS
1	08/09	12 NORTH, MILLER CANYON LEA UTU-86038
2	10/09	12 NORTH, ADJ. VI. PERMIT ICF. 3099
3	2/08	UPDATED SURFACE CONTROL
4	10/07	1st NORTH FED LEASE IBC. ADJ. ESTIMATION
5	04/05	ADDED FIRST NORTH IBC
6	10/03	ADD COUNTY ROAD

CONSOLIDATION COAL COMPANY
SESSER ENGINEERING
P.O. BOX 566, SESSER, IL 62884

SURFACE AND COAL OWNERSHIP

MINE EMERY MINE	DATE 10-29-03	REV.
CHKD. PDC	SCALE AS NOTED	
APPD. PDC	DRAWING NO. FILE	
DRAWN SWF SHEET 1 OF 1	PLATE I-1	G:\AUTOCAD\DWGS\PLATE I-1 (EMERY).DWG

RECEIVED
OCT 08 2009
DIV. OF OIL, GAS & MINING

REGISTERED PROFESSIONAL ENGINEER
No. 168246
RICHARD B. WHITE
STATE OF UTAH

File in:
☐ Confidential
☐ Shelf
☒ Expandable
Refer to Record No. 0046 Date 10/7/2009
In C/0070/0 Sent, Incoming
For additional information