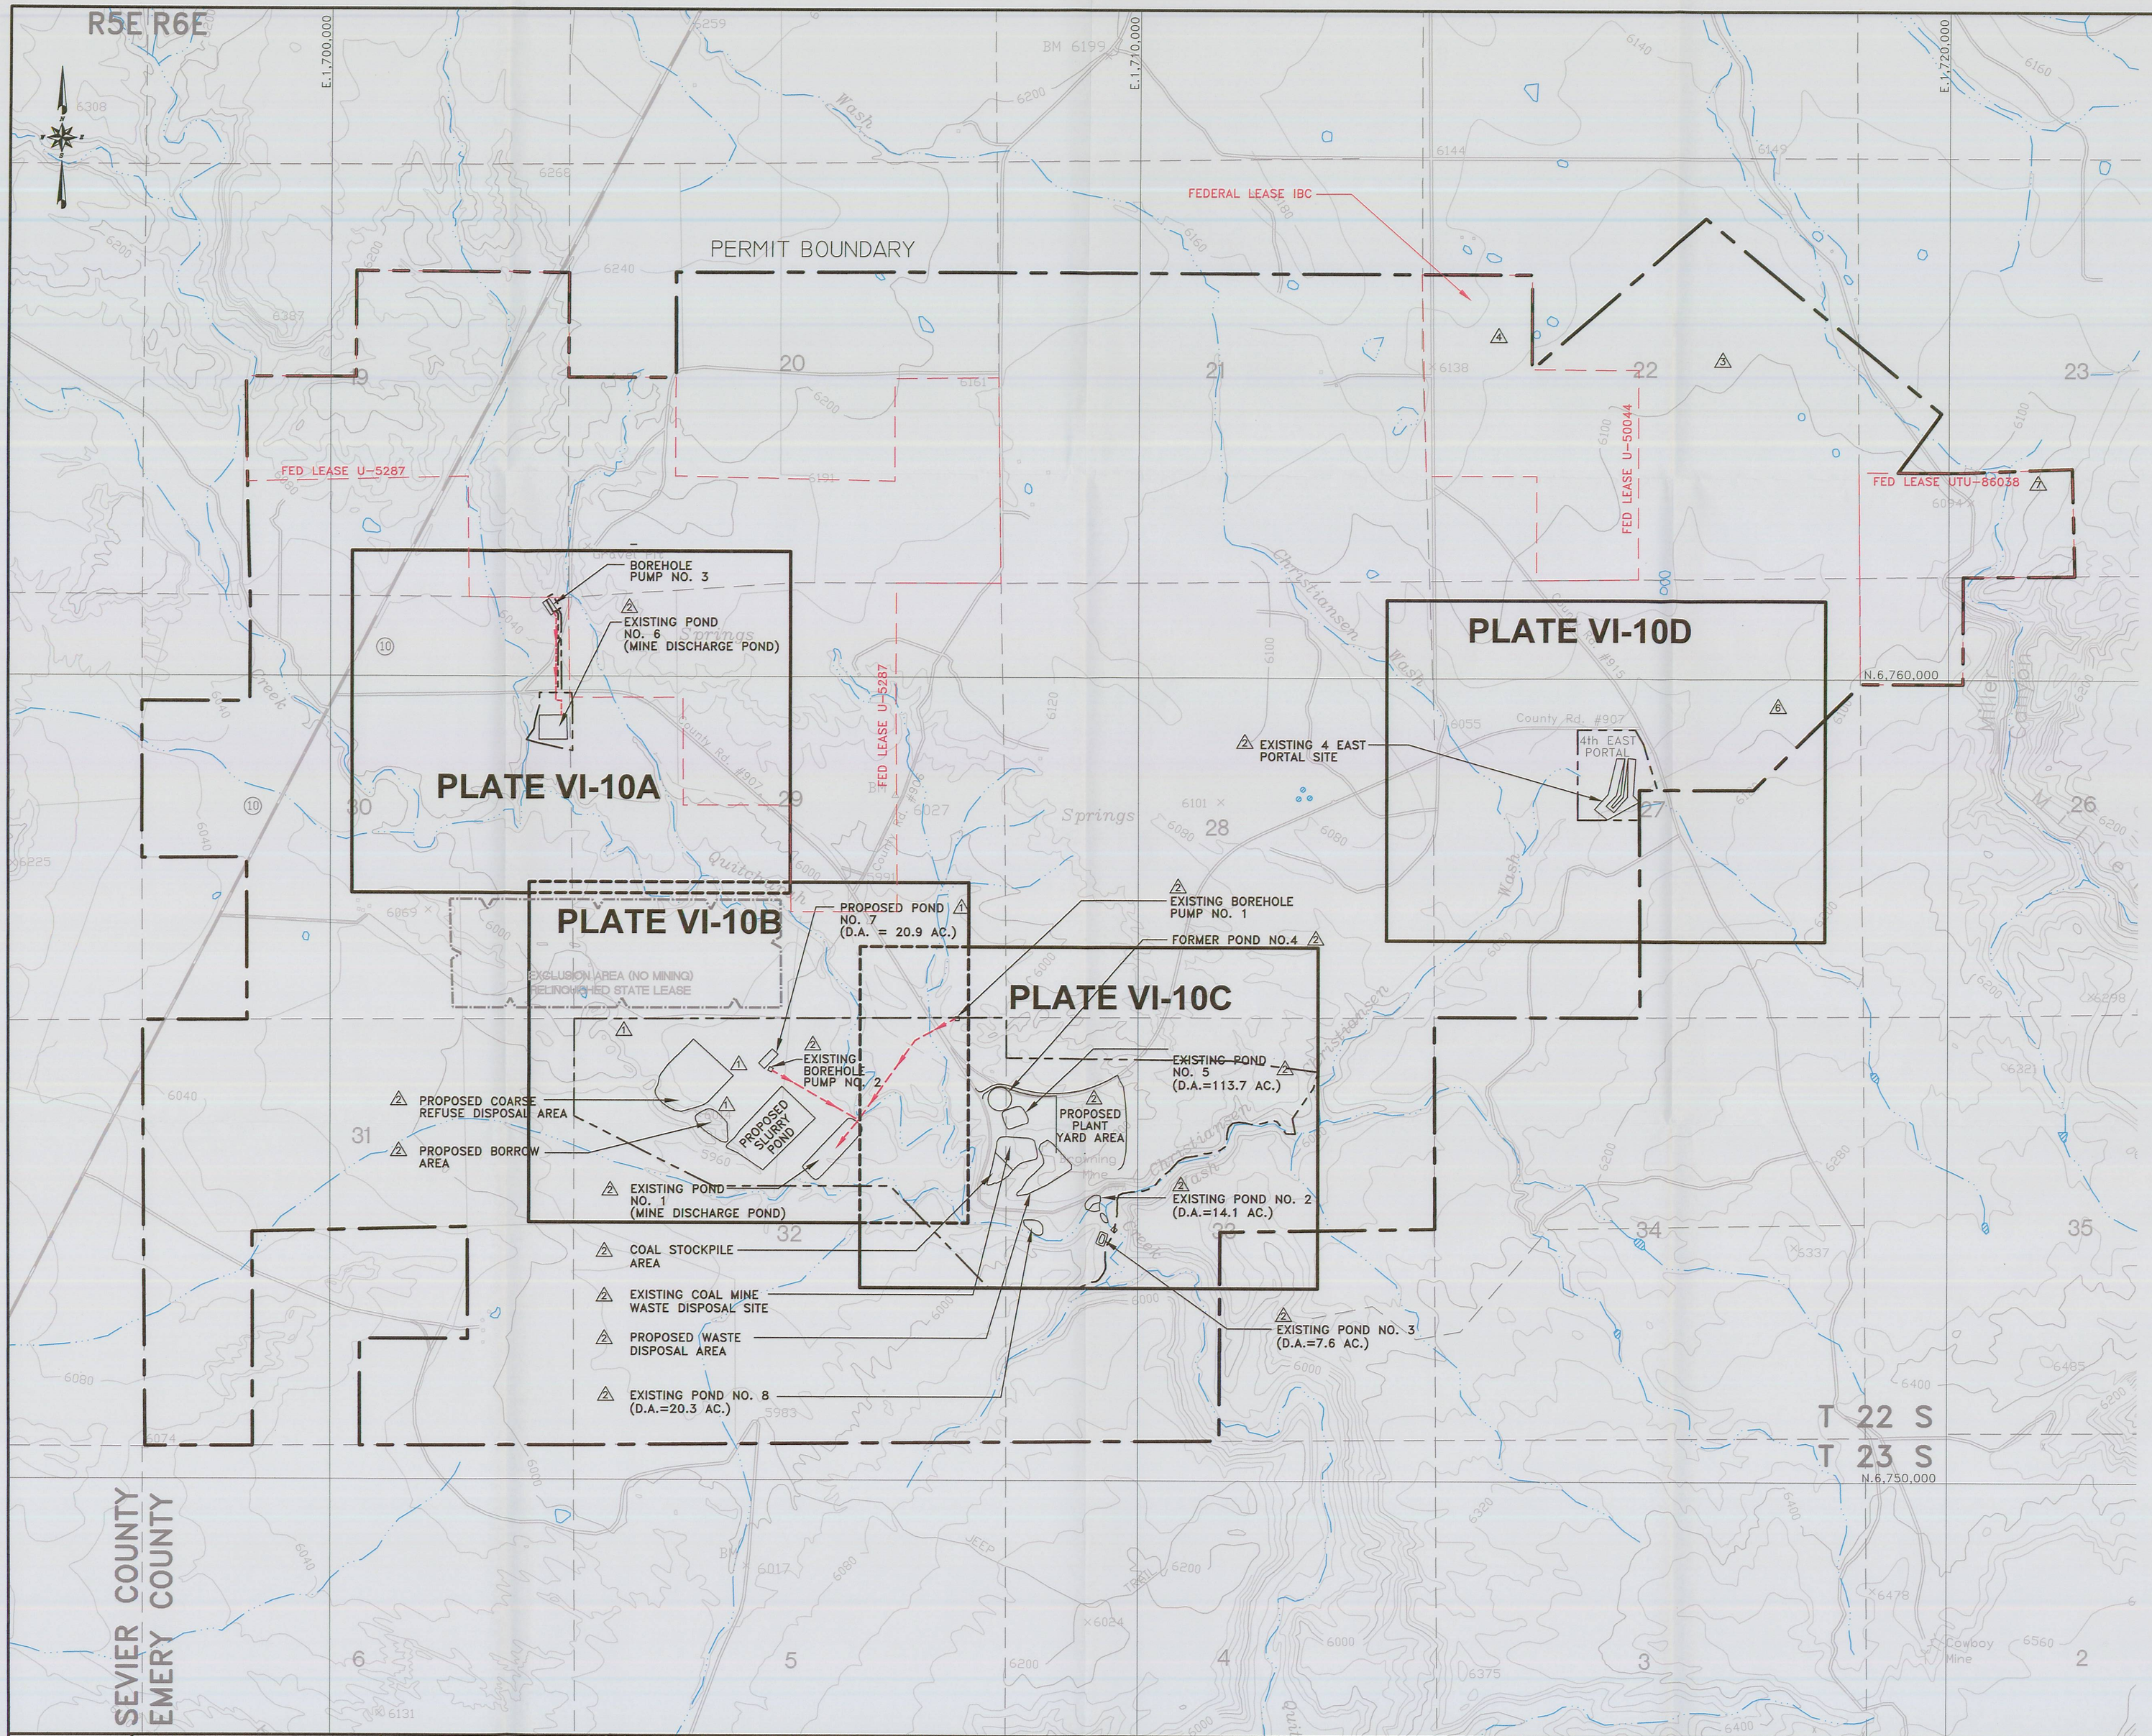

LEGEND

- PERMIT AREA BOUNDARY
- ADJACENT AREA FOR NON-WATER RESOURCES. FOR THE AREA OF HYDROLOGIC EVALUATION, SEE PLATE VI-4
- BOREHOLE PUMP WATER LINE

RECEIVED
OCT 08 2009
DIV. OF OIL, GAS & MINING

REGISTERED PROFESSIONAL ENGINEER
No. 168246
RICHARD B. WHITE
STATE OF UTAH

For Additional Information
File in:
☐ Confidential
☐ Shelf
☒ Expandable
Refer to Record No. 0046 Date 10/13/2009
In C:\UC0046\ACT015\ACT015.hyp
Non-Additional Information

EarthFax

BASE MAP:
U.S.G.S. 7.5 MINUTE QUADRANGLE'S. EMERY WEST 1968.
EMERY EAST 1968, PHOTO REVISED 1978.
MESA BUTTE 1968, PHOTO REVISED 1978.
WALKER FLATE 1968, PHOTO REVISED 1978.

COORDINATE SYSTEM:
STATE PLANE COORDINATES.
NAD 83 CONUS
ZONE 4302-UTAH, CENTRAL – US FEET
VERTICAL DATUM – NAVD 88-US FEET

EXTERNAL REFERENCE:
G:\UC982\XREF-CURRENT\XREF-USGSMAP.DWG
G:\UC982\XREF-CURRENT\XREF-PERM-NP.DWG
G:\UC982\XREF-CURRENT\XREF-SECTION.DWG

REVISIONS

NO.	DATE	BY	DESCRIPTION	NO.	DATE	BY	DESCRIPTION
1	2/94	CDP	DIVISION ORDER NO. 93 B	5	3/08	JAG	INDEX MAP DESIGNATION
2	5/95	TDK	LABELS, EXISTING AND PROPOSED ADDED	6	05/09	JAG	7Z NORTH, ADJ. VS. PERMIT DEF. 2982
3	6/30/05	JAG	ADDED FIRST NORTH I.B.C.	7	08/09	JAG	7Z NORTH, MILLER CANYON LBA UTU-86038
4	12/12/06	JAG	1ST NORTH FED LEASE IBC, FULL EXTRACTION				

0' 1000'
SCALE: 1" = 1000'
CONTOUR INTERVAL = 40'

DRAWN BY: SWF
CHECKED BY: JAG
ORIGINAL DATE: 7/90
RE-DRAWN DATE:12/05
APPROVED BY: JAG
DWG DATA: G:\UC982\03\DWG\ PLATE VI-10.DWG

EMERY MINE
EMERY COUNTY, UTAH
PERMIT NO.
ACT015/015

CONSOLIDATION COAL COMPANY
P.O. BOX 566
SESSER, IL 62884-0566

PLATE VI-10
SURFACE DRAINAGE CONTROL INDEX MAP

UC\982\08 – Full extraction plans\12NIBEA\PLATE VI-10\12NIBEA.dwg, 10/5/2009 6:59:06 PM