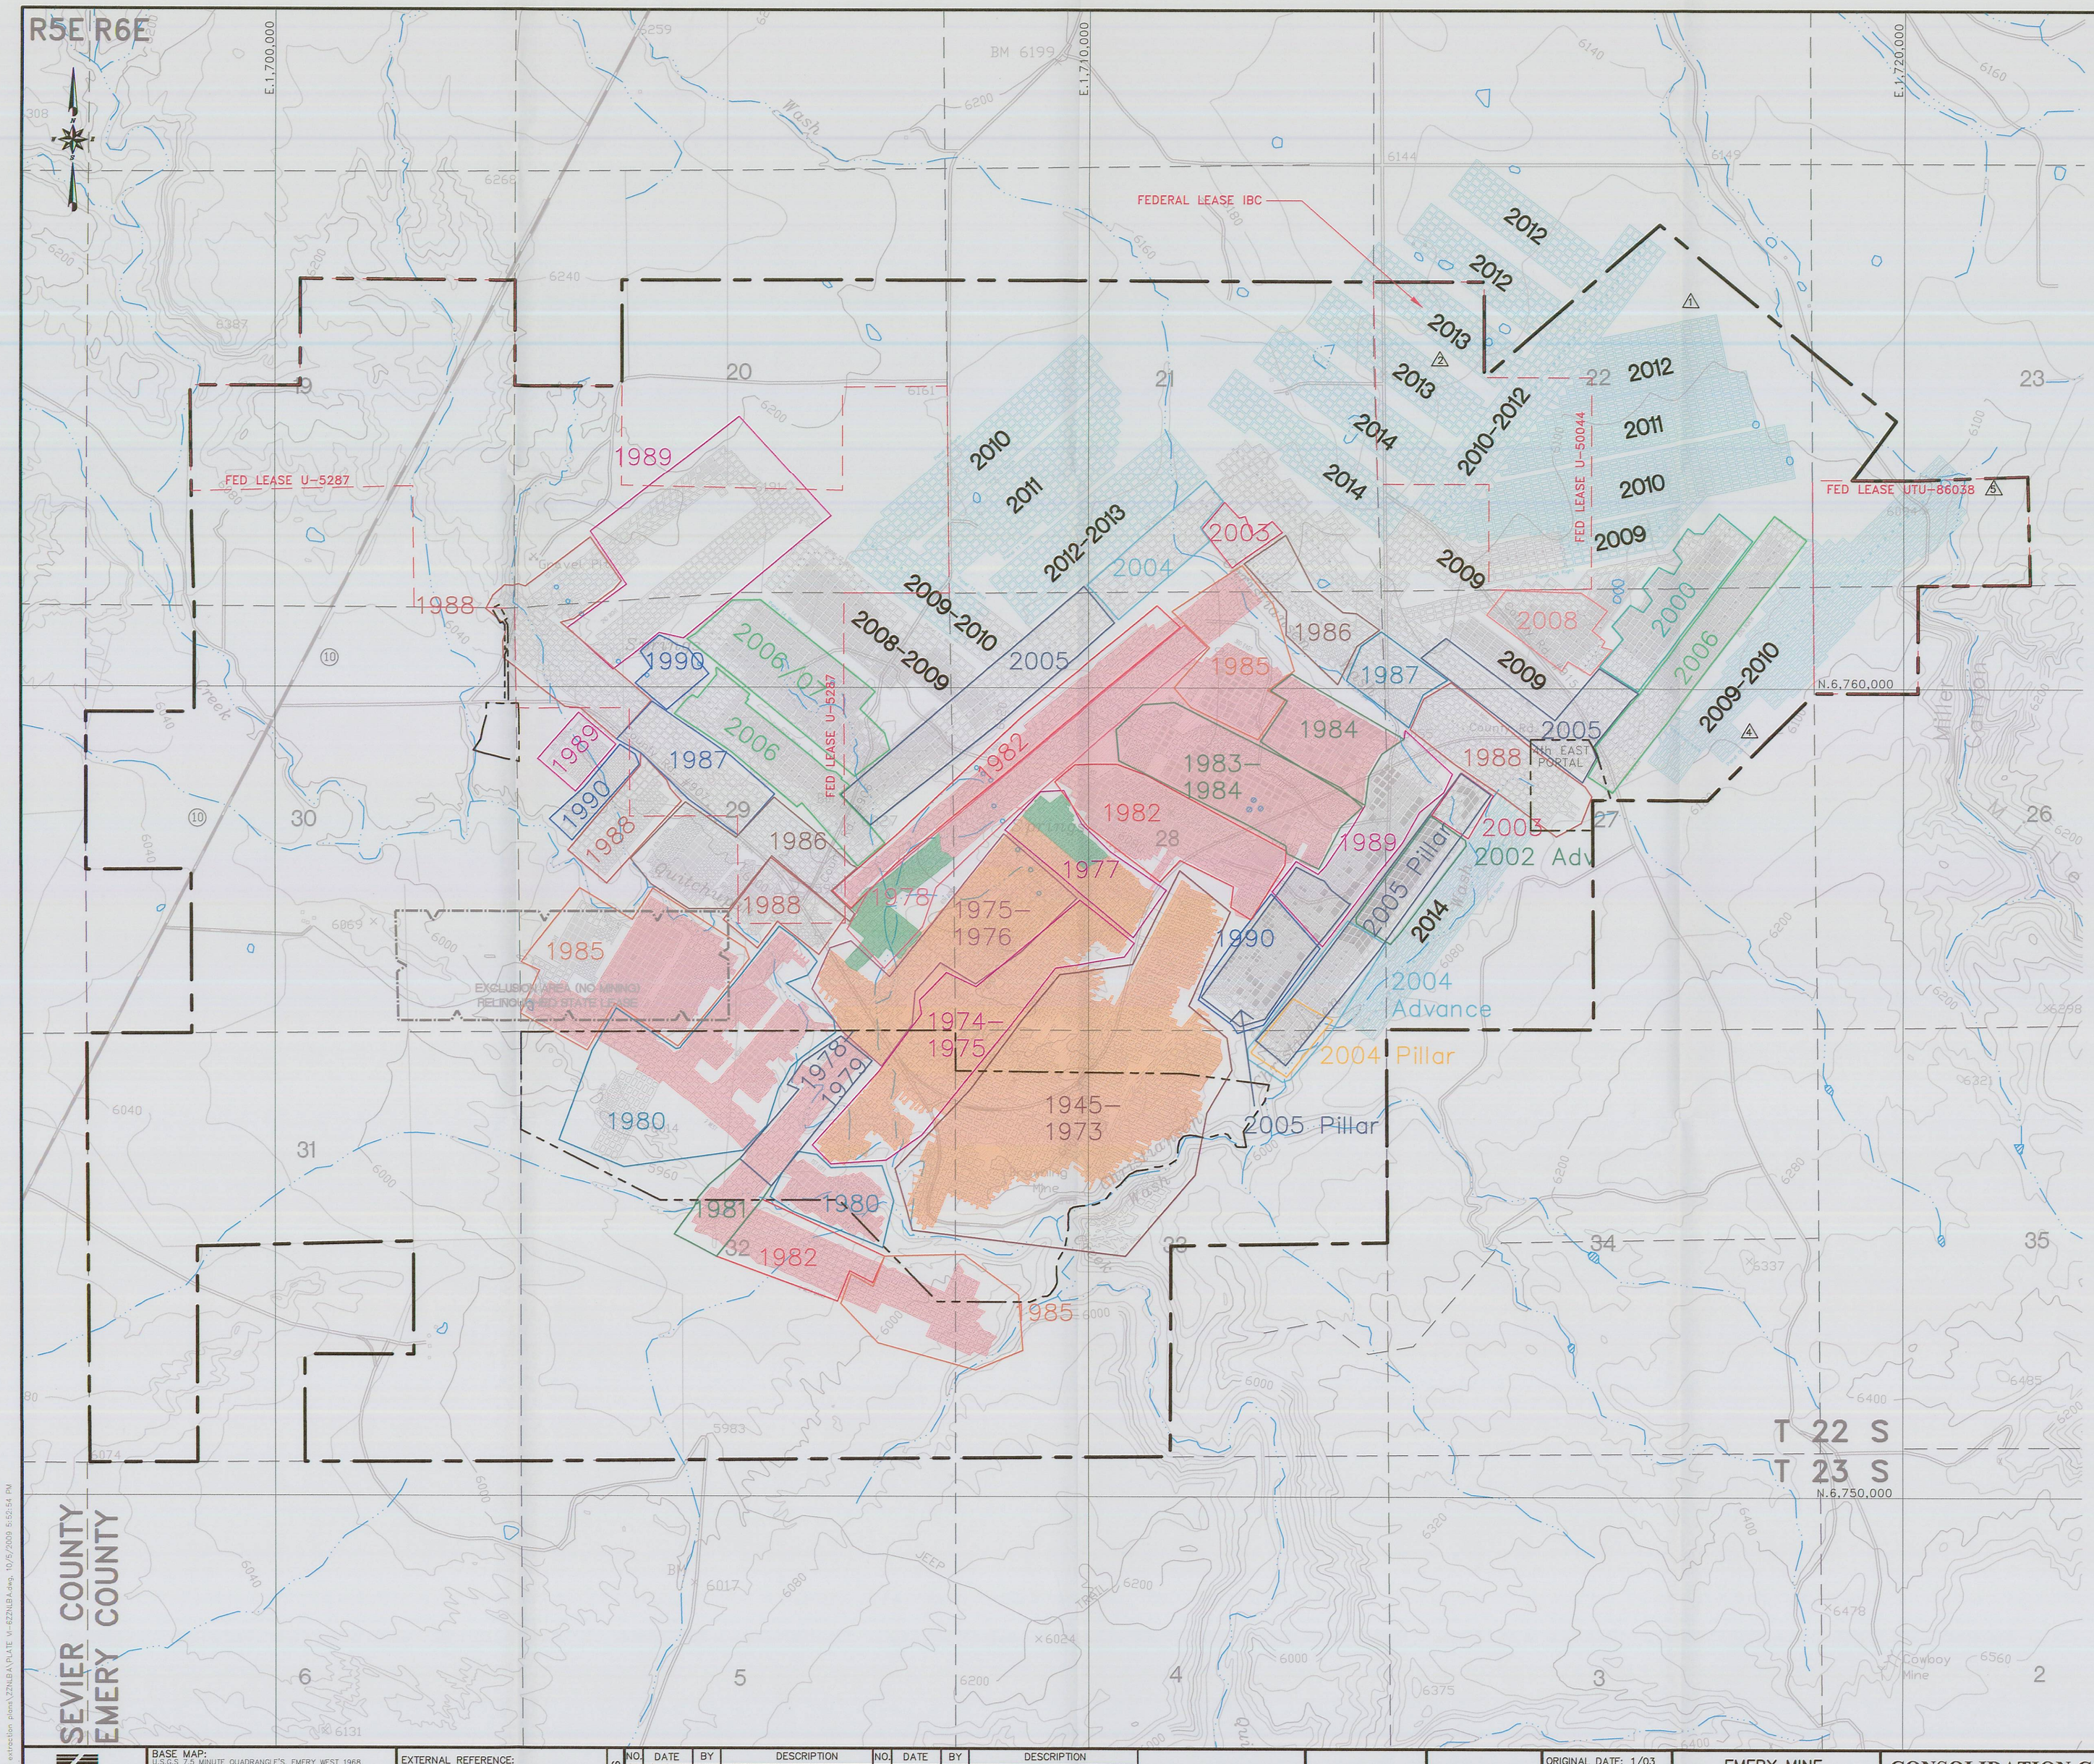

LEGEND

- PERMIT AREA BOUNDARY
- ADJACENT AREA FOR NON-WATER RESOURCES. FOR THE AREA OF HYDROLOGIC EVALUATION, SEE PLATE VI-4
- PRIOR TO AUG. 3, 1977
- AUG. 3, 1977 TO MAY 3, 1977
- MAY 3, 1978 TO JAN. 5, 1986
- EXCLUSION AREA (NO MINING) RELINQUISHED STATE LEASE
- FORCASTED PANELS

NOTE: NO MINING WILL OCCUR OUTSIDE OF CURRENT PERMIT BOUNDARIES UNTIL APPROVED BY THE UTAH DIVISION OF OIL, GAS AND MINING.

EarthFax

BASE MAP:
U.S.G.S. 7.5 MINUTE QUADRANGLE'S. EMERY WEST 1968. EMERY EAST 1968, PHOTO REVISED 1978. MESA BUTTE 1968, PHOTO REVISED 1978. WALKER FLATE 1968, PHOTO REVISED 1978.

COORDINATE SYSTEM:
STATE PLANE COORDINATES. NAD 83 CONUS. ZONE 4302–UTAH, CENTRAL – US FEET VERTICAL DATUM – NAVD 88–US FEET

EXTERNAL REFERENCE:
G:\UC982\XREFS–CURRENT\XREF–USGSMAP.DWG
G:\UC982\XREFS–CURRENT\XREF–PERM–MAR2007
G:\UC982\XREFS–CURRENT\XREF–SECTION.DWG
G:\UC982\XREFS–CURRENT\XREF–WORKS–NP.DWG

REVISIONS NO.	DATE	BY	DESCRIPTION	NO.	DATE	BY	DESCRIPTION
1	1/05/05	JAG	ADDED FIRST N. SEC BND. & PANELS, SUBSIDENCE PTS.	5	08/09	JAG	77 NORTH, MILLER CANYON LBA UTU–86038
2	12/12/06	JAG	81 NORTH FED LEASE IBC, FULL EXTRACTION				
3	03/08	JAG	UPDATE MAP (OLD VI–6A)				
4	05/09	JAG	77 NORTH, ADJ. VS. PERMIT DEC. 3099				

0' 1000'
SCALE: 1" = 1000'
CONTOUR INTERVAL = 40'

DRAWN BY: SWF
CHECKED BY: JAG
ORIGINAL DATE: 1/03
RE-DRAWN DATE: 12/05
APPROVED BY: JAG
DWG DATA: G:\UC982\14–HYDROLOGY REWRITE \CHAPVIPLATES\PLATE VI–6.DWG

EMERY MINE
EMERY COUNTY, UTAH
PERMIT NO.
ACT015/015

CONSOLIDATION COAL COMPANY
P.O. BOX 566
SESSER, IL 62884–0566

PLATE VI–6
HISTORIC AND PLANNED MINING SEQUENCE

For additional information
File in:
☐ Confidential
☐ Shelf
☒ Expandable
Refer to Record No. COAL Date 10/7/2009
In C:\RECORDS\ACT_Spreadsheet
For additional information

RECEIVED
OCT 08 2009
DIV. OF OIL, GAS & MINING

REGISTERED PROFESSIONAL ENGINEER
No. 168246
RICHARD B. WHITE
10 07 2009
STATE OF UTAH

UC982\CD – Full extension: plate3.2TM.B.A PLATE VI–4ZONLB.dwg, 10/5/2009 5:50:54 PM