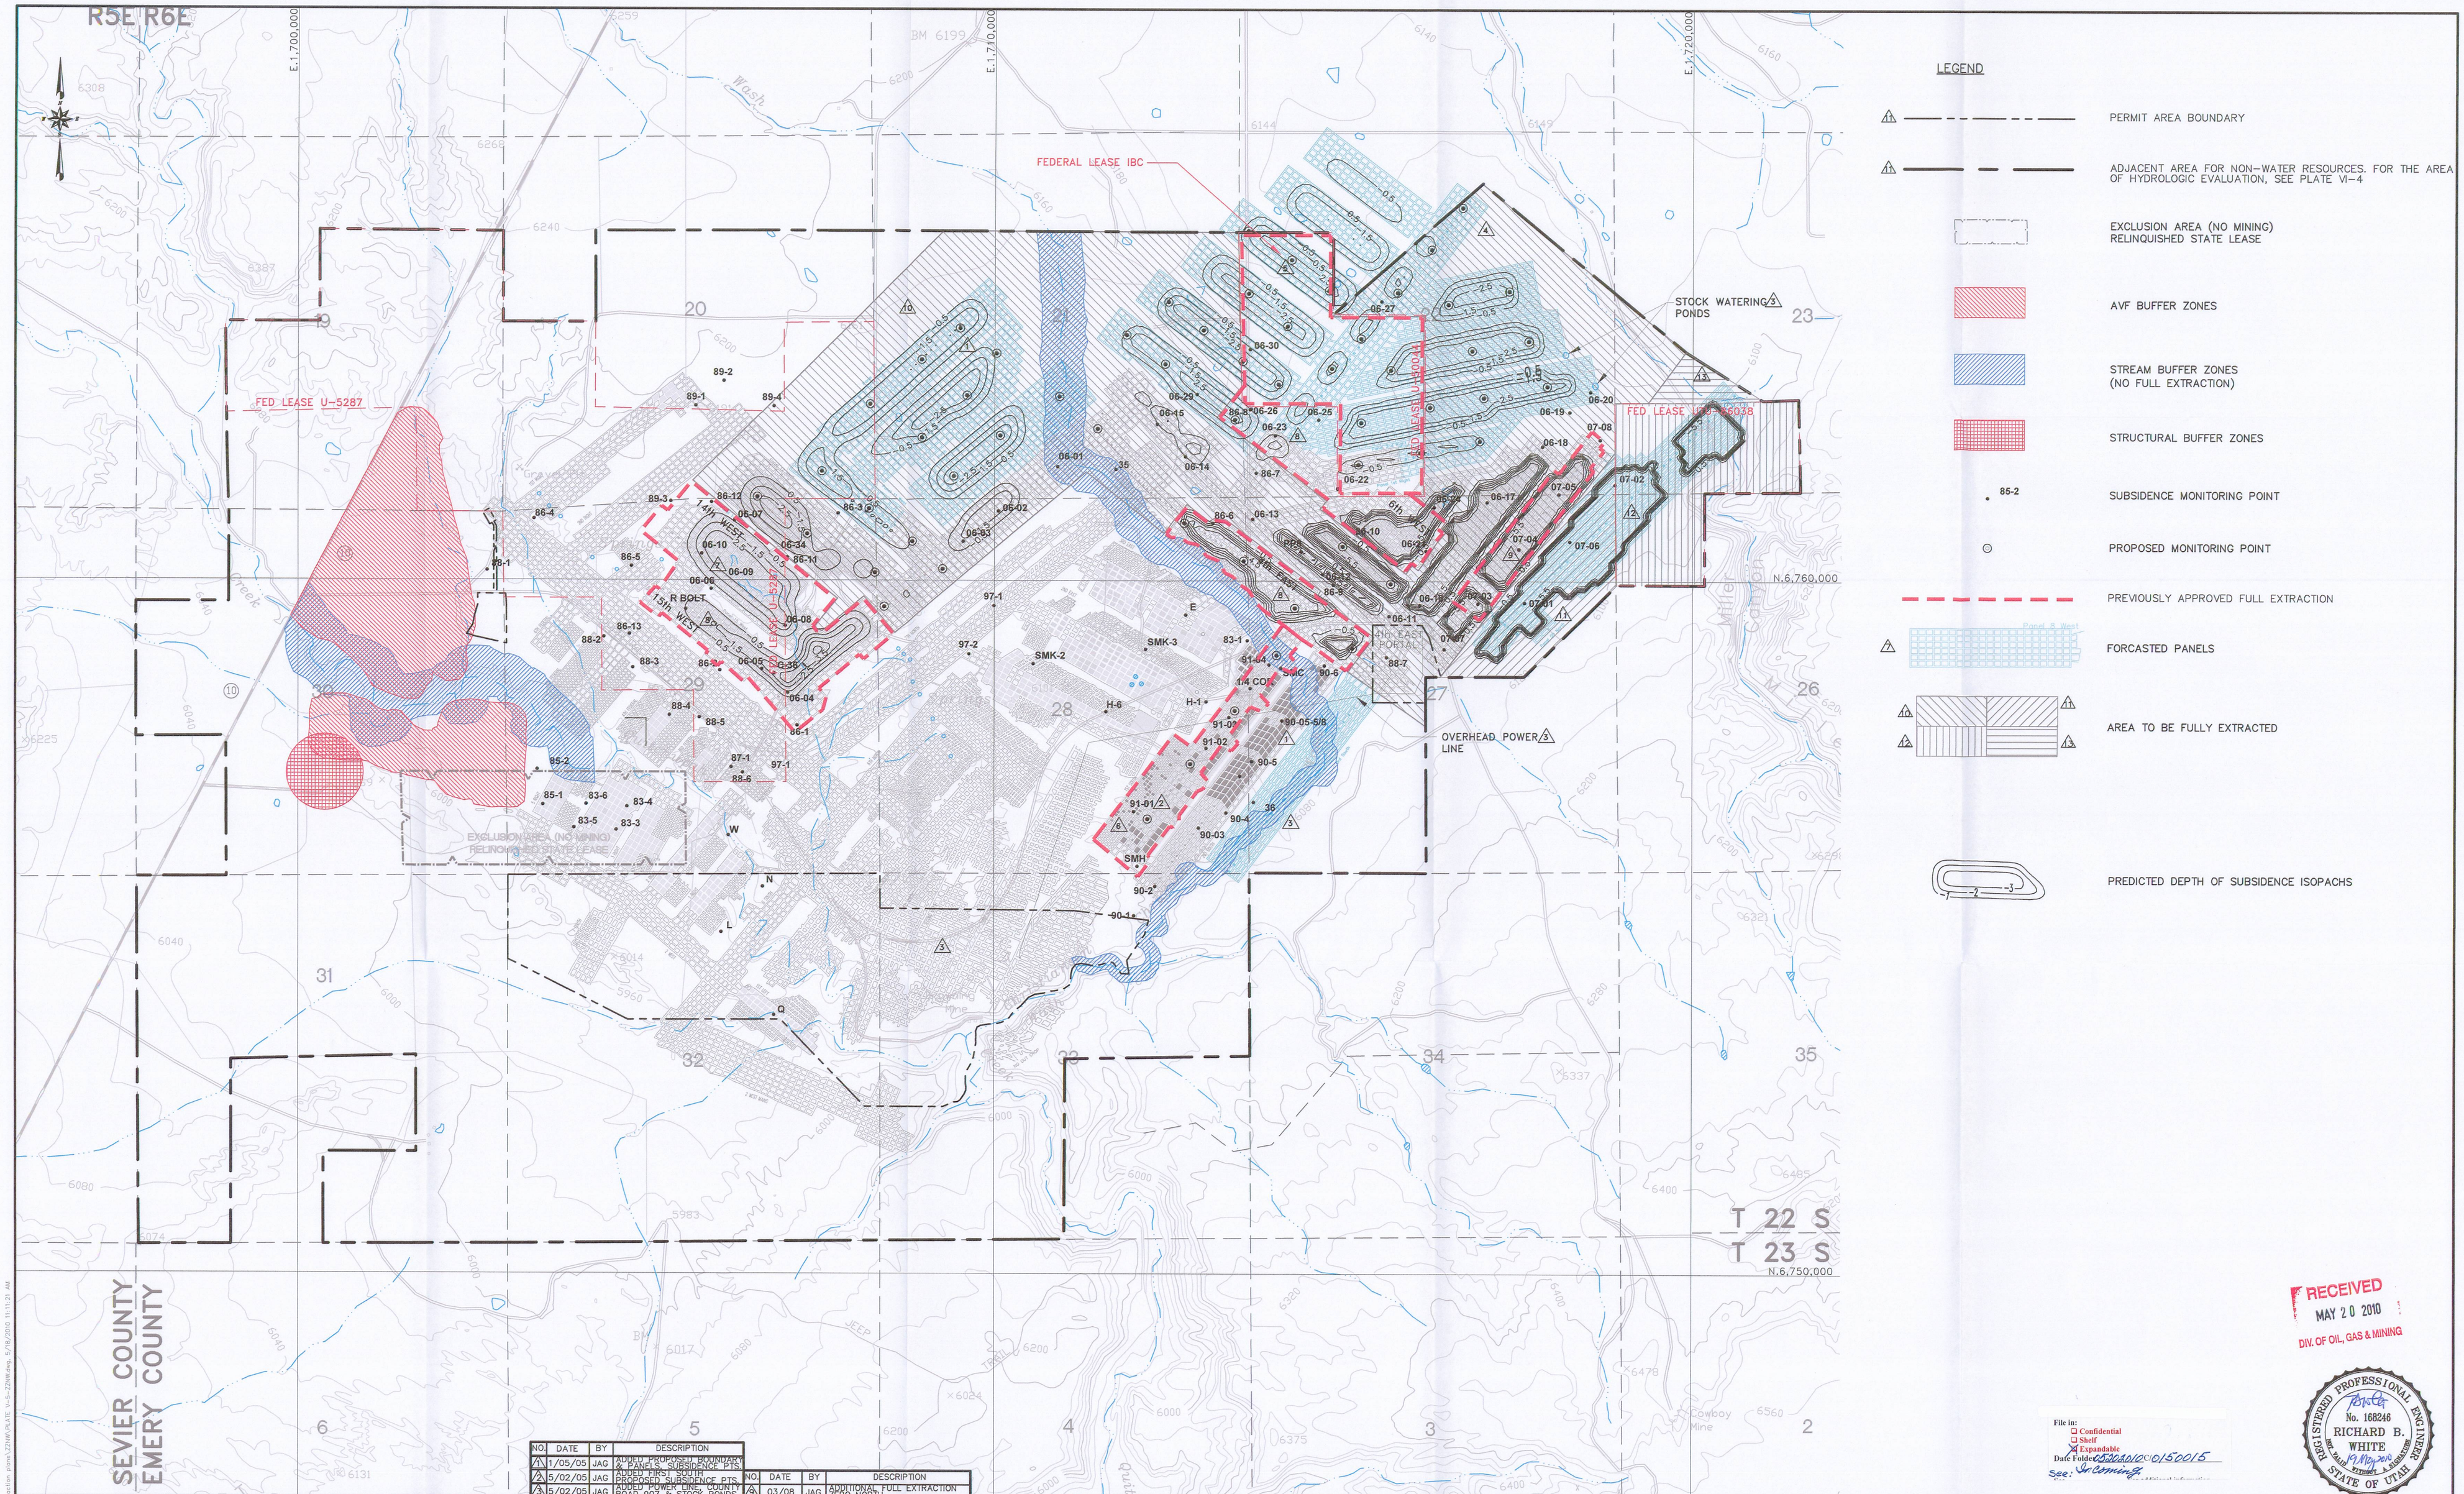

RECEIVED
MAY 20 2010
DIV. OF OIL, GAS & MINING

REGISTERED PROFESSIONAL ENGINEER
No. 168246
RICHARD B. WHITE
19 May 2010
STATE OF UTAH

File in:
☐ Confidential
☐ Shelf
☒ Expandable
Date Folder 05202010 0150015
See: In Coming

NO.	DATE	BY	DESCRIPTION
1	1/05/05	JAG	ADDED PROPOSED BOUNDARY & PANELS, SUBSIDENCE PTS.
2	5/02/05	JAG	ADDED FIRST SOUTH PROPOSED SUBSIDENCE PTS.
3	5/02/05	JAG	ADDED POWER LINE, COUNTY ROAD 907 & STOCK PONDS
4	6/30/05	JAG	ADDED FIRST NORTH I.B.C.
5	2/07/07	JAG	1st NORTH FED LEASE IBC FULL EXTRACTION
6	09/05	JAG	1st SOUTH FULL EXTRACTION
7	04/07	JAG	14th WEST FULL EXTRACTION PLAN
8	07/07	JAG	15th WEST, 6th WEST, AND 4th EAST FULL EXTRACTION
9	03/08	JAG	ADDITIONAL FULL EXTRACTION ZERO NORTH
10	09/08	JAG	LIFE OF MINE FULL EXTRACTION
11	05/09	JAG	ZZ NORTH, ADJ. VS. PERMIT DEF. 3099
12	08/09	JAG	ZZ NORTH, MILLER CANYON LBA UTU-86038
13	04/10	JAG	ZZN WEDGE

REVISIONS

BASE MAP:
U.S.G.S 7.5 MINUTE QUADRANGLE'S. EMERY WEST 1968.
EMERY EAST 1968, PHOTO REVISED 1978.
MESA BUTTE 1968, PHOTO REVISED 1978.
WALKER FLATE 1968, PHOTO REVISED 1978.

COORDINATE SYSTEM:
STATE PLANE COORDINATES:
NAD 83 CONUS
ZONE 4302-UTAH, CENTRAL - US FEET
VERTICAL DATUM - NAVD 88-US FEET

EXTERNAL REFERENCE:
G:\UC982\XREF-CURRENT\XREF-USGSMAP.DWG
G:\UC982\XREF-CURRENT\XREF-WORKS-ZZNLBA.DWG
G:\UC982\XREF-CURRENT\XREF-PERM-ZZNW.DWG
G:\UC982\XREF-CURRENT\XREF-SECTION.DWG
G:\UC982\XREF-CURRENT\XREF-COORDS.DWG
G:\UC982\XREF-CURRENT\XREF-LOM.DWG
G:\UC982\XREF-CURRENT\XREF-14THWESTEX.DWG
G:\UC982\XREF-CURRENT\XREF-HATCH-WEDGE.DWG

EarthFax

0' 1000'
SCALE: 1" = 1000'
CONTOUR INTERVAL = 40'

DRAWN BY: SWF
CHECKED BY: JAG
ORIGINAL DATE: 1/03
RE-DRAWN DATE: 12/05
APPROVED BY: JAG
DWG DATA: G:\UC982\12\PRESUBSIDENCE SURVEYS\TOTAL EX\PLATEV-5-TOT.DWG

EMERY MINE
EMERY COUNTY, UTAH
PERMIT NO.
ACT015/015

CONSOLIDATION COAL COMPANY
P.O. BOX 566
SESSER, IL 62884-0566

PLATE V-5
SUBSIDENCE MONITORING POINTS AND BUFFER ZONES