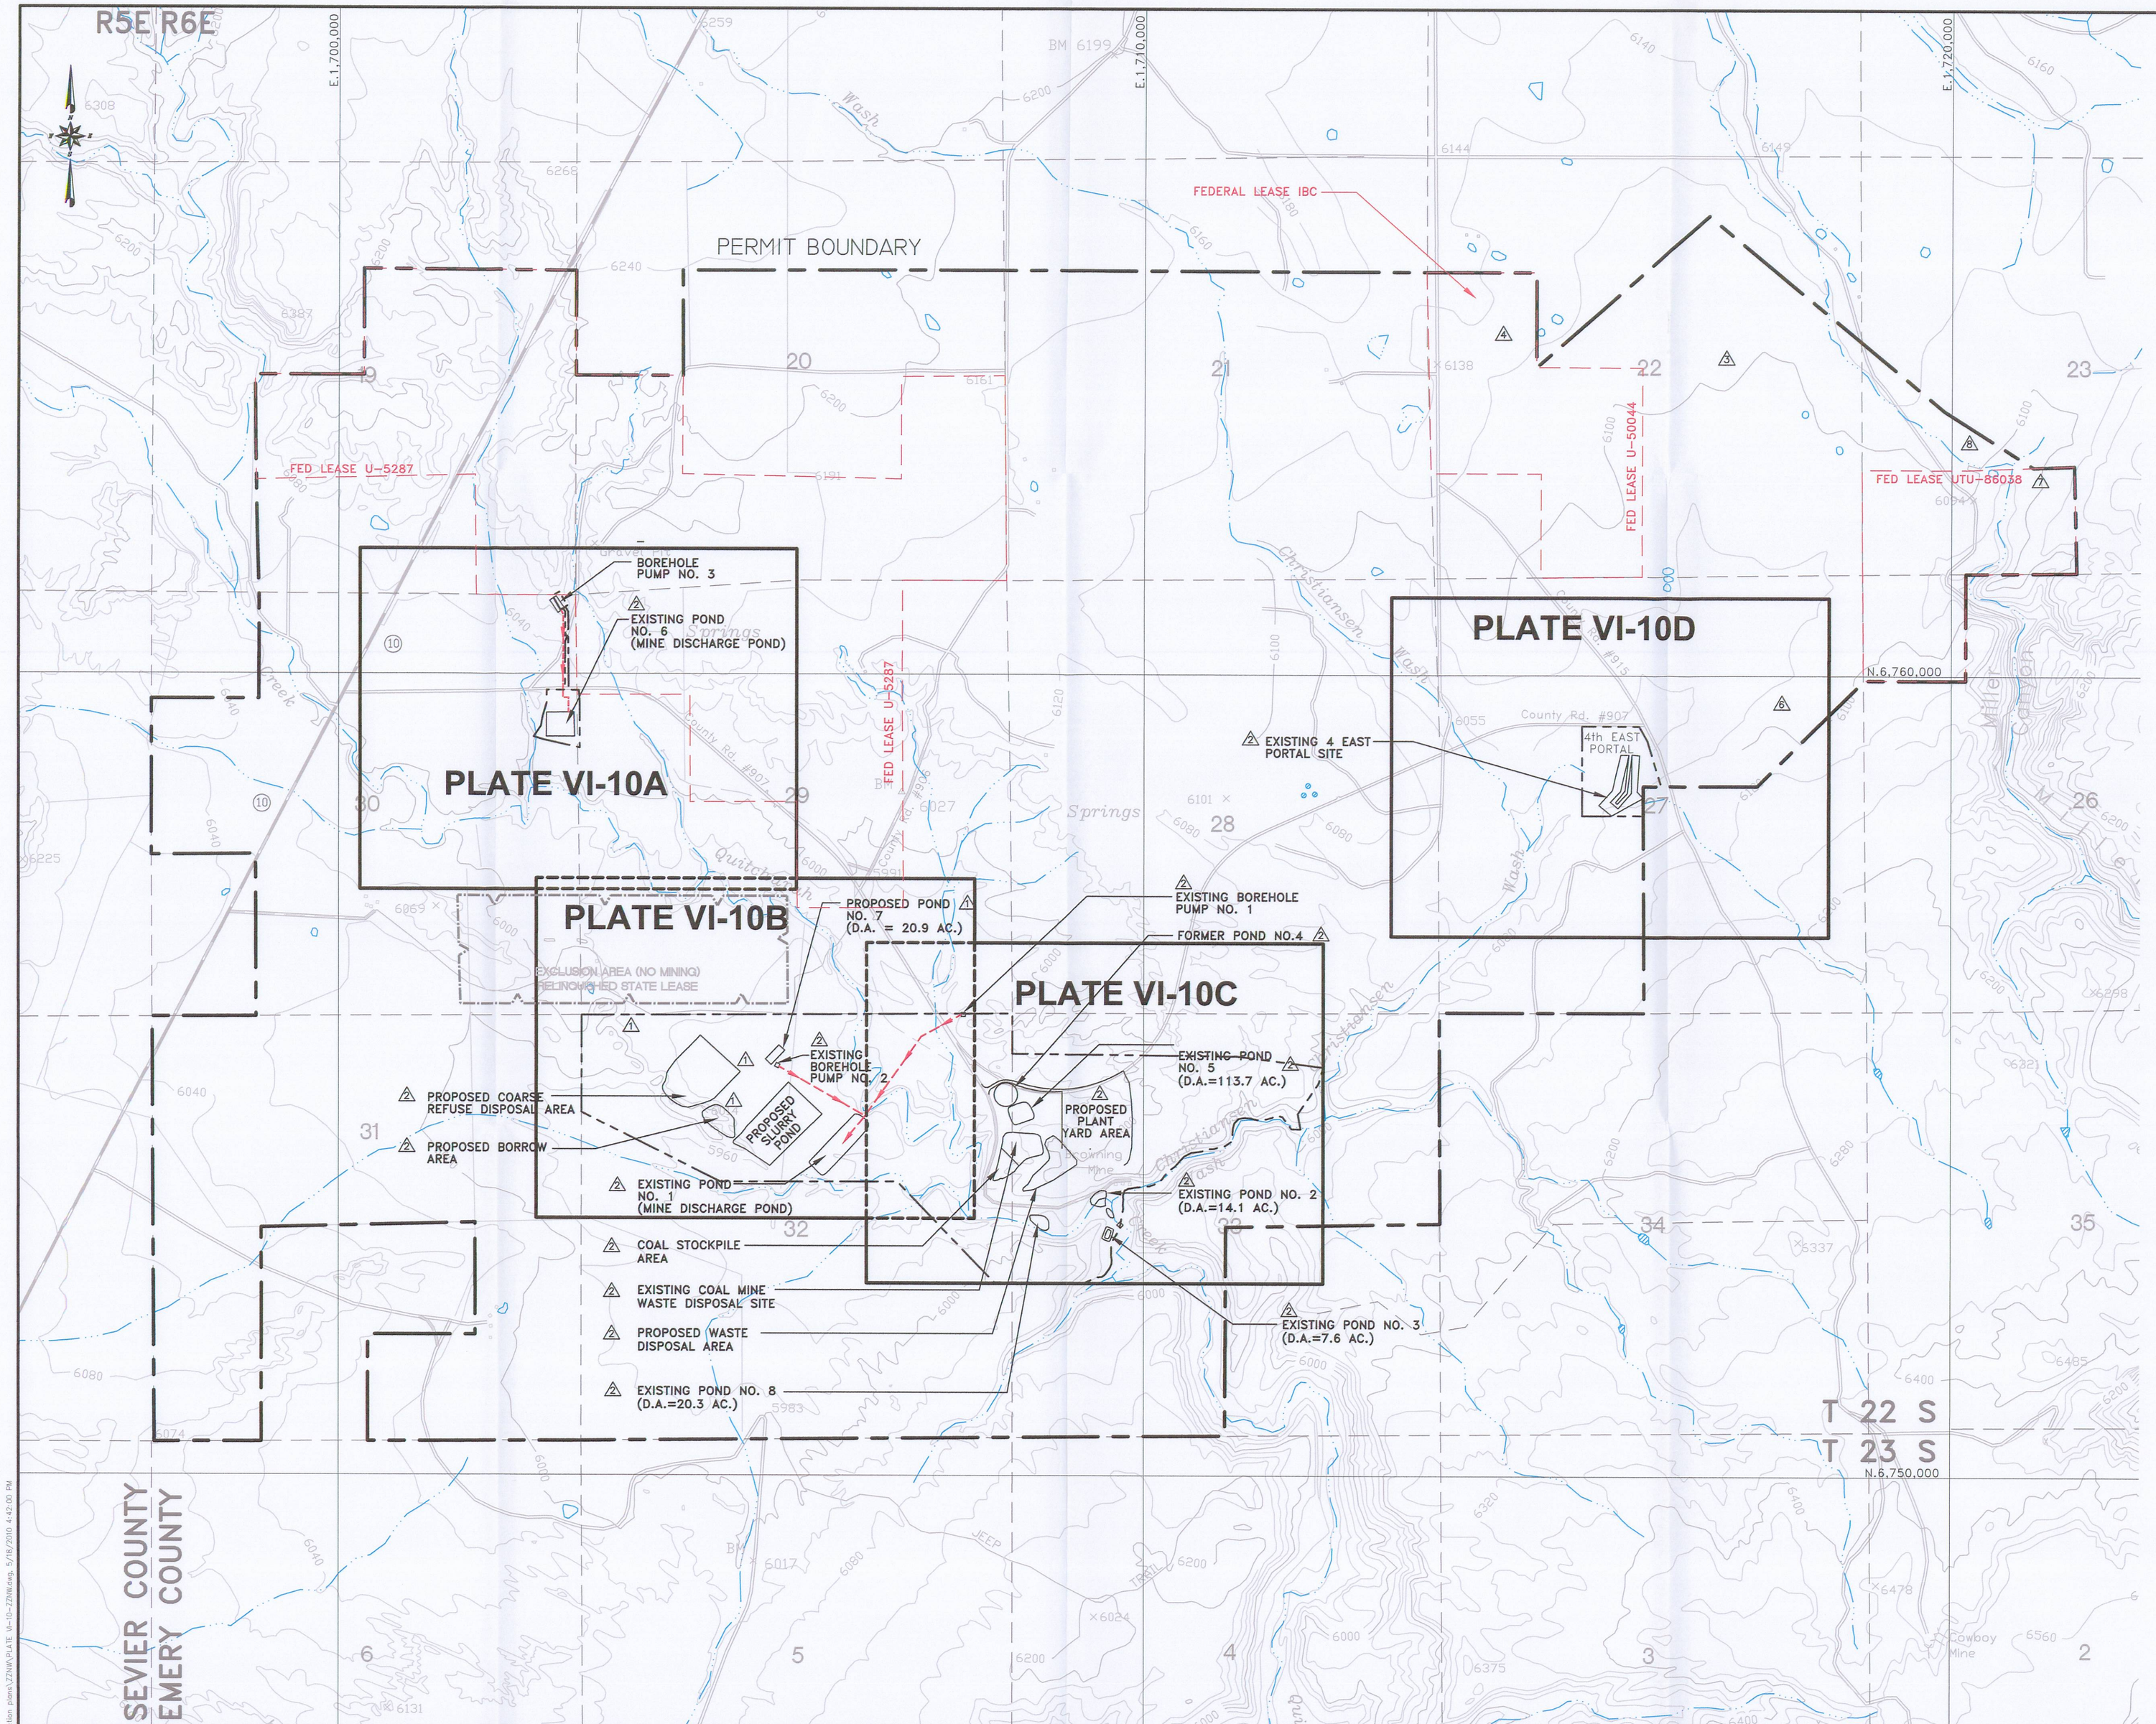

LEGEND

- PERMIT AREA BOUNDARY
- ADJACENT AREA FOR NON-WATER RESOURCES. FOR THE AREA OF HYDROLOGIC EVALUATION, SEE PLATE VI-4
- BOREHOLE PUMP WATER LINE

RECEIVED
MAY 20 2010
DIV. OF OIL, GAS & MINING

See Warning for additional information
File in:
☐ Confidential
☐ Shelf
☒ Expandable
Date Folder: 05/20/2010 C0150015

REGISTERED PROFESSIONAL ENGINEER
No. 168246
RICHARD B. WHITE
STATE OF UTAH

EarthFax

BASE MAP:
U.S.G.S. 7.5 MINUTE QUADRANGLE'S. EMERY WEST 1968.
EMERY EAST 1968, PHOTO REVISED 1978.
MESA BUTTE 1968, PHOTO REVISED 1978.
WALKER FLATE 1968, PHOTO REVISED 1978.
COORDINATE SYSTEM:
STATE PLANE COORDINATES.
NAD 83 CONUS
ZONE 4302-UTAH, CENTRAL – US FEET
VERTICAL DATUM – NAVD 88-US FEET

EXTERNAL REFERENCE:
G:\UC982\XREF-CURRENT\XREF-USGSMAP.DWG
G:\UC982\XREF-CURRENT\XREF-PERM-ZONE.DWG
G:\UC982\XREF-CURRENT\XREF-SECTION.DWG

REVISIONS

NO.	DATE	BY	DESCRIPTION	NO.	DATE	BY	DESCRIPTION
1	2/94	CDP	DIVISION ORDER NO. 93 B	3	3/08	JAG	INDEX MAP DESIGNATION
2	5/95	TDK	LABELS, EXISTING AND PROPOSED ADDED	5	05/09	JAG	7.7 NORTH, ADJ. VS. PERMIT DEF. 1989
3	6/30/05	JAG	ADDED FIRST NORTH I.B.C.	6	08/09	JAG	7.7 NORTH, MILLER CANYON LBA UTU-86038
4	12/12/06	JAG	1st NORTH FED LEASE IBC, FULL EXTRACTION	8	04/10	JAG	ZZN WEDGE

0' 1000'
SCALE: 1" = 1000'
CONTOUR INTERVAL = 40'

DRAWN BY: SWF
CHECKED BY: JAG
ORIGINAL DATE: 7/90
RE-DRAWN DATE:12/05
APPROVED BY: JAG
DWG DATA: G:\UC982\03\DWG\PLATE VI-10.DWG

EMERY MINE
EMERY COUNTY, UTAH

PERMIT NO.
ACT015/015

CONSOLIDATION COAL COMPANY
P.O. BOX 566
SESSER, IL 62884-0566

PLATE VI-10
SURFACE DRAINAGE CONTROL INDEX MAP