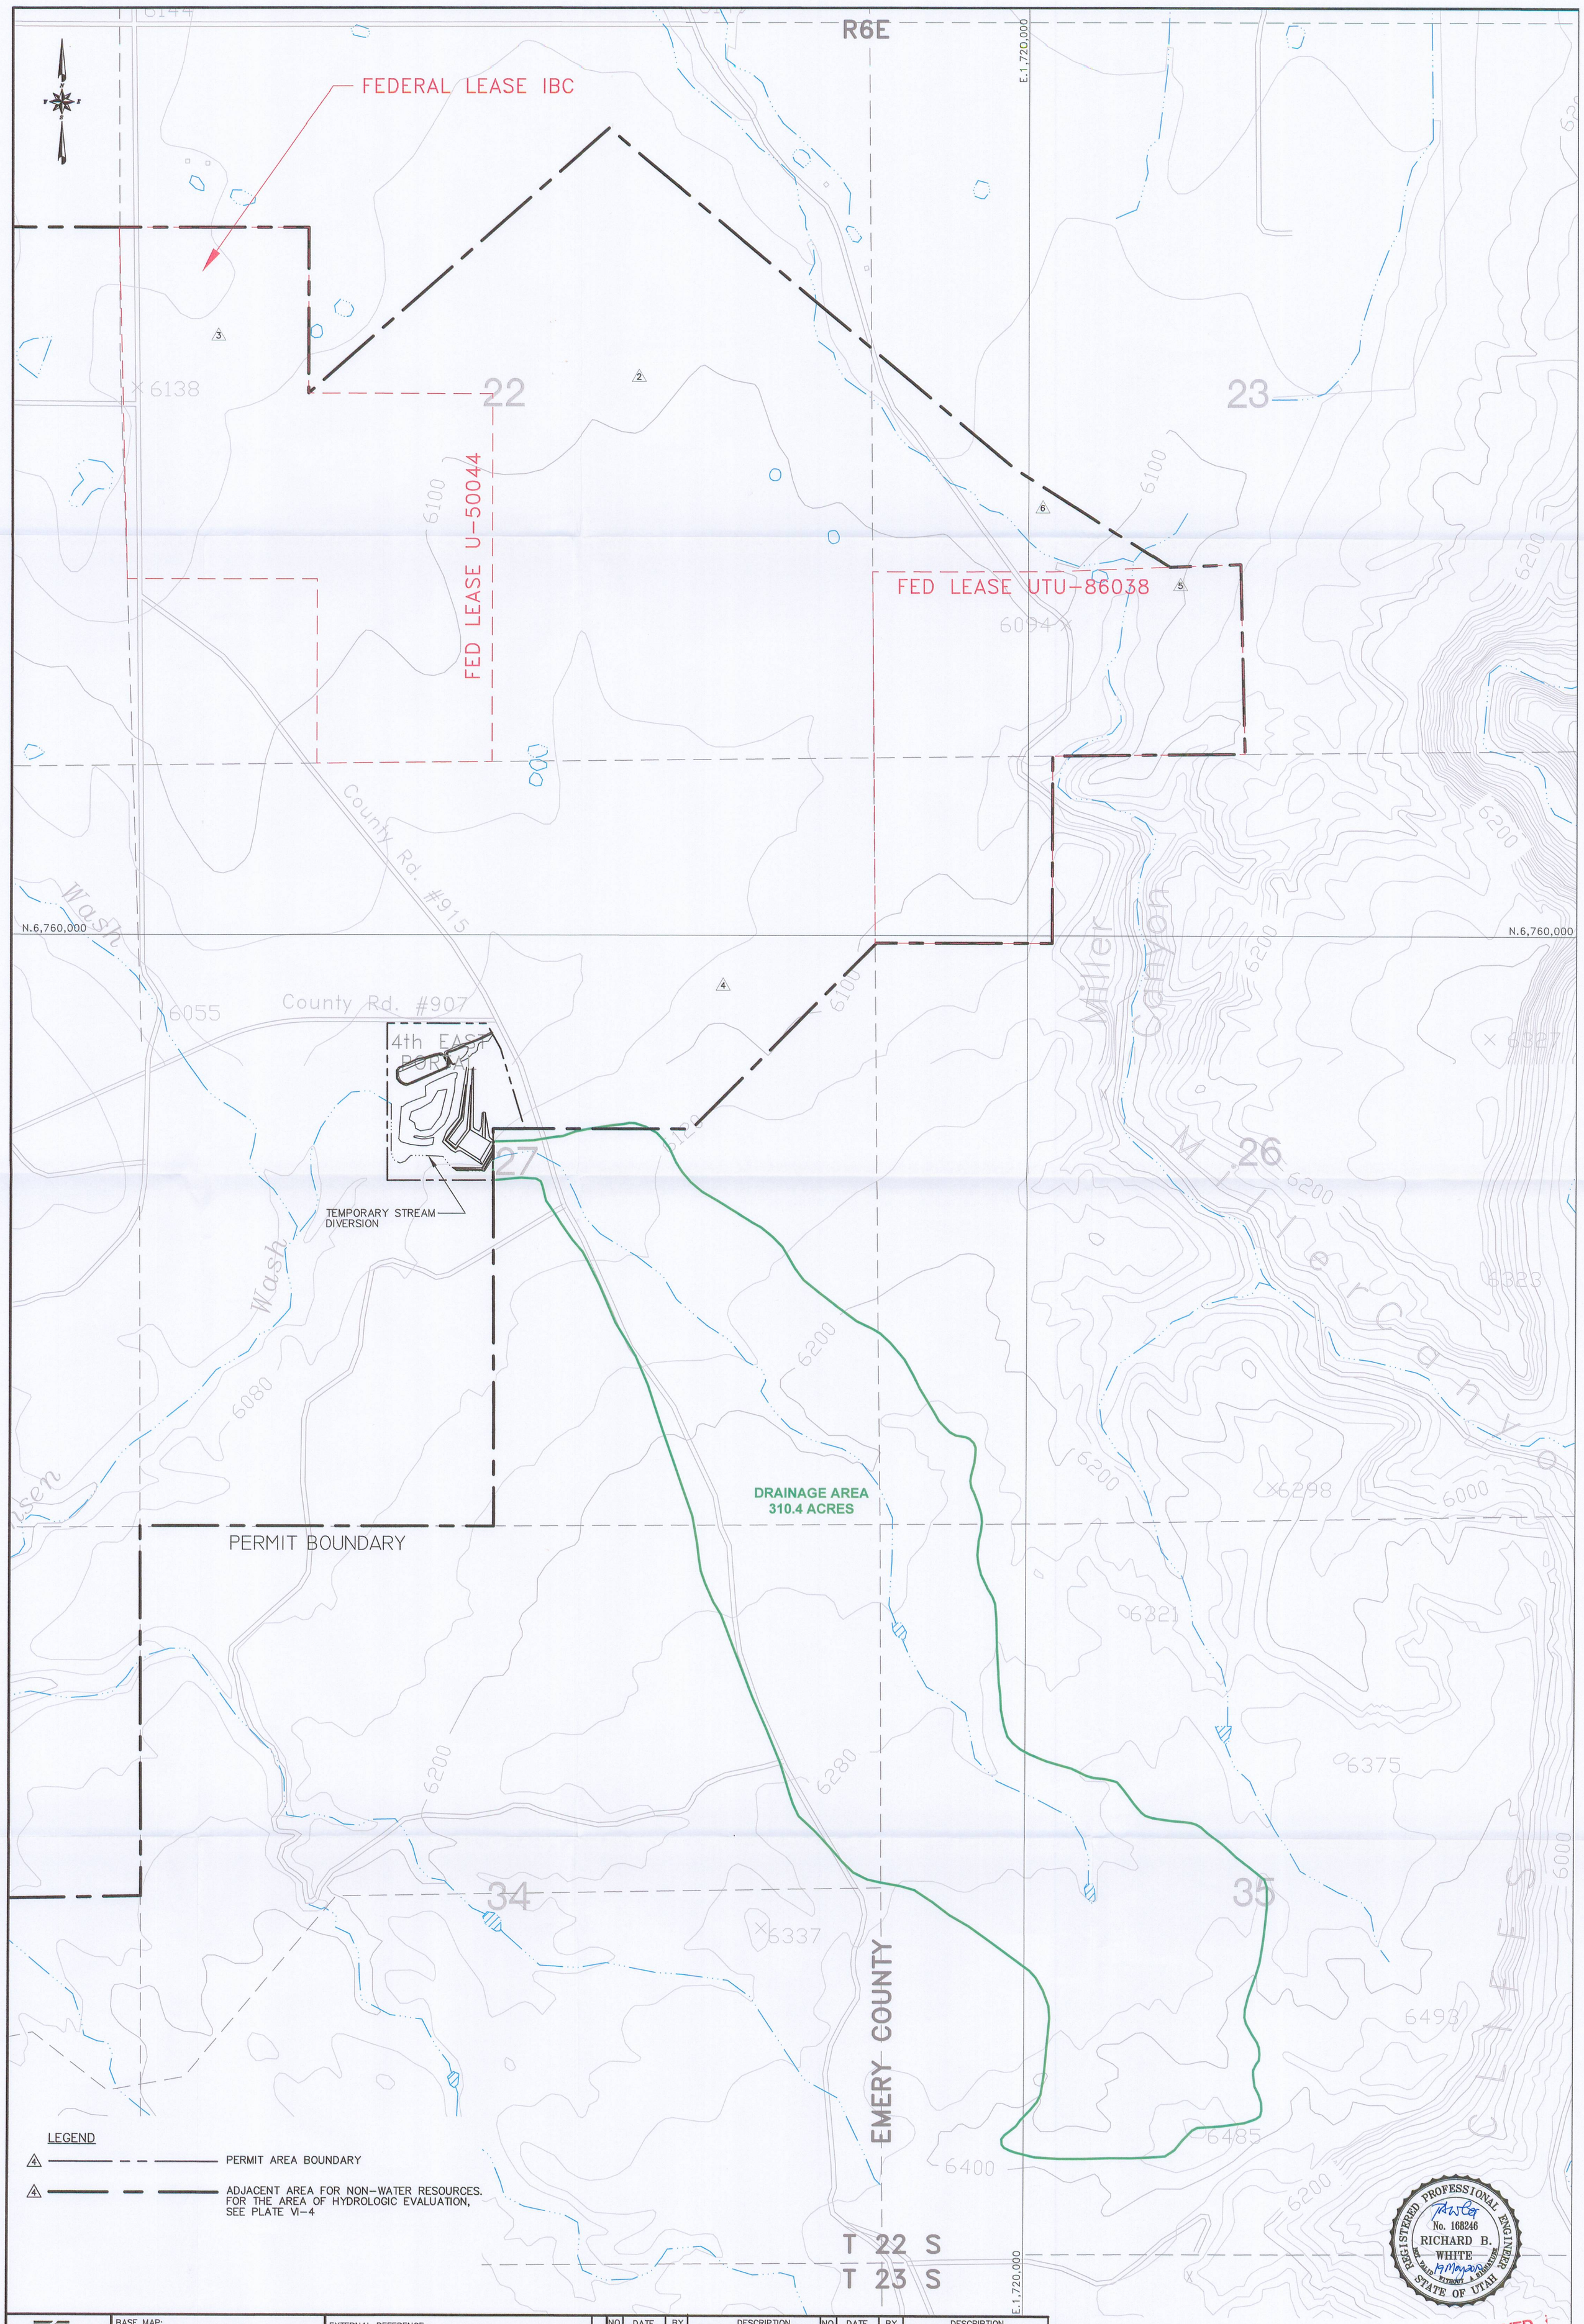


EarthFax

BASE MAP:
BASE MAP: U.S.G.S 7.5 MINUTE QUADRANGLE'S.
EMERY WEST 1968.
EMERY EAST 1968, PHOTO REVISED 1978.
MESA BUTTE 1968, PHOTO REVISED 1978.
WALKER FLATE 1968, PHOTO REVISED 1978.

EXTERNAL REFERENCE:
G:\UC982\XREF-CURRENT\XREF-USGSMAP.DWG
G:\UC982\XREF-CURRENT\XREF-PERM-ZZNW.DWG
G:\UC982\XREF-CURRENT\XREF-SECTION.DWG

REVISIONS

| NO. | DATE | BY | DESCRIPTION | NO. | DATE | BY | DESCRIPTION |
|---|---|---|---|---|---|---|---|
| 1 | 08/03 | | ADD 1.5 AC. OF PERMIT AREA OF WHICH 1.0 AC. IS SURFACE DISTURBED. AMEND 4th EAST PORTAL CONFIG-URATION AND STRUCTURES WITH AS-BUILT DRAWING | 3 | 12/12/06 | JAG | 1st NORTH FED LEASE IBC, FULL EXTRACTION |
| | | | | 4 | 05/09 | JAG | ZZ NORTH, ADJ. VS. PERMIT DEF. 3099 |
| | | | | 5 | 08/09 | JAG | ZZ NORTH, MILLER CANYON LBA UTU-86038 |
| 2 | 6/30/05 | SWF | ADDED FIRST NORTH I.B.C. | 6 | 04/10 | JAG | ZZN WEDGE |

RECEIVED
MAY 20 2010
DIV. OF OIL, GAS & MINING

0' 500'
SCALE: 1' = 500'
CONTOUR INTERVAL = 40'

DRAWN BY: SWF
CHECKED BY: JAG
ORIGINAL DATE: 10/02
RE-DRAWN DATE: 12/05
APPROVED BY: JAG
DWG DATA: G:\UC982\03\DWG\PLATE VI-12.DWG

EMERY MINE
PERMIT NO. ACT015/015

**CONSOLIDATION COAL COMPANY**
P.O. BOX 566
SESSER, IL 62884-0566

PLATE VI-12
4 EAST PORTAL TEMPORARY STREAM DIVERSION DRAINAGE AREA MAP