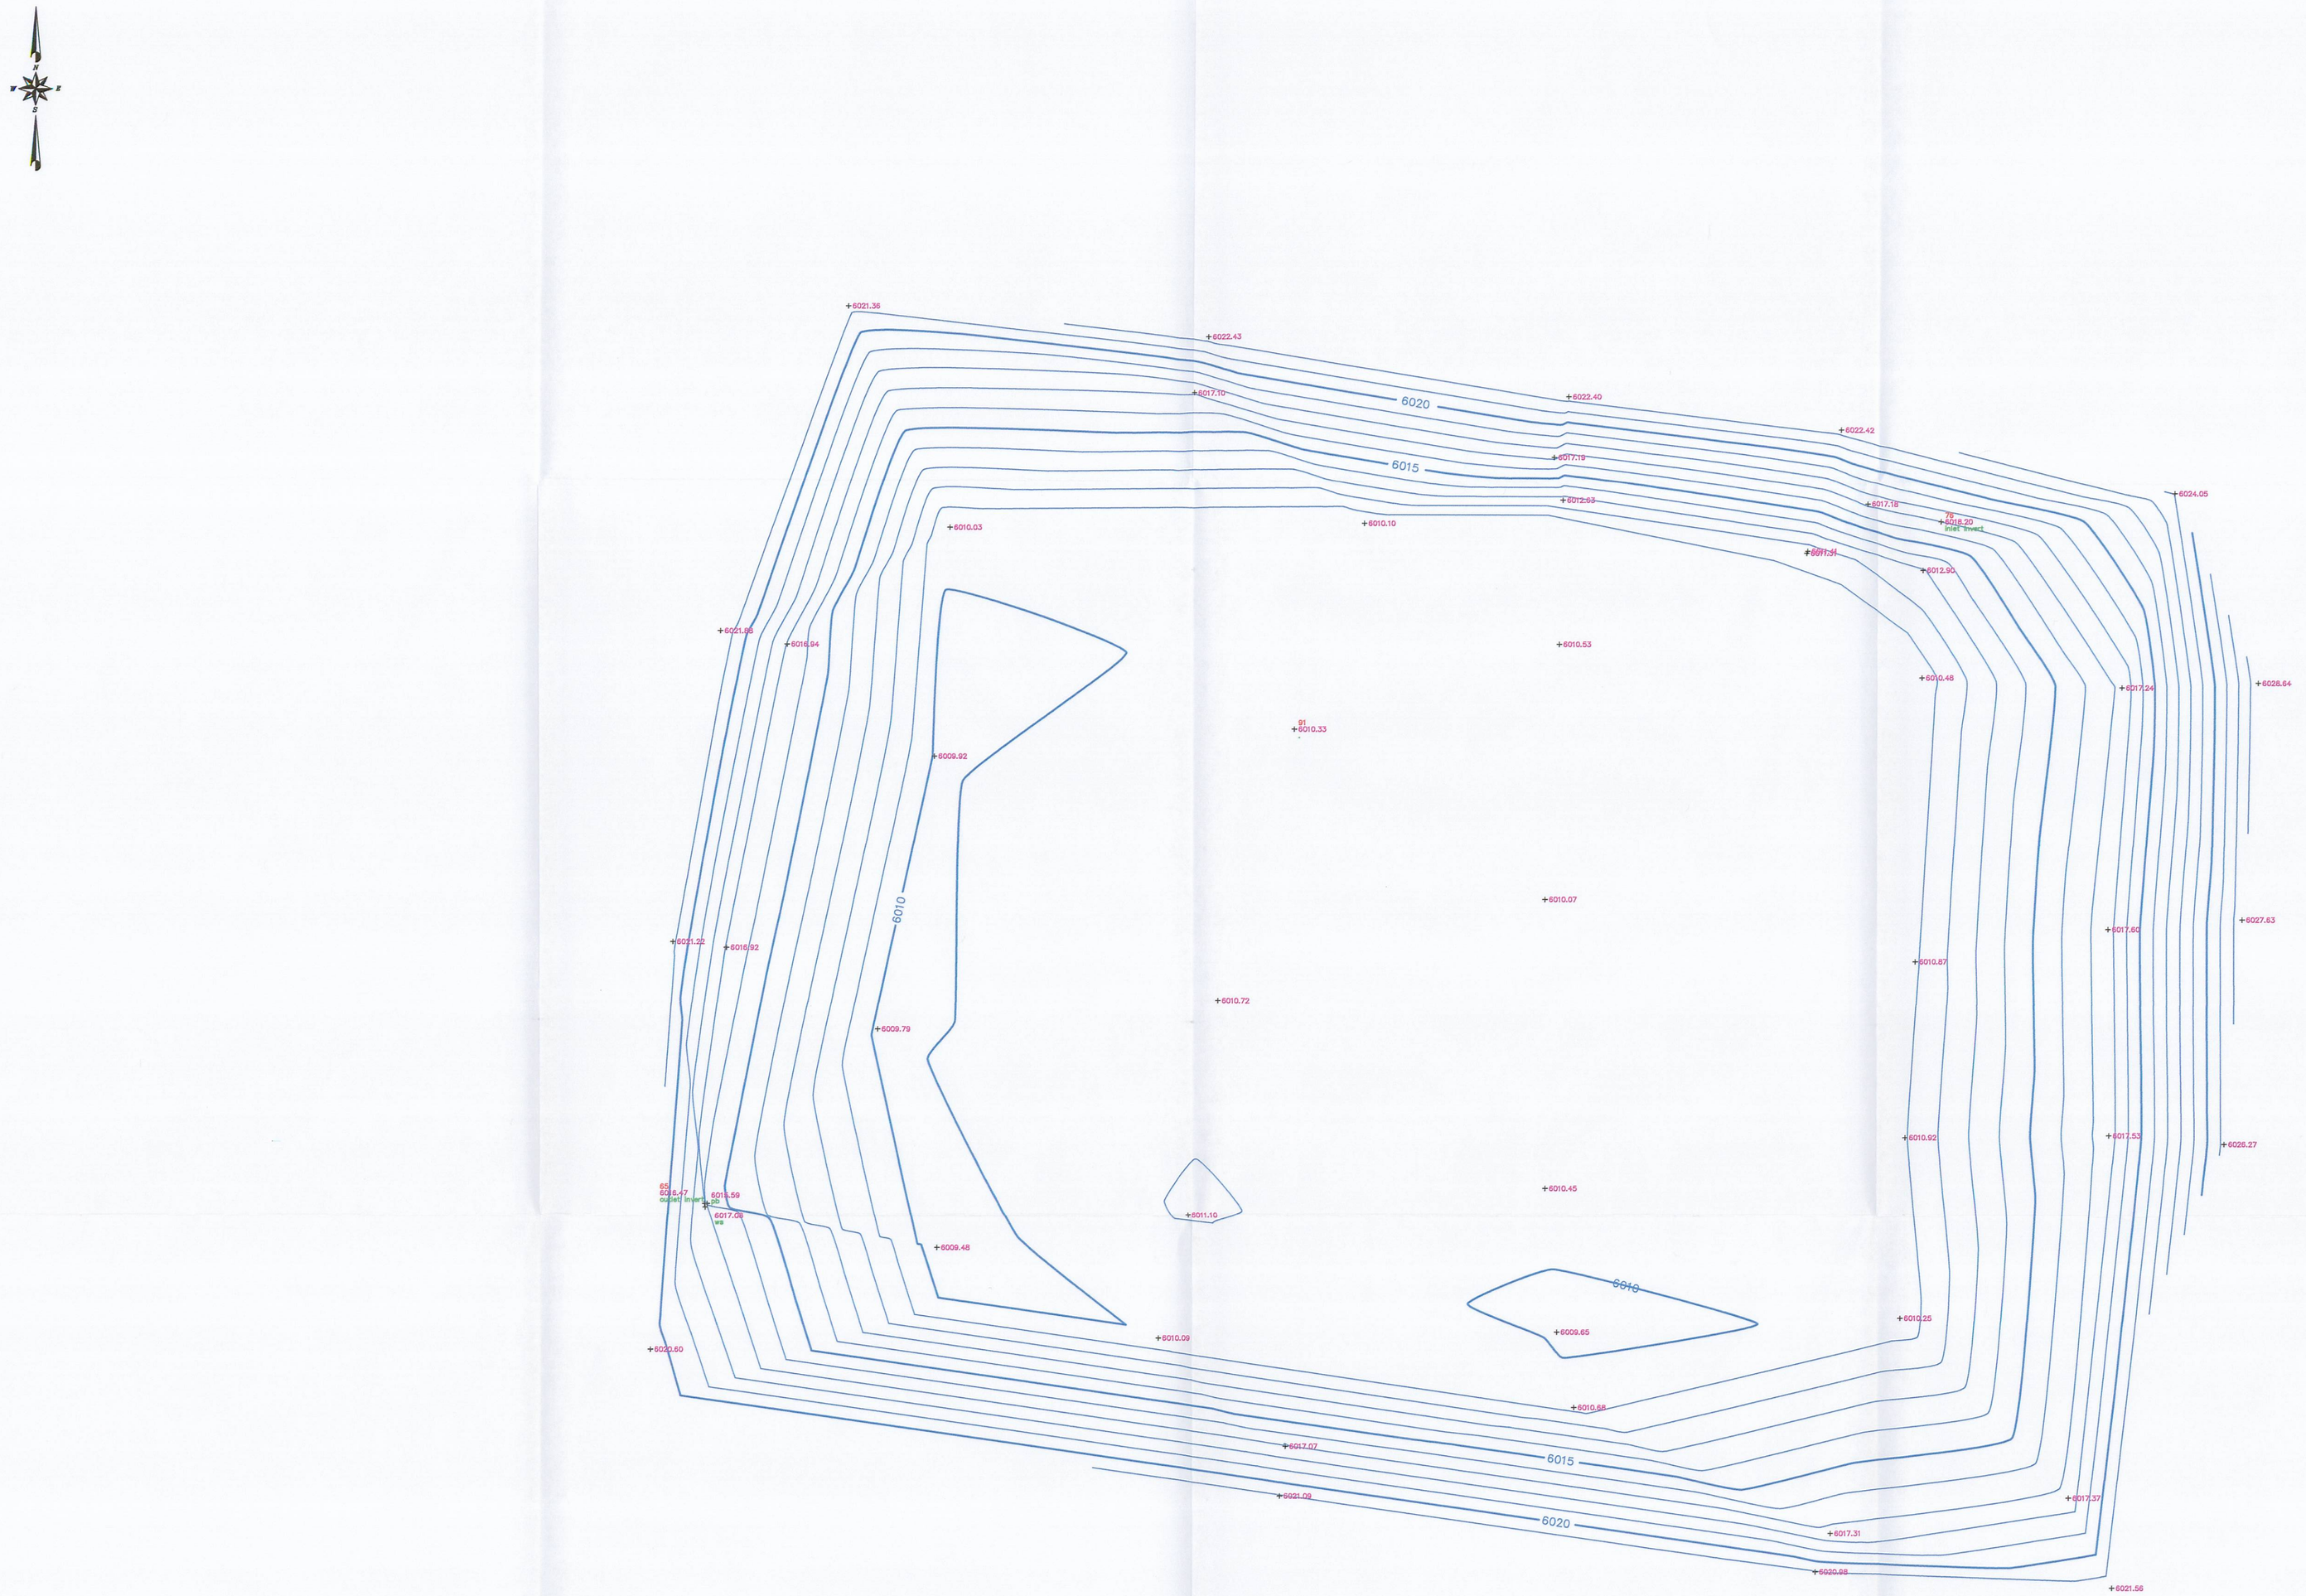

REGISTERED PROFESSIONAL ENGINEER
No. 168246
RICHARD B. WHITE
STATE OF UTAH

File in:
☐ Confidential
☒ Shelf 2010 Annual Report
☐ Expandable
Date Folder: 04/12/2011 C/0150015
See: For additional information

EarthFax	SURVEY: SURVEY CONDUCTED AUGUST 19, 2010 COORDINATE SYSTEM: NAD 27 DATABASE	EXTERNAL REFERENCE:	REVISIONS	NO.	DATE	BY	DESCRIPTION	NO.	DATE	BY	DESCRIPTION	0' 20' SCALE: 1" = 20'	DRAWN BY: SWF APPROVED BY: JG	CHECKED BY: RBW DWG DATA: G:\UC982\21-PONDS 1,6 SURVEYS PONDS-SURVEY.DWG	ORIGINAL DATE: 09/2010 RE-DRAWN DATE:	EMERY MINE EMERY COUNTY, UTAH PERMIT NO. ACT015/015	CONSOLIDATION COAL COMPANY P.O. BOX 566 SESSER, IL 62884-0566	EMERY MINE POND 6 BOTTOM SURVEY

RECEIVED
APR 12 2011
DIV. OF OIL, GAS & MINING

G:\UC982\21 - Ponds 1,6 surveys\PONDS-SURVEY.dwg, 3/16/2011 10:35:47 AM